



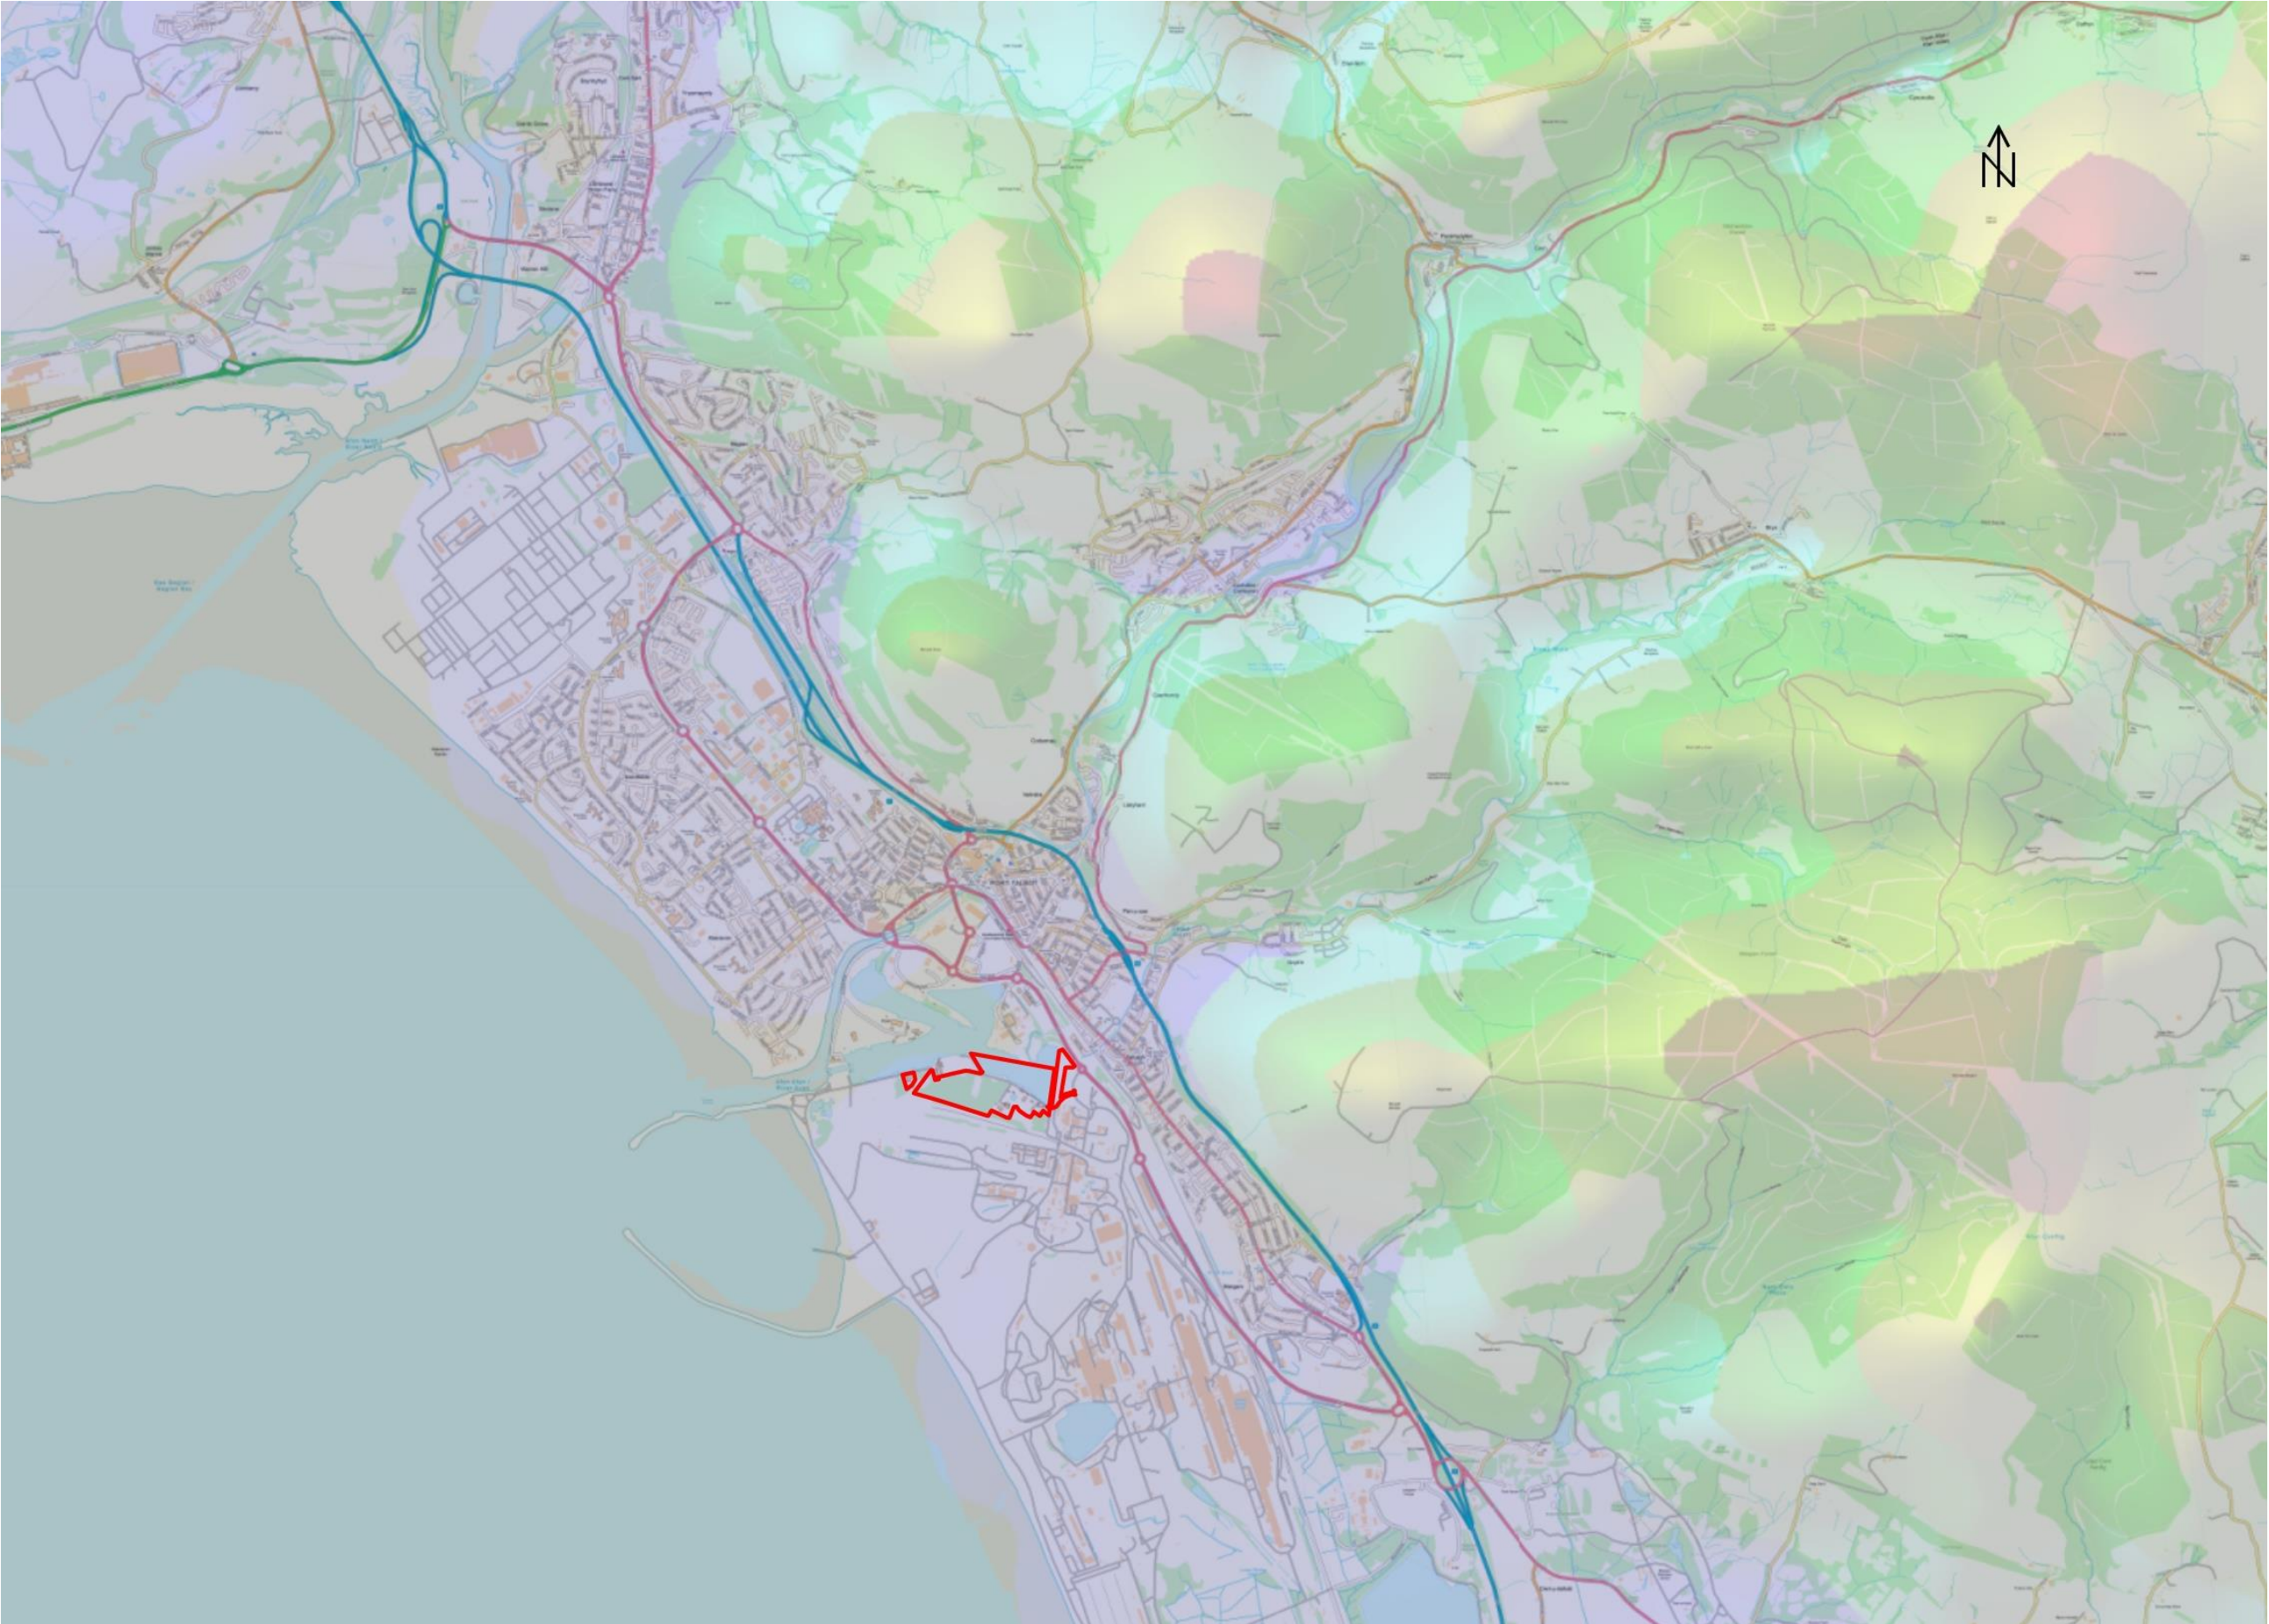

Copyright of Kairus Ltd

This drawing is for illustrative purposes only and should not be used for any construction or estimation purposes. To be scaled for planning application purposes only. No liability or responsibility is accepted arising from reliance upon the information contained within this drawing.

Plans reproduced by permission of Ordnance Survey on behalf of The Controller of Her Majesty's Stationary Office. © Crown Copyright and database right [2023]. All rights reserved. Ordnance Survey Licence number [100022861]

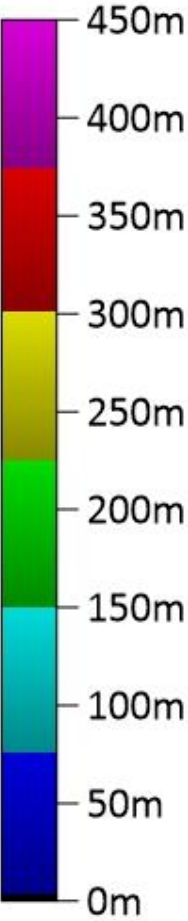

CLIENT:
LanzaTech

PROJECT:
Project Dragon

DRAWING:
Figure 11.5 Terrain Data used in Modelling

PROJECT NUMBER:
AQ051968

DRAWING NUMBER: 11.5	CHECKED BY: JK
-------------------------	-------------------

REVISION: 1.0	STATUS: FINAL
------------------	------------------

DATE:
July 2023