


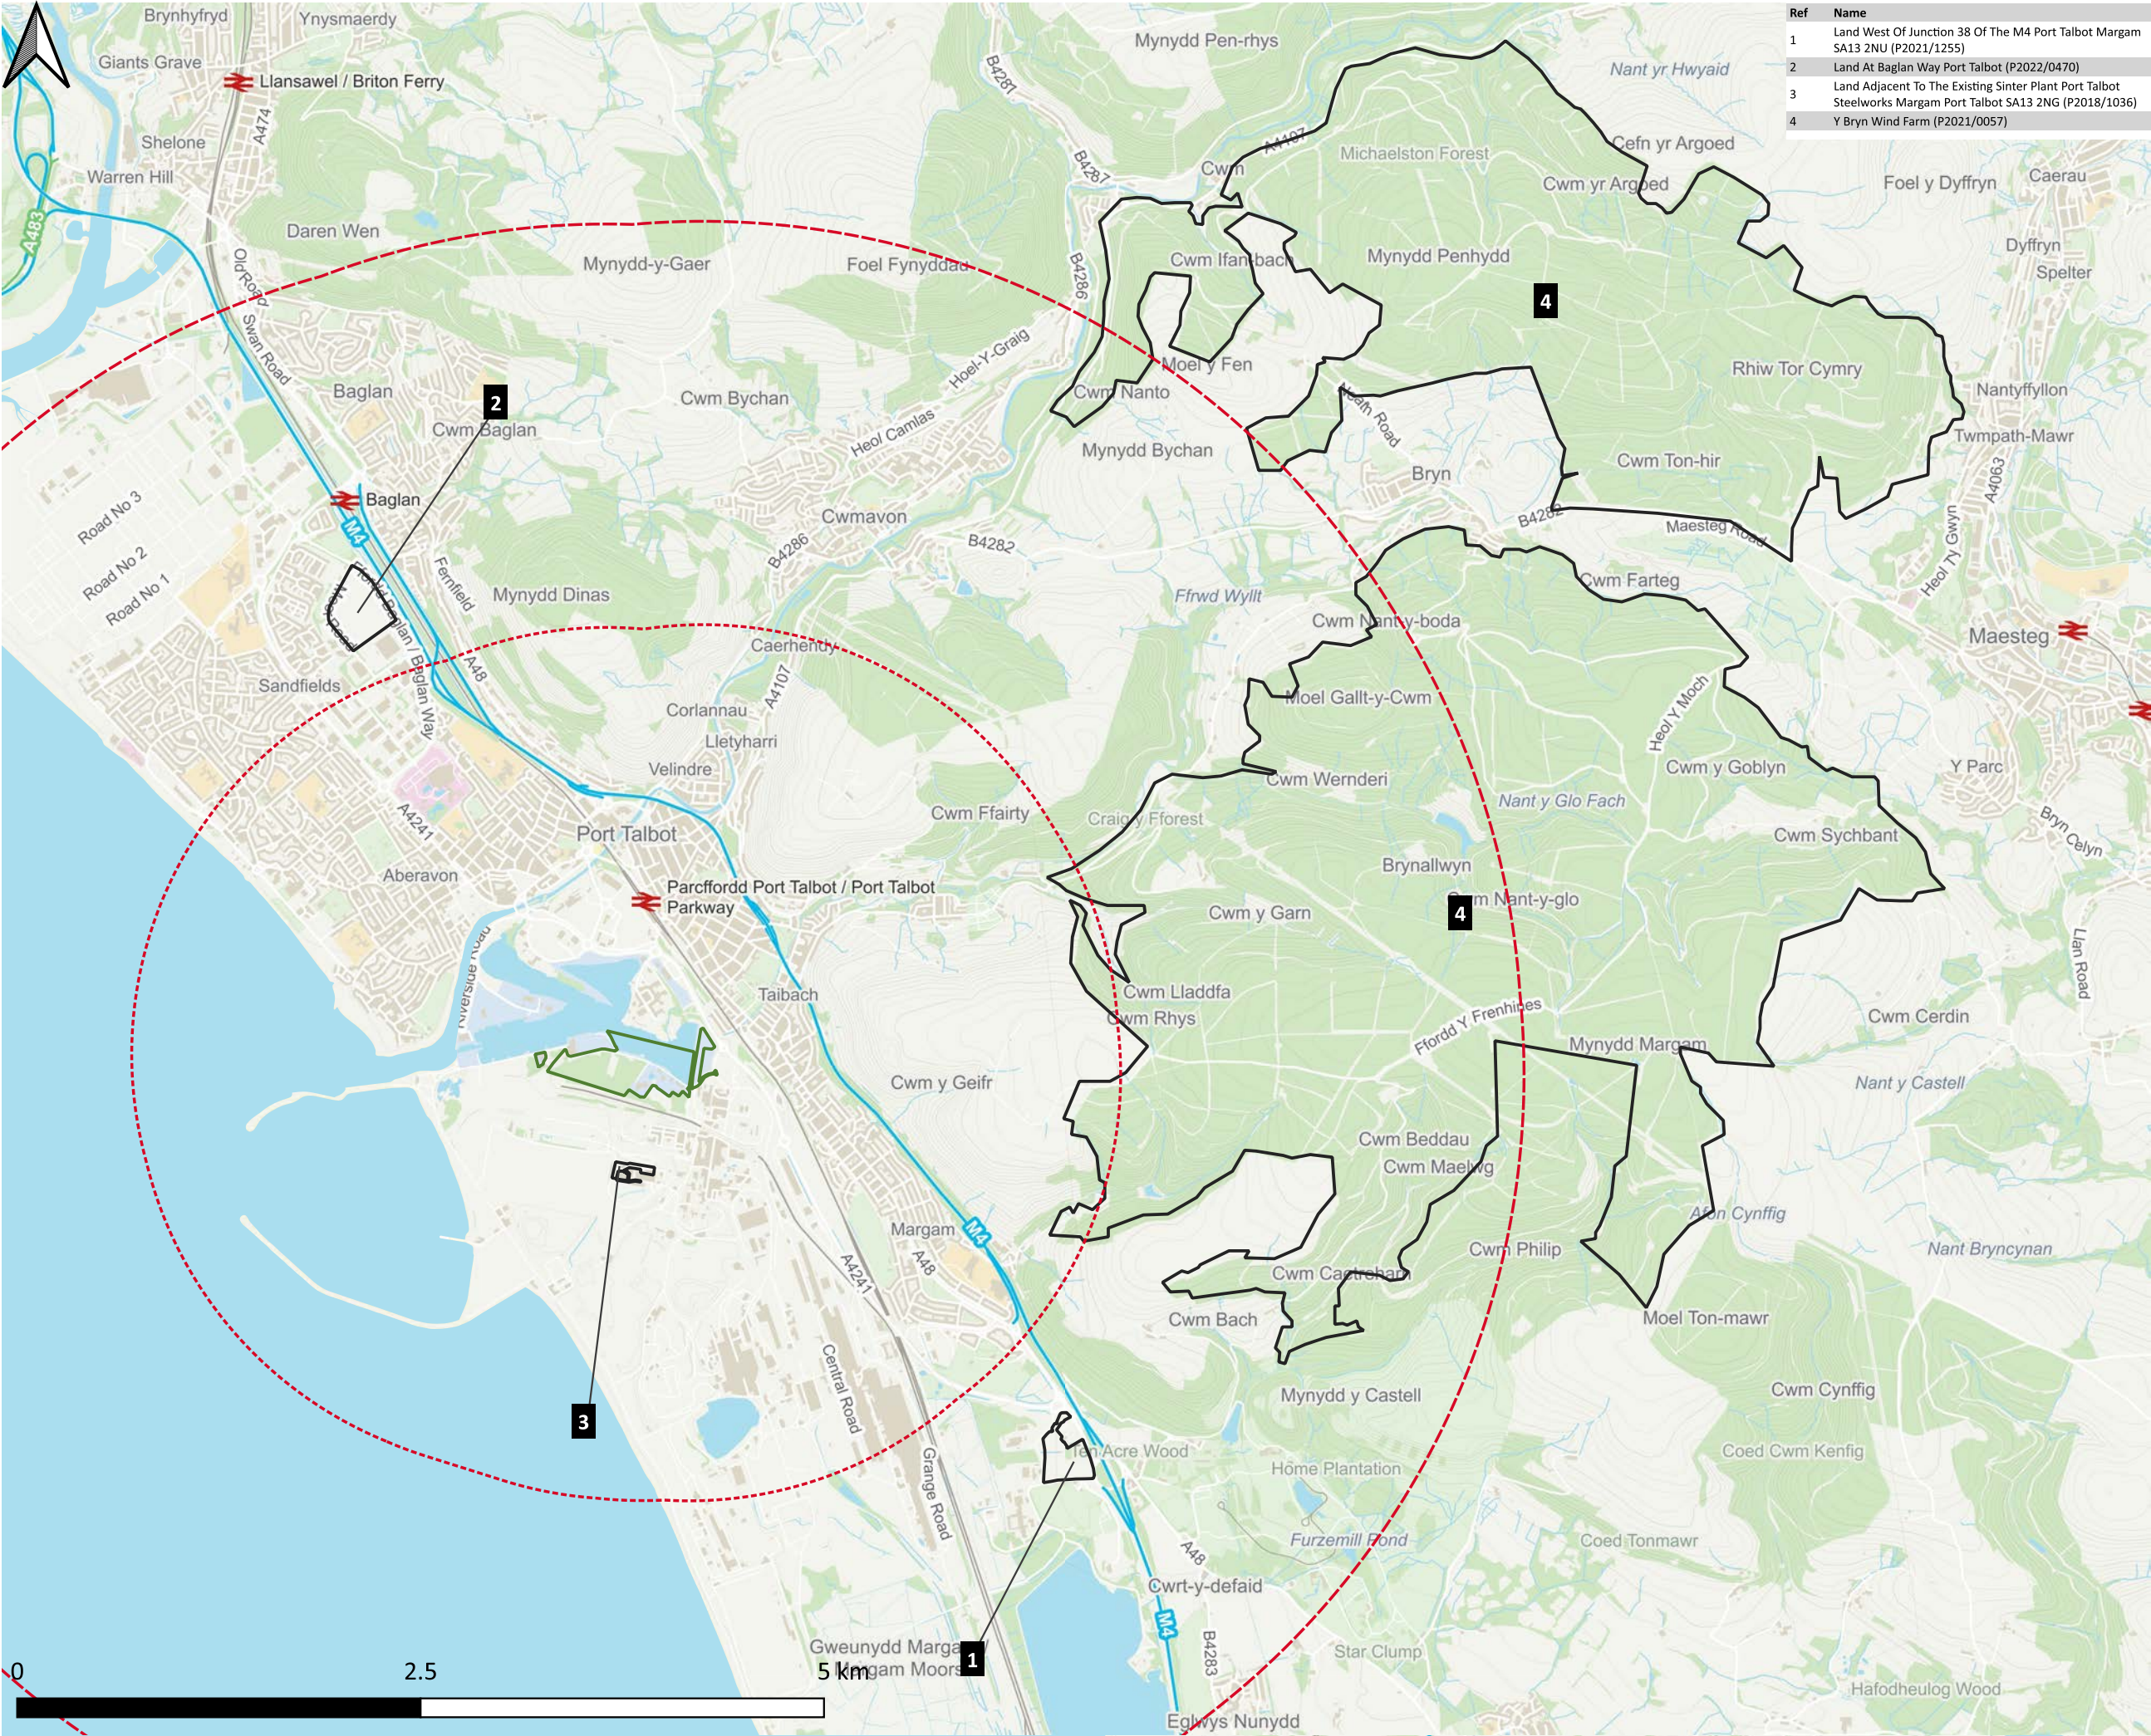

Copyright of Turley

This drawing is for illustrative purposes only and should not be used for any construction or estimation purposes. To be scaled for planning application purposes only. No liability or responsibility is accepted arising from reliance upon the information contained within this drawing.

Plans reproduced by permission of Ordnance Survey on behalf of The Controller of Her Majesty's Stationery Office. © Crown Copyright and database right [2023]. All rights reserved. Ordnance Survey Licence number [100020449]

- 5km Buffer
- 2.5km Buffer
- Approved Project
- Site Boundary

CLIENT:
LanzaTech UK Ltd

PROJECT:
Project Dragon, Port Talbot

DRAWING:
Approved Projects Plan

PROJECT NUMBER:
LANT3006

DRAWING NUMBER:
Figure 14.1

CHECKED BY:
ET

REVISION:
1.0

STATUS:
Final

DATE:
November 2023

SCALE:
1:50,000 @ A3