


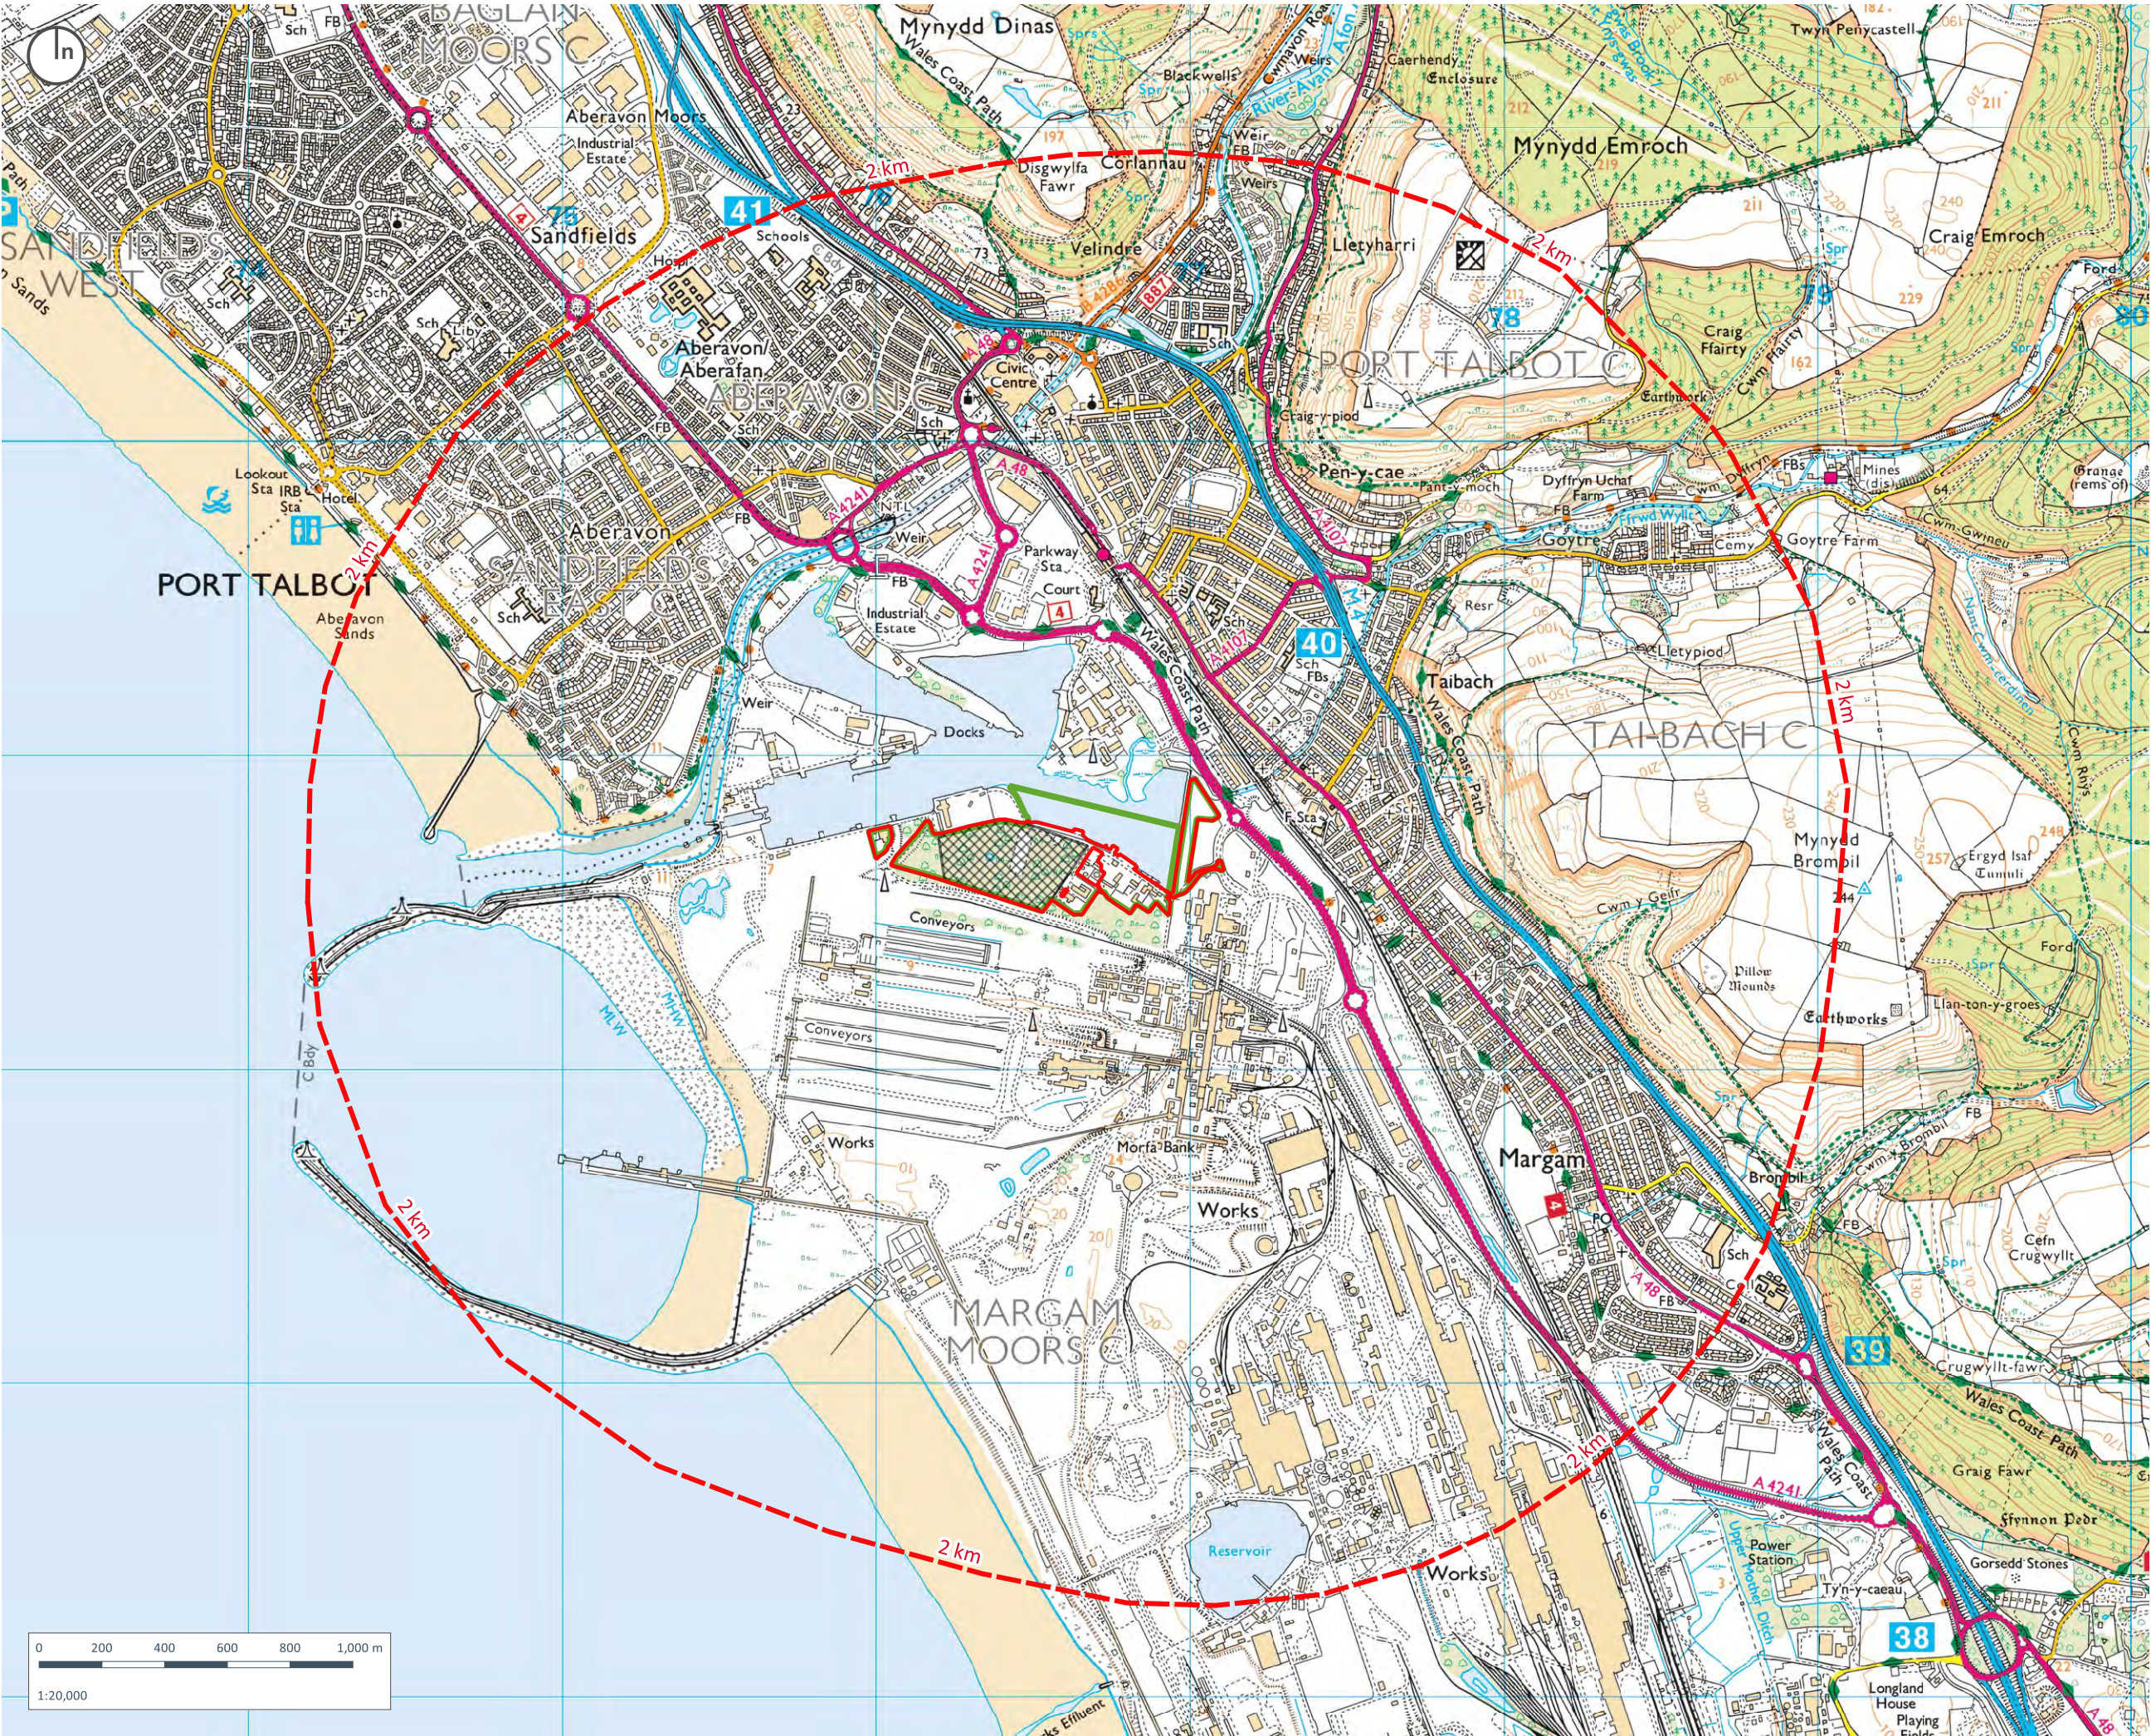

Copyright of Turley

This drawing is for illustrative purposes only and should not be used for any construction or estimation purposes. To be scaled for planning application purposes only. No liability or responsibility is accepted arising from reliance upon the information contained within this drawing.

Plans reproduced by permission of Ordnance Survey on behalf of The Controller of Her Majesty's Stationery Office. © Crown Copyright and database right [2023]. All rights reserved. Ordnance Survey Licence number [100020449]

- Application Boundary
- EIA Study Area Boundary
- Study Area
- Production Development Zone

CLIENT:
Lanza Tech UK Limited

PROJECT:
Project Dragon

DRAWING:
Figure 8.1 - Site Location and Study Area

PROJECT NUMBER:
LANT3006

DRAWING NUMBER:
8.1


CHECKED BY:
JE

REVISION:
1.0

STATUS:
Planning

DATE:
August 2023

SCALE:
1:20,000 @ A3

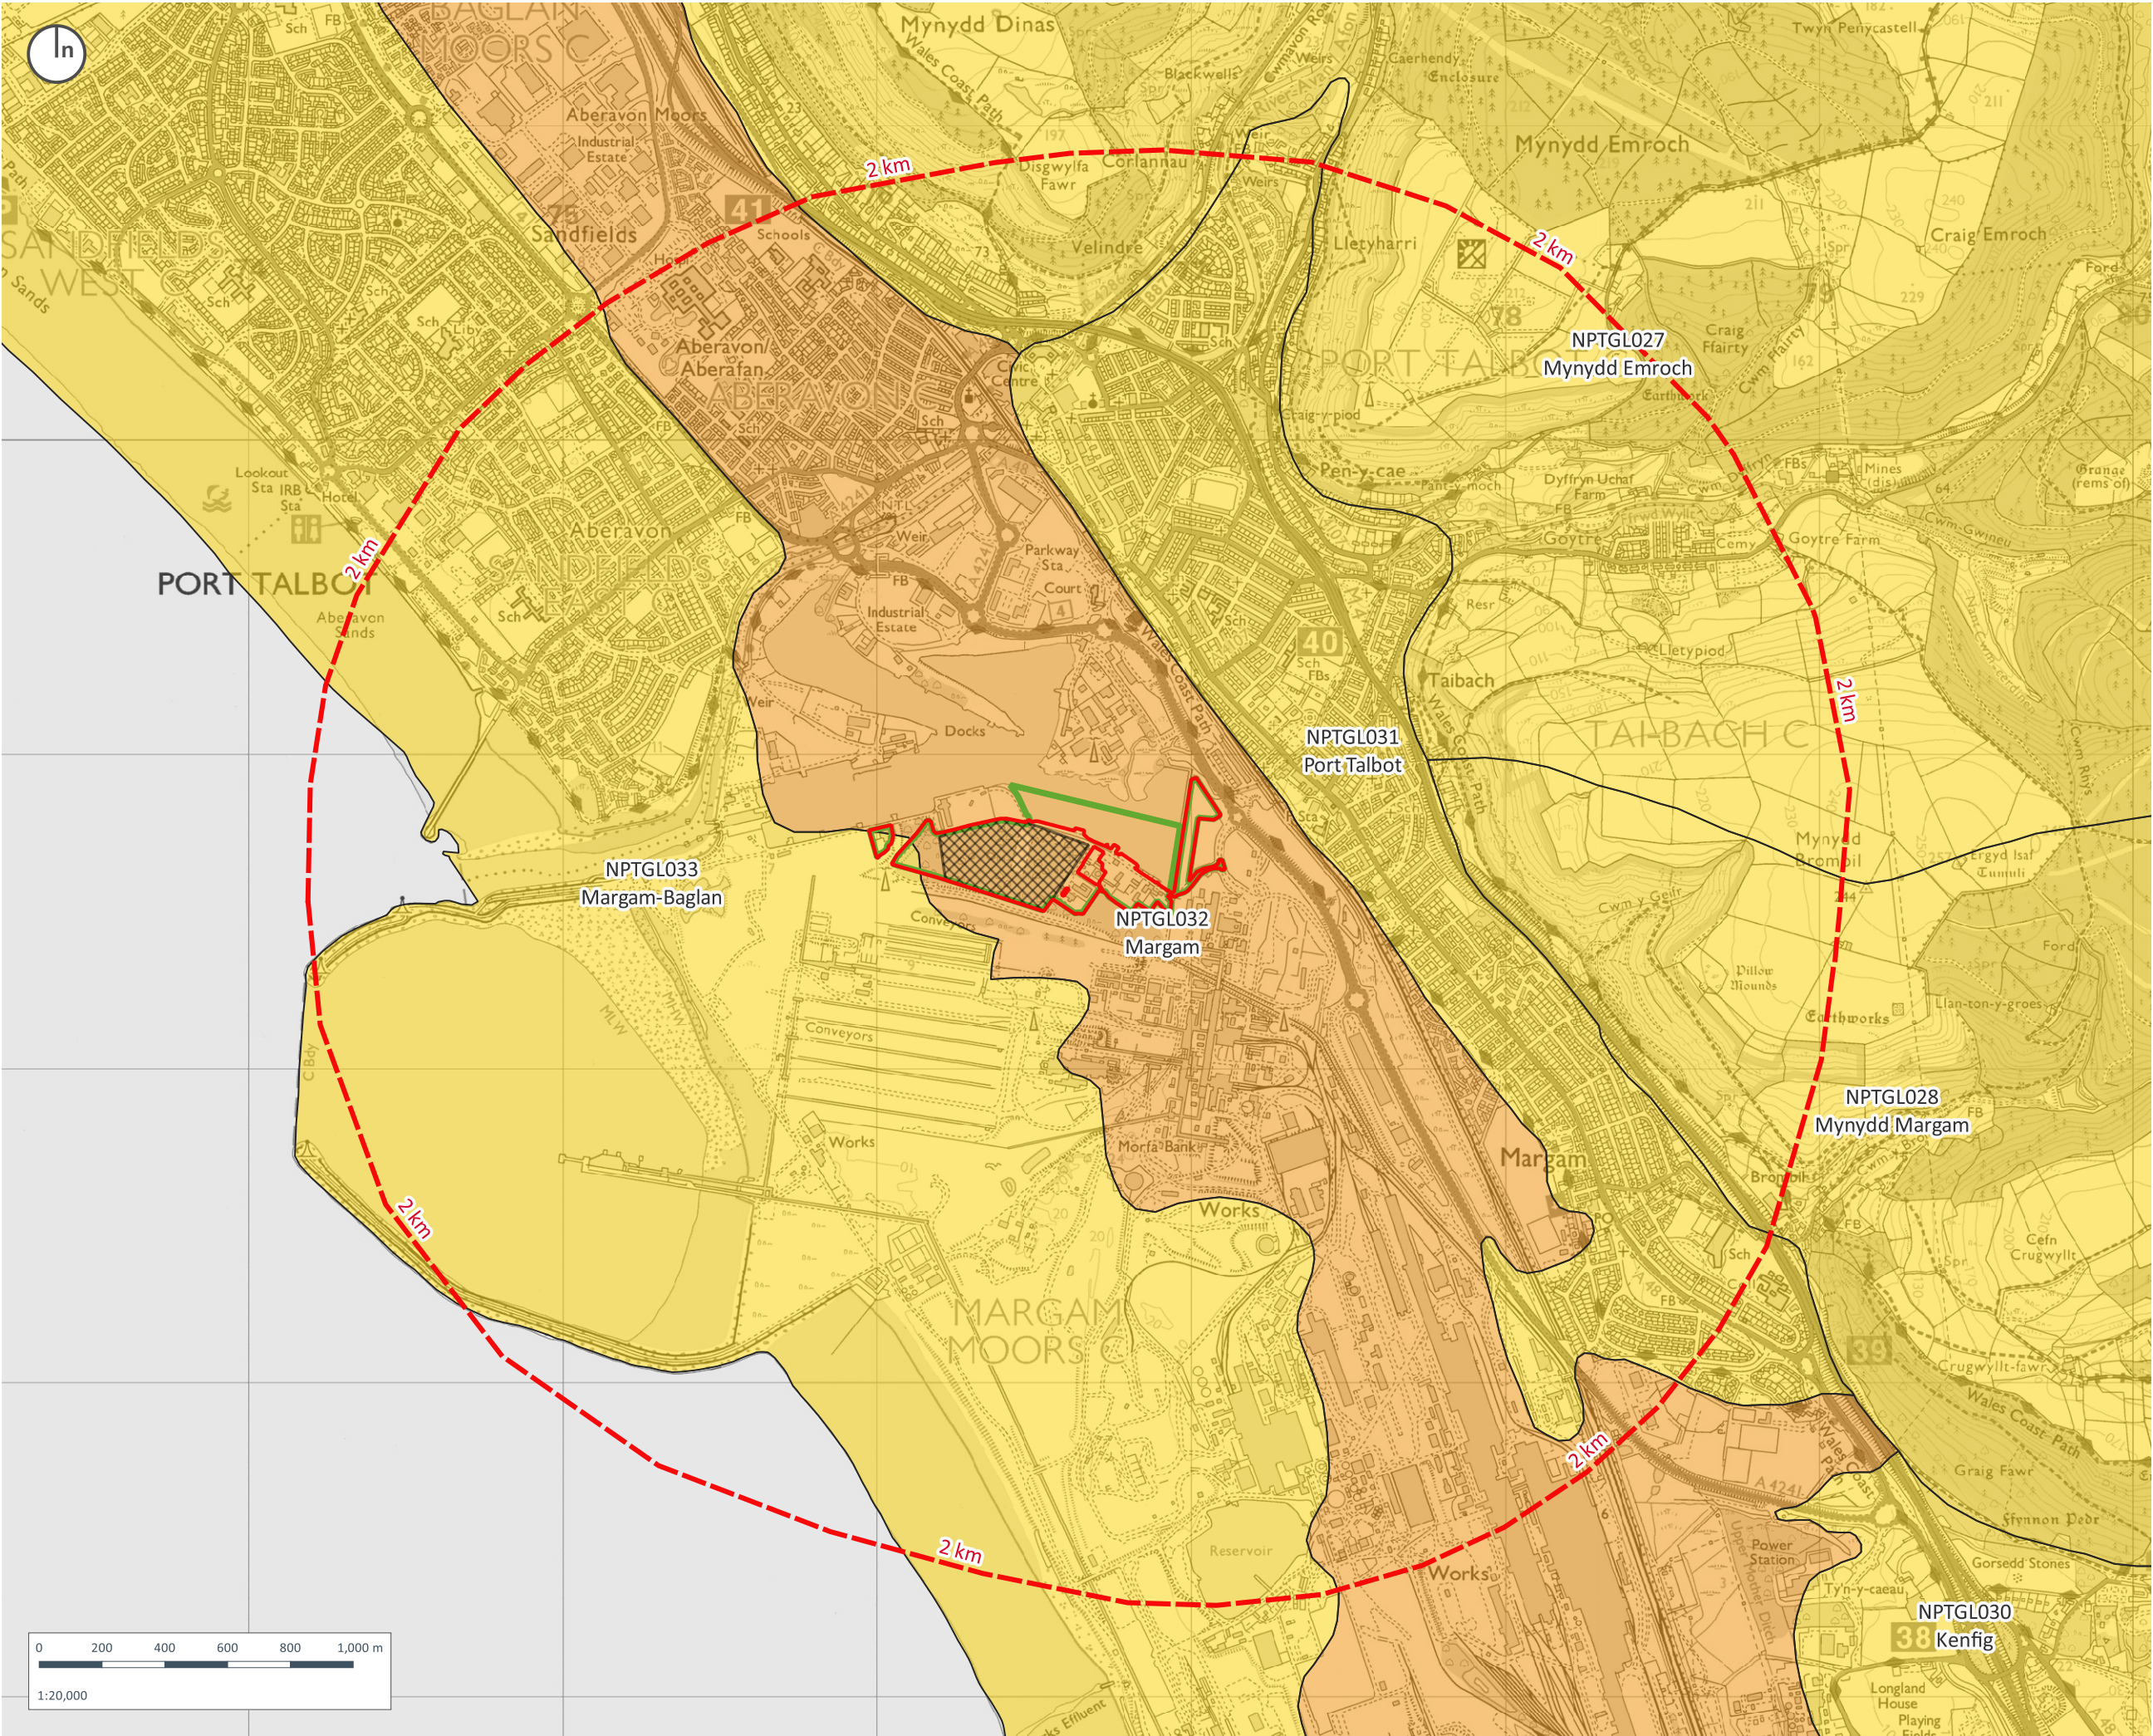

Copyright of Turley

This drawing is for illustrative purposes only and should not be used for any construction or estimation purposes. To be scaled for planning application purposes only. No liability or responsibility is accepted arising from reliance upon the information contained within this drawing.

Plans reproduced by permission of Ordnance Survey on behalf of The Controller of Her Majesty's Stationery Office. © Crown Copyright and database right [2023]. All rights reserved. Ordnance Survey Licence number [100020449]

- Application Boundary
- EIA Study Area Boundary
- Study Area
- Production Development Zone
- LANDMAP Geological Landscape
 - Moderate
 - Low

No 'High' or 'Outstanding' scores within Study Area

CLIENT:
Lanza Tech UK Limited

PROJECT:
Project Dragon


DRAWING:
Figure 8.2.1 - LANDMAP Aspect Areas
GEOLOGICAL LANDSCAPE

PROJECT NUMBER:
LANT3006

DRAWING NUMBER: 8.2.1 CHECKED BY: JE

REVISION: 1.0 STATUS: Planning

DATE: August 2023 SCALE: 1:20,000 @ A3

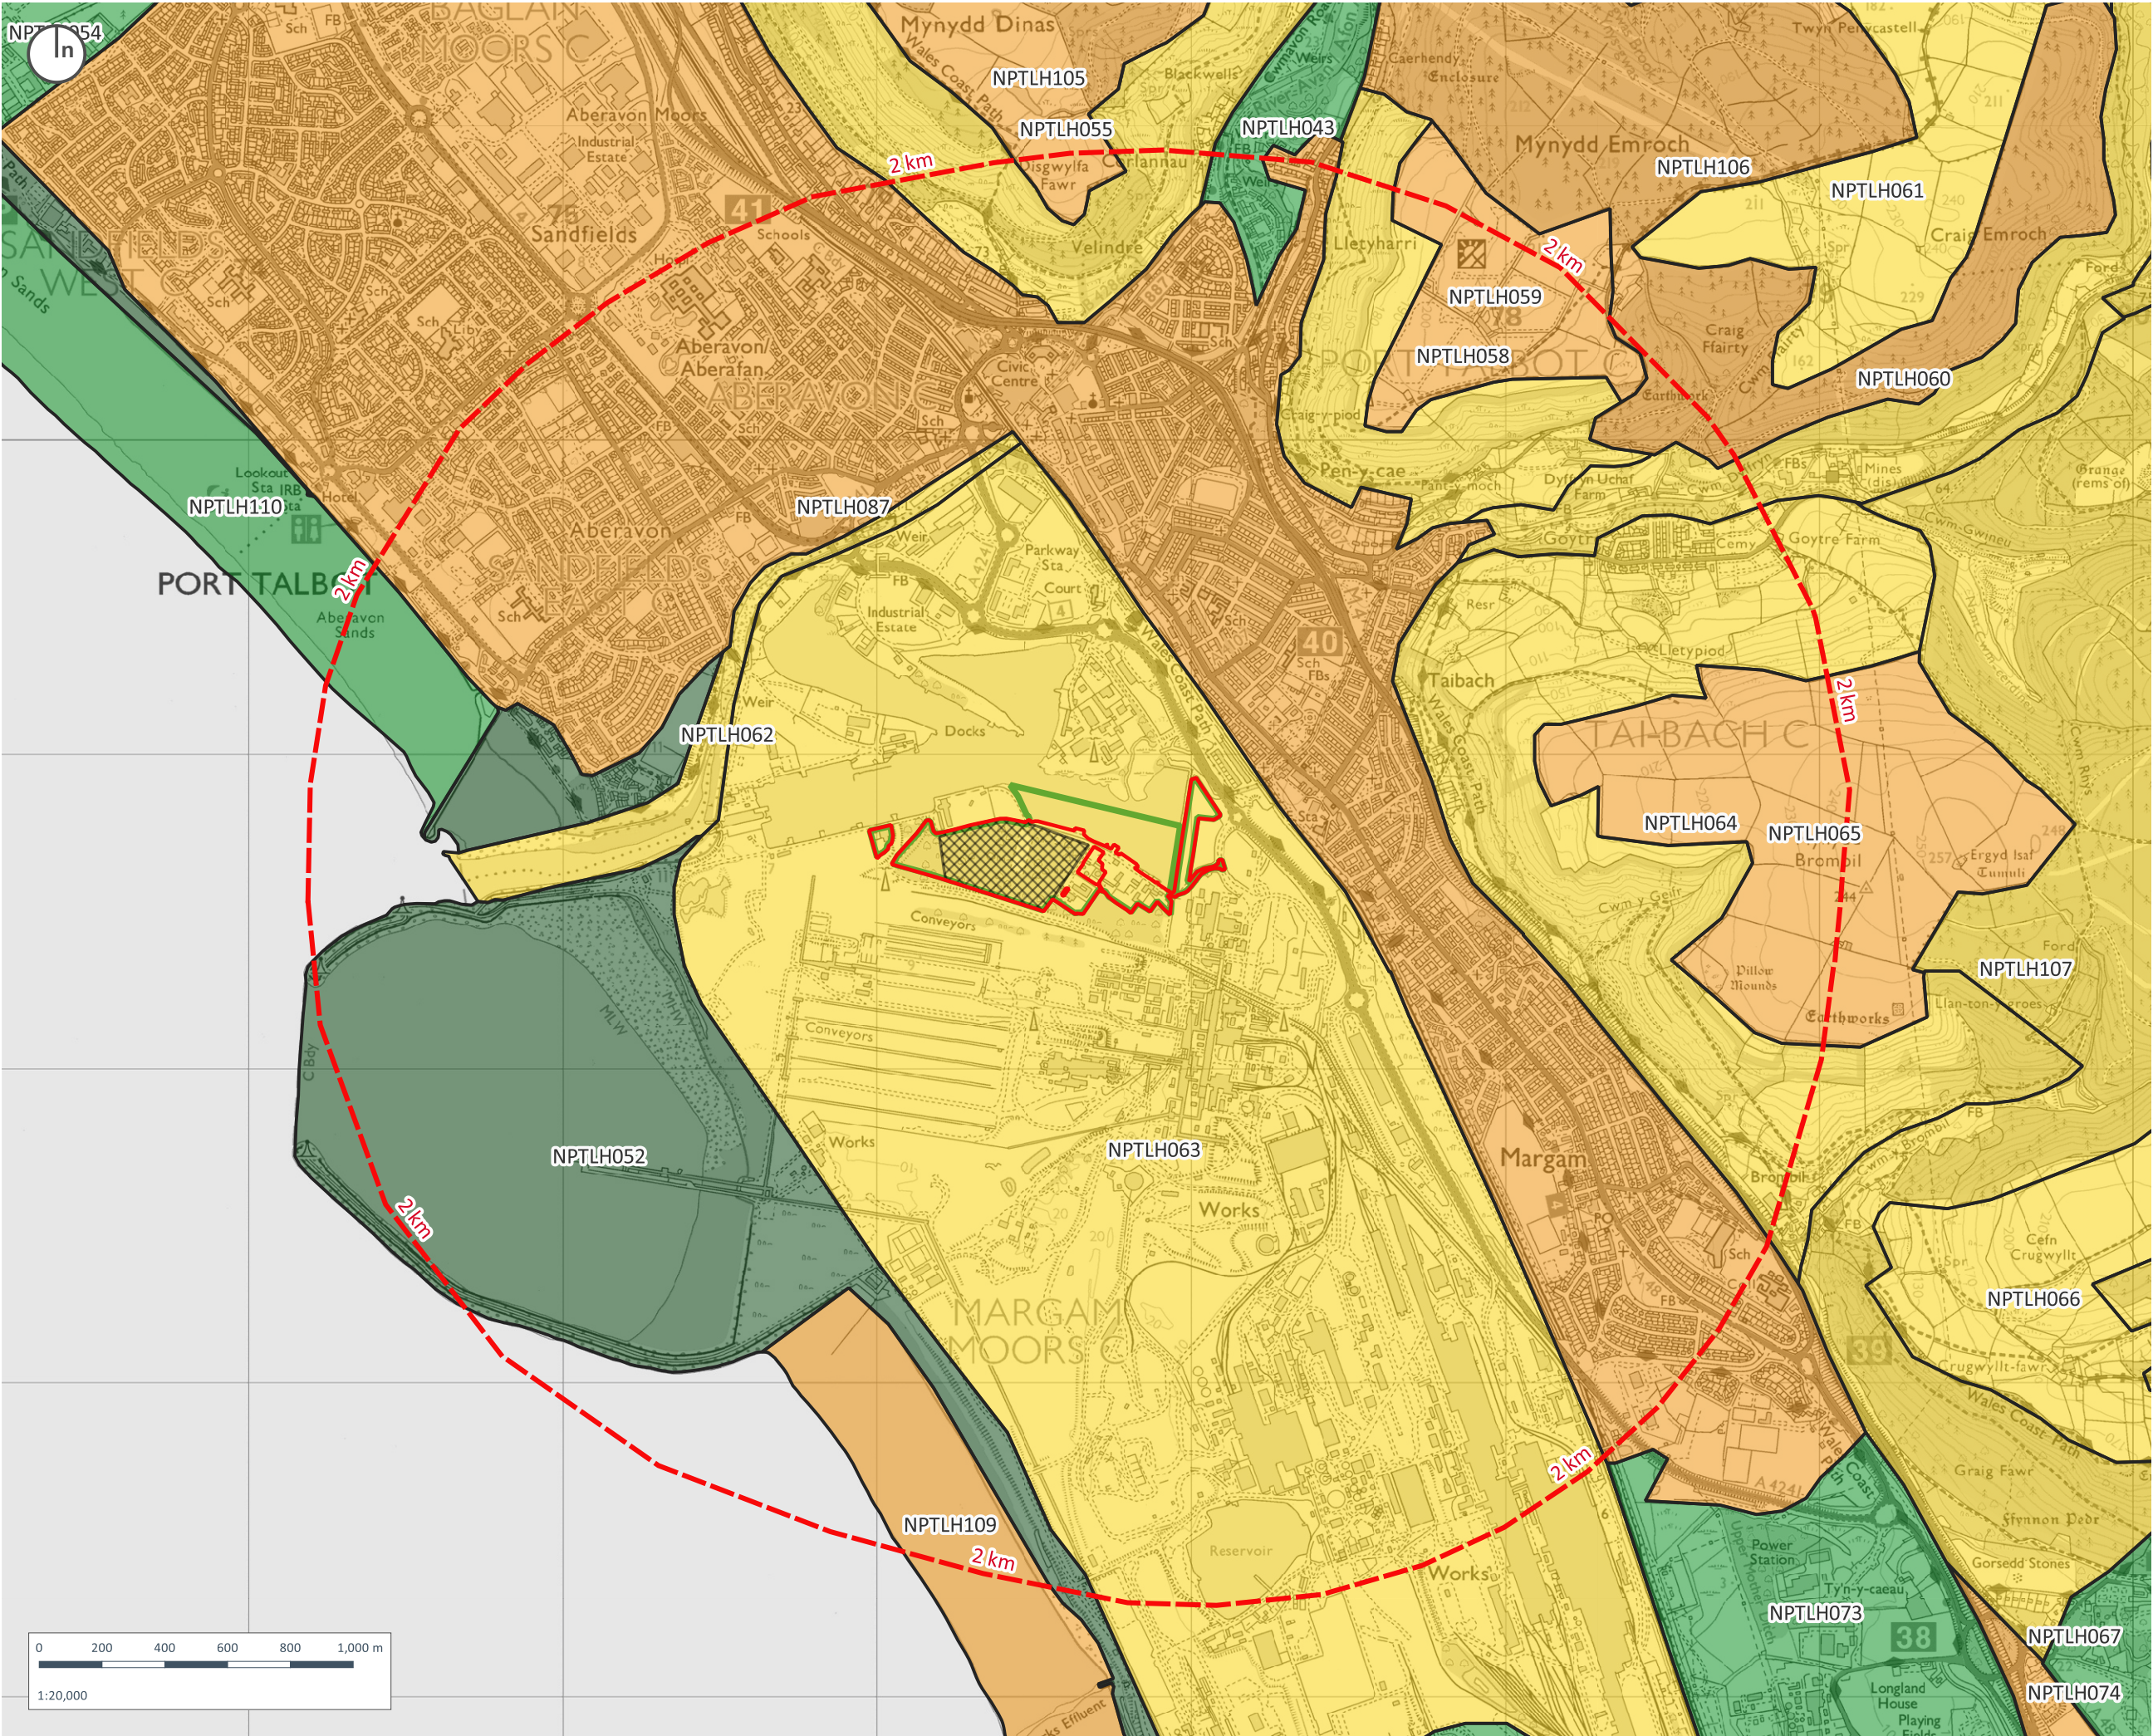

Copyright of Turley

This drawing is for illustrative purposes only and should not be used for any construction or estimation purposes. To be scaled for planning application purposes only. No liability or responsibility is accepted arising from reliance upon the information contained within this drawing.

Plans reproduced by permission of Ordnance Survey on behalf of The Controller of Her Majesty's Stationery Office. © Crown Copyright and database right [2023]. All rights reserved. Ordnance Survey Licence number [100020449]

- Application Boundary
- EIA Study Area Boundary
- Study Area
- Production Development Zone
- LANDMAP Landscape Habitats Aspect Areas
- Overall Evaluation Score
- Outstanding
- High
- Moderate
- Low

CLIENT:
Lanza Tech UK Limited

PROJECT:
Project Dragon

DRAWING:
Figure 8.2.2 - LANDMAP Aspect Areas
LANDSCAPE HABITATS

PROJECT NUMBER:
LANT3006

DRAWING NUMBER:
8.2.2


CHECKED BY:
JE

REVISION:
1.0

STATUS:
Planning

DATE:
August 2023

SCALE:
1:20,000 @ A3

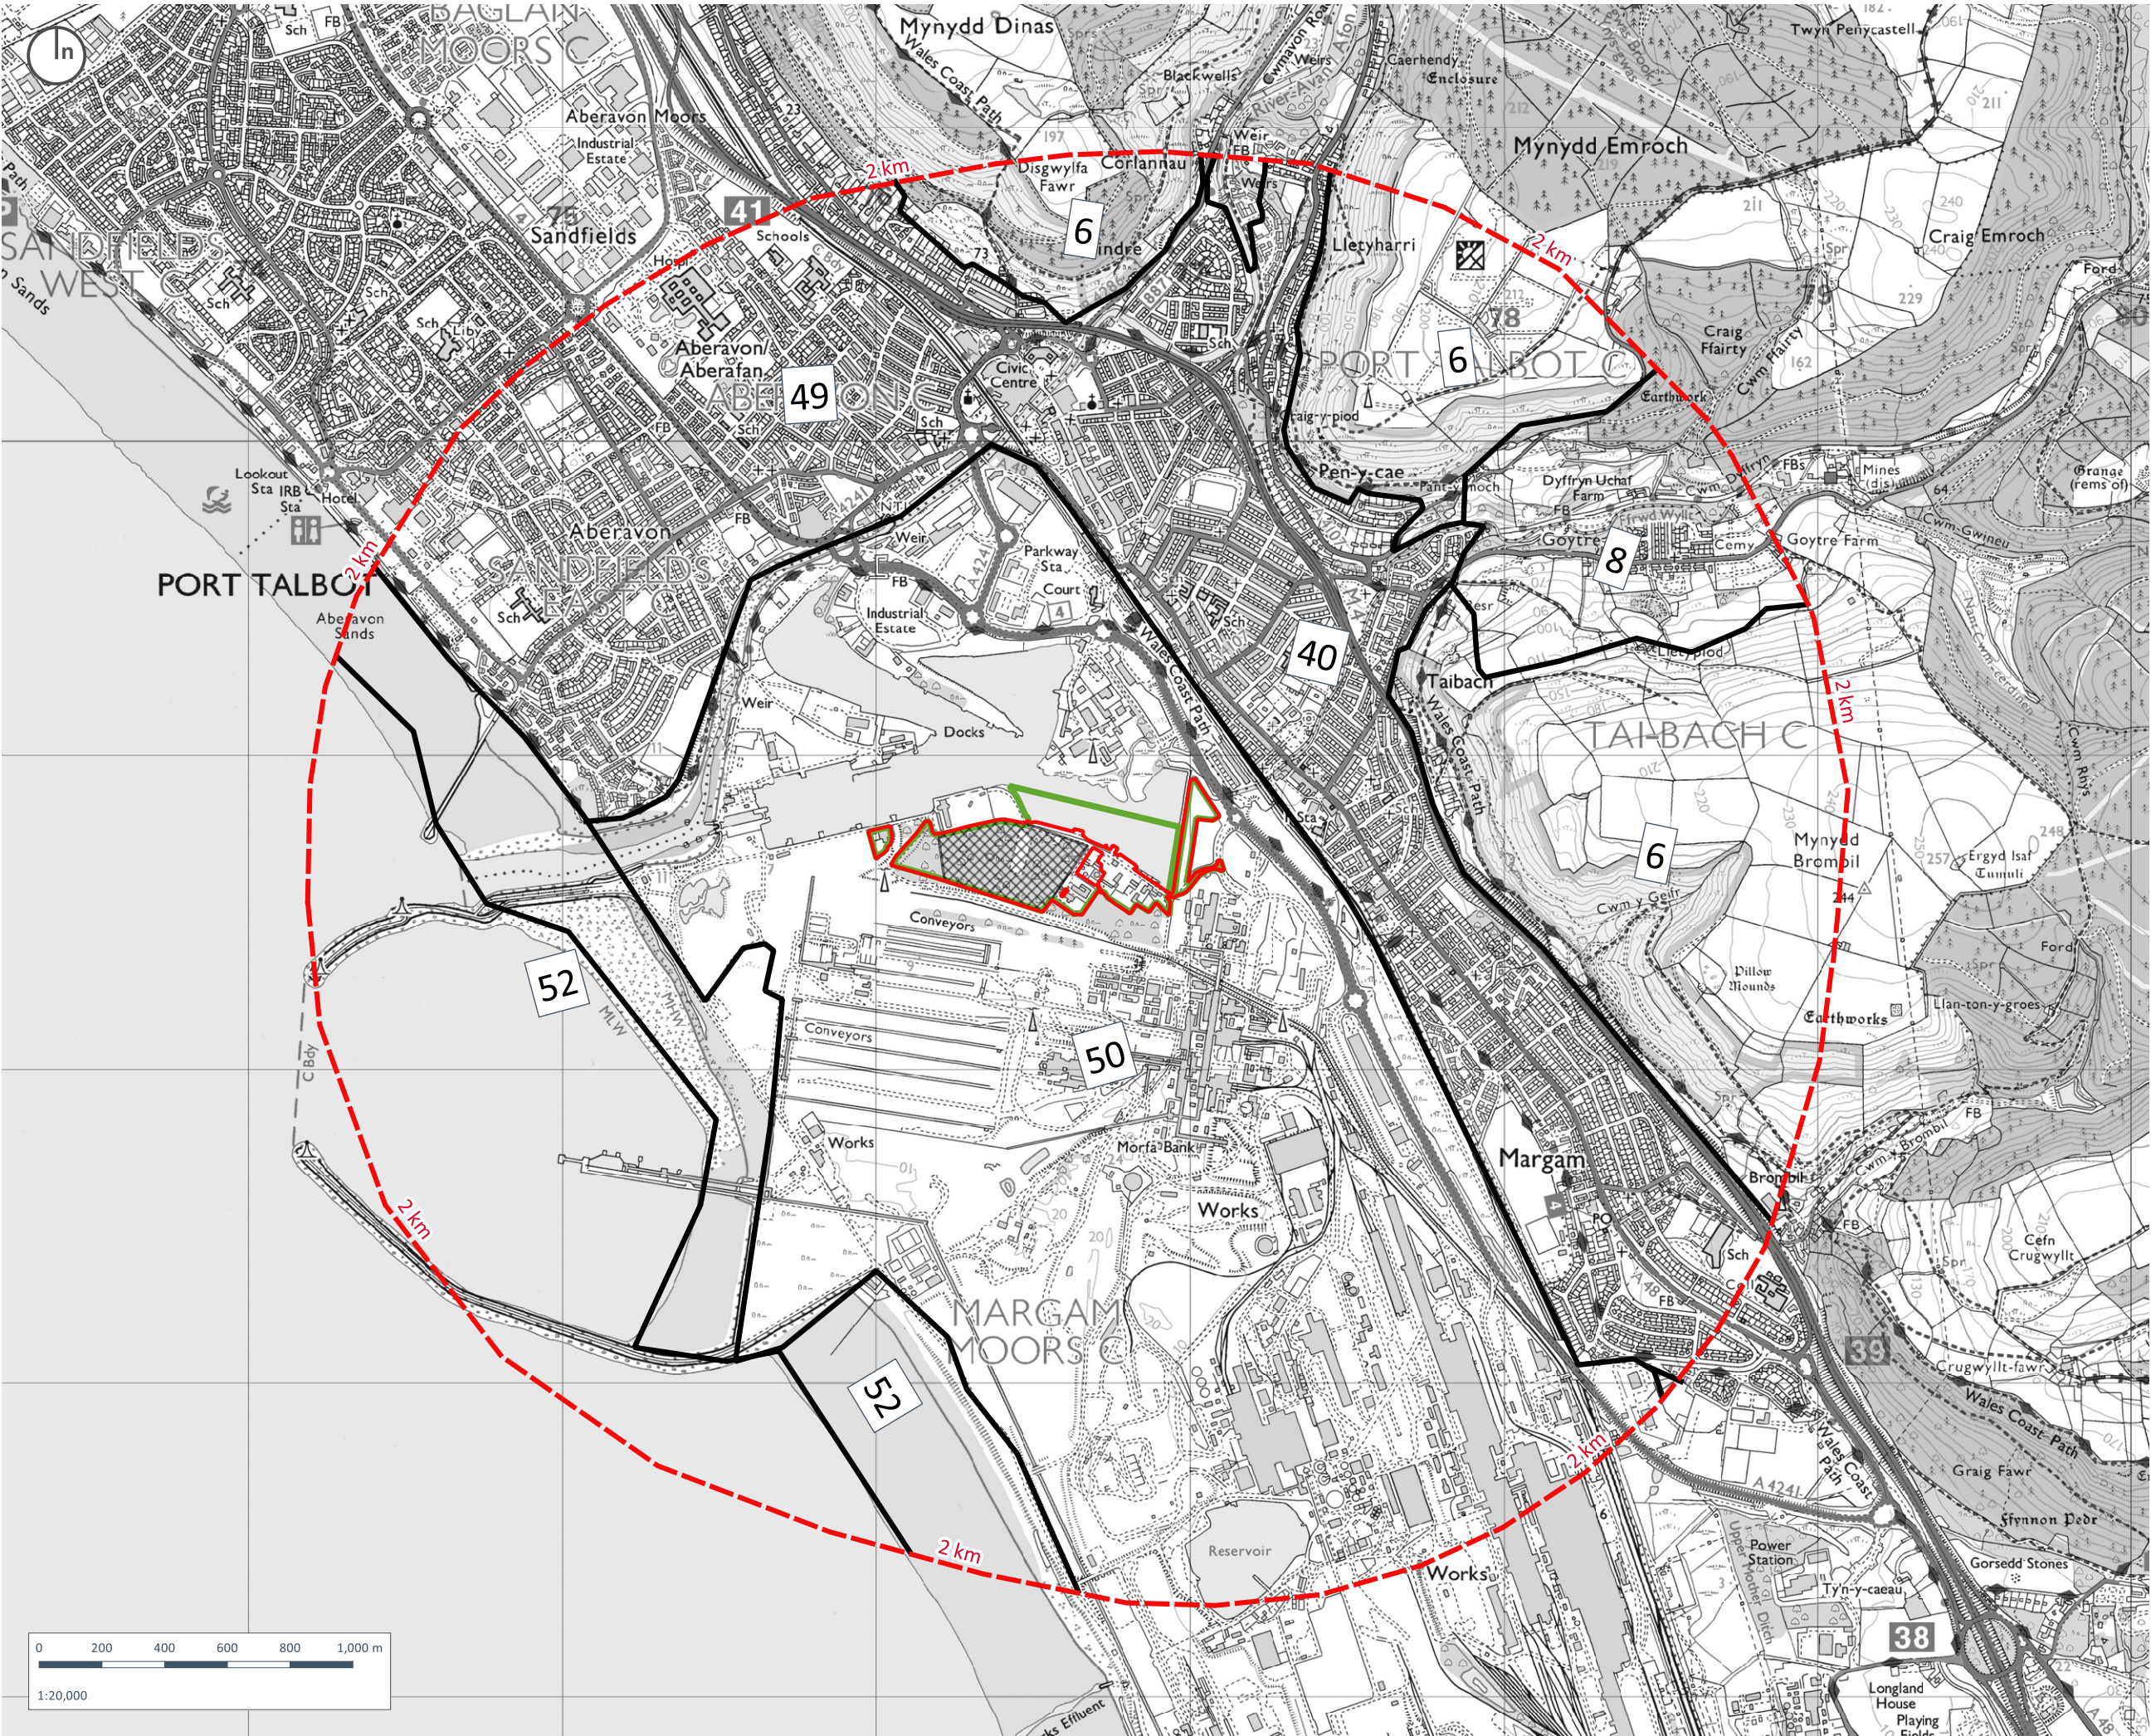

Copyright of Turley

This drawing is for illustrative purposes only and should not be used for any construction or estimation purposes. To be scaled for planning application purposes only. No liability or responsibility is accepted arising from reliance upon the information contained within this drawing.

Plans reproduced by permission of Ordnance Survey on behalf of The Controller of Her Majesty's Stationery Office. © Crown Copyright and database right [2023]. All rights reserved. Ordnance Survey Licence number [100020449]

- Application Boundary
- EIA Study Area Boundary
- Study Area
- Production Development Zone
- Borough Landscape Character Area

CLIENT:
Lanza Tech UK Limited

PROJECT:
Project Dragon

DRAWING:
Figure 8.3 - Borough Landscape Character Areas

PROJECT NUMBER:
LANT3006

DRAWING NUMBER:
8.3


CHECKED BY:
JE

REVISION:
1.0

STATUS:
Planning

DATE:
August 2023

SCALE:
1:20,000 @ A3

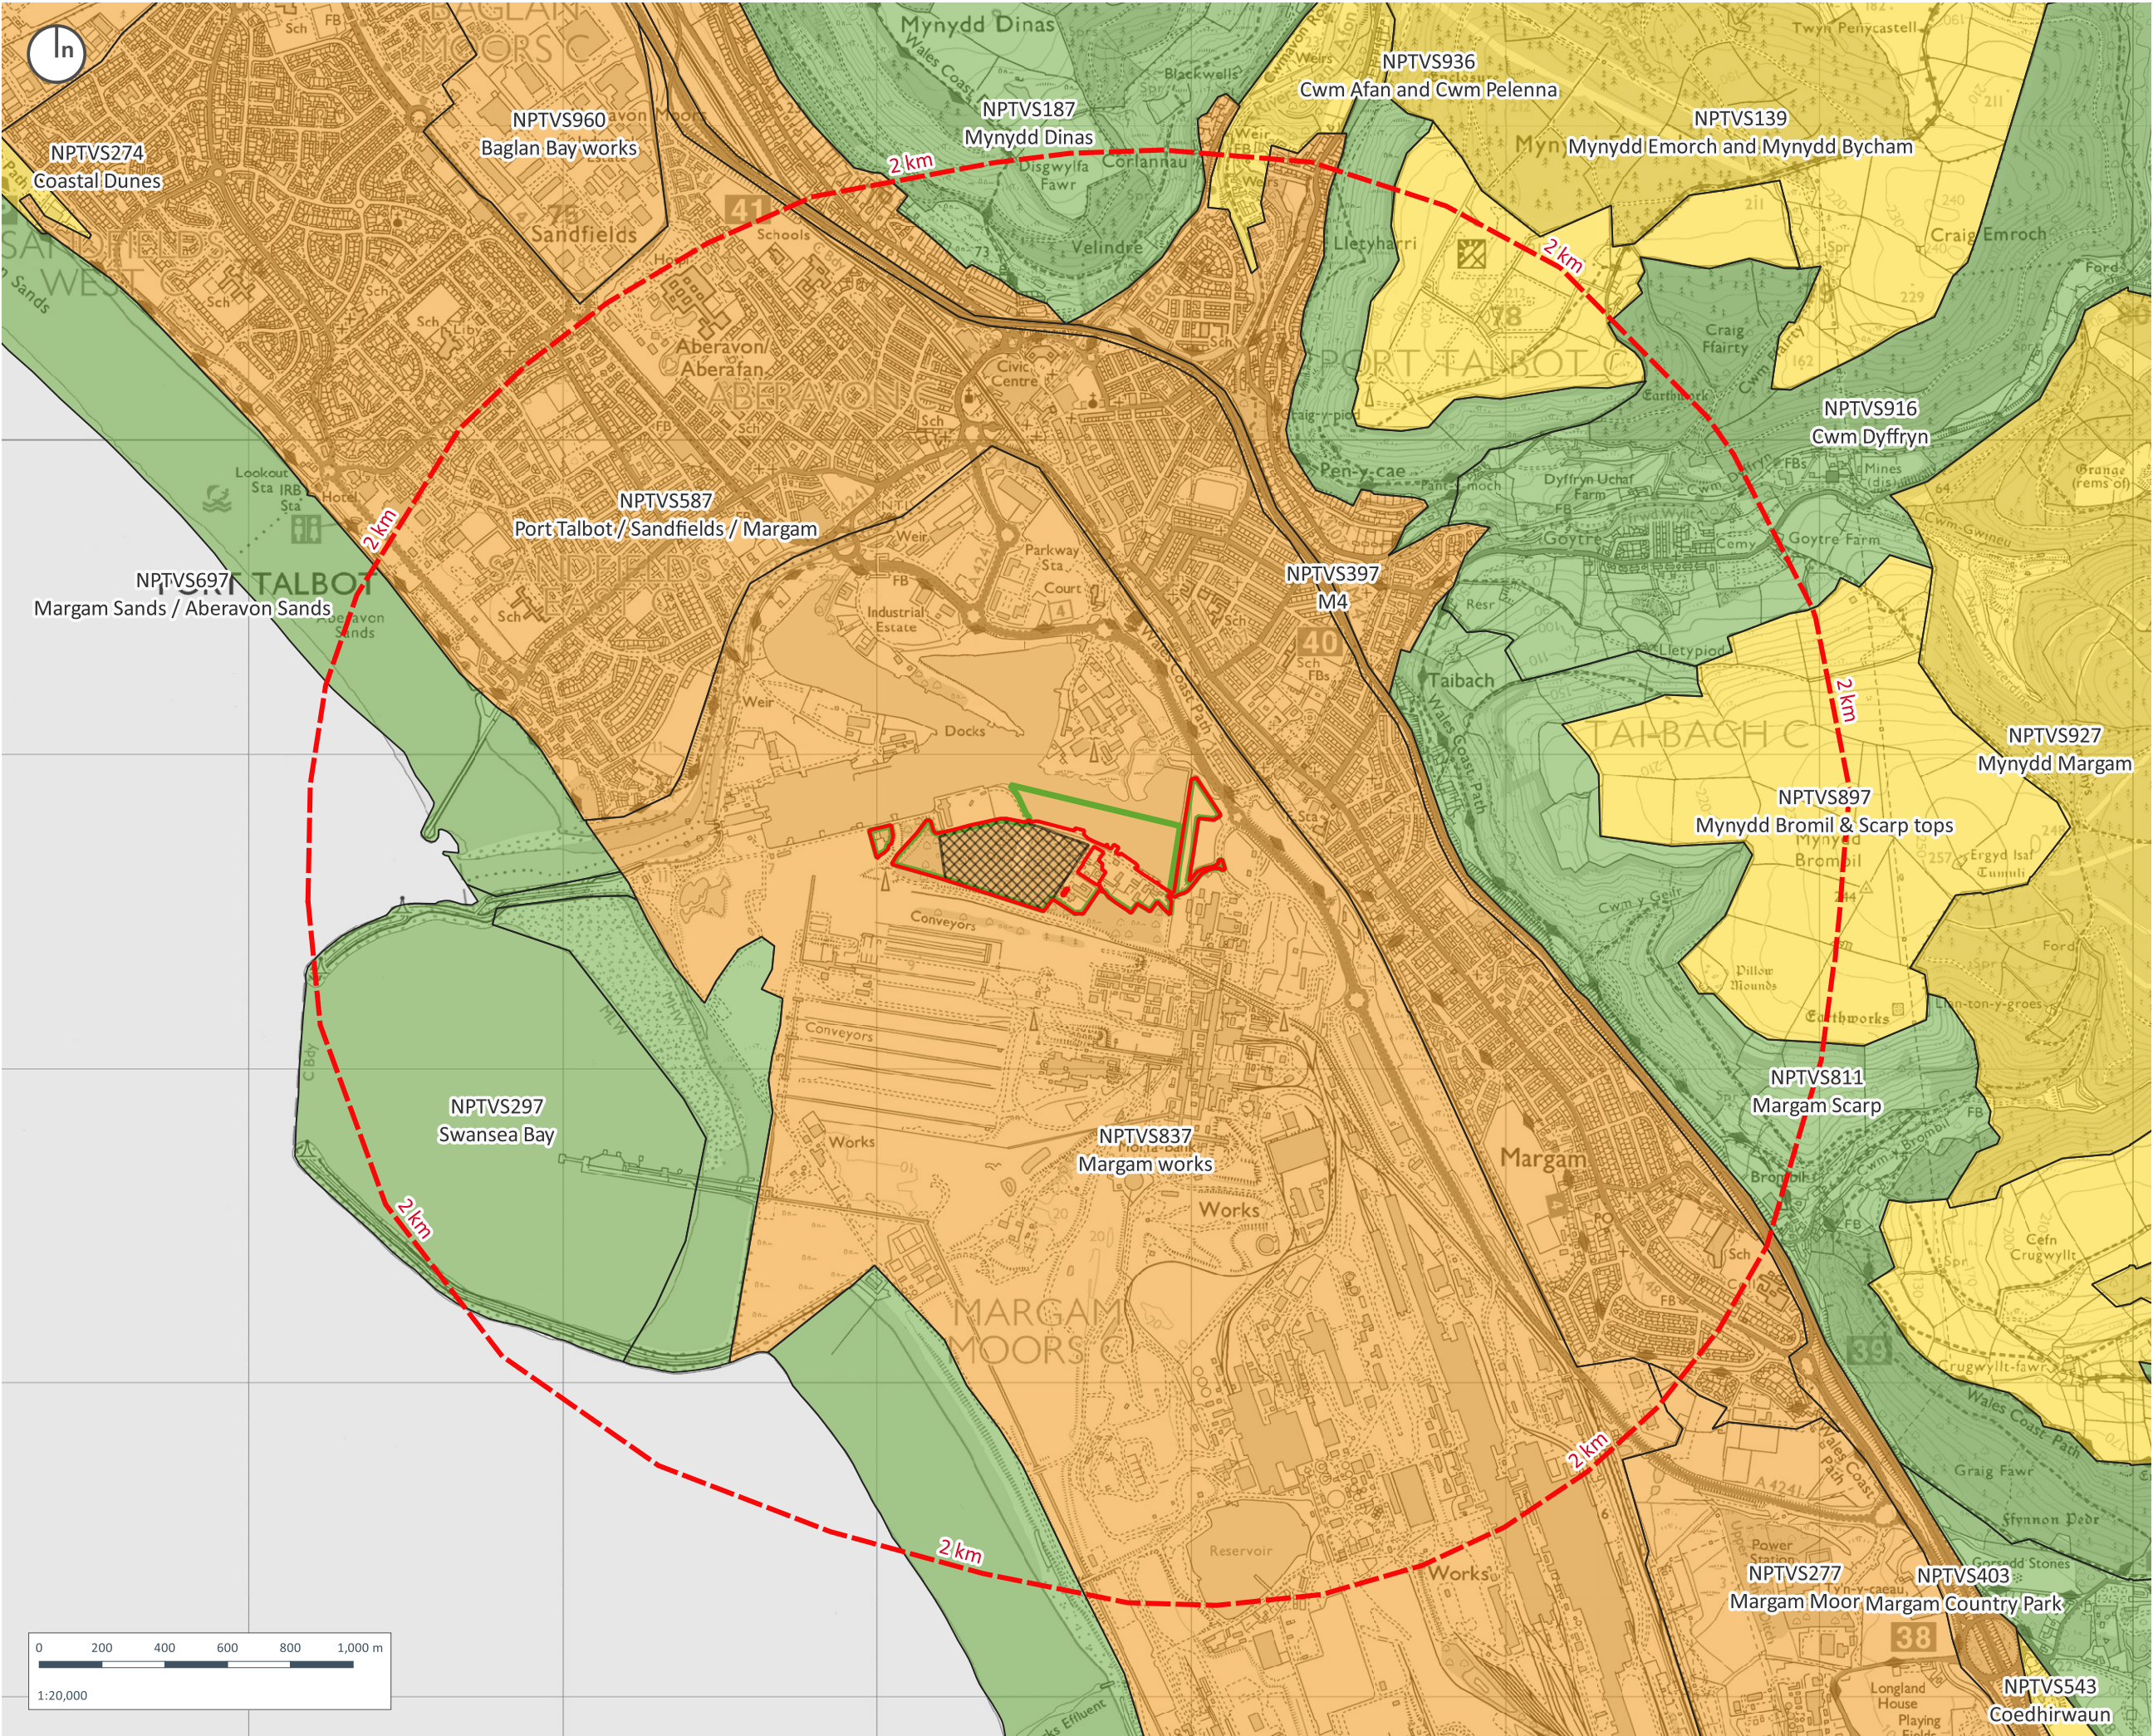

Copyright of Turley

This drawing is for illustrative purposes only and should not be used for any construction or estimation purposes. To be scaled for planning application purposes only. No liability or responsibility is accepted arising from reliance upon the information contained within this drawing.

Plans reproduced by permission of Ordnance Survey on behalf of The Controller of Her Majesty's Stationery Office. © Crown Copyright and database right [2023]. All rights reserved. Ordnance Survey Licence number [100020449]

- Application Boundary
 - EIA Study Area Boundary
 - Study Area
 - Production Development Zone
- LANDMAP Visual and Sensory Aspect Areas
Overall Evaluation Score
- High
 - Moderate
 - Low
 - No 'Outstanding' score within Study Area

CLIENT:
Lanza Tech UK Limited

PROJECT:
Project Dragon

DRAWING:
Figure 8.2.3 - LANDMAP Aspect Areas
VISUAL AND SENSORY

PROJECT NUMBER:
LANT3006

DRAWING NUMBER:
8.2.3


CHECKED BY:
JE

REVISION:
1.0

STATUS:
Planning

DATE:
August 2023

SCALE:
1:20,000 @ A3

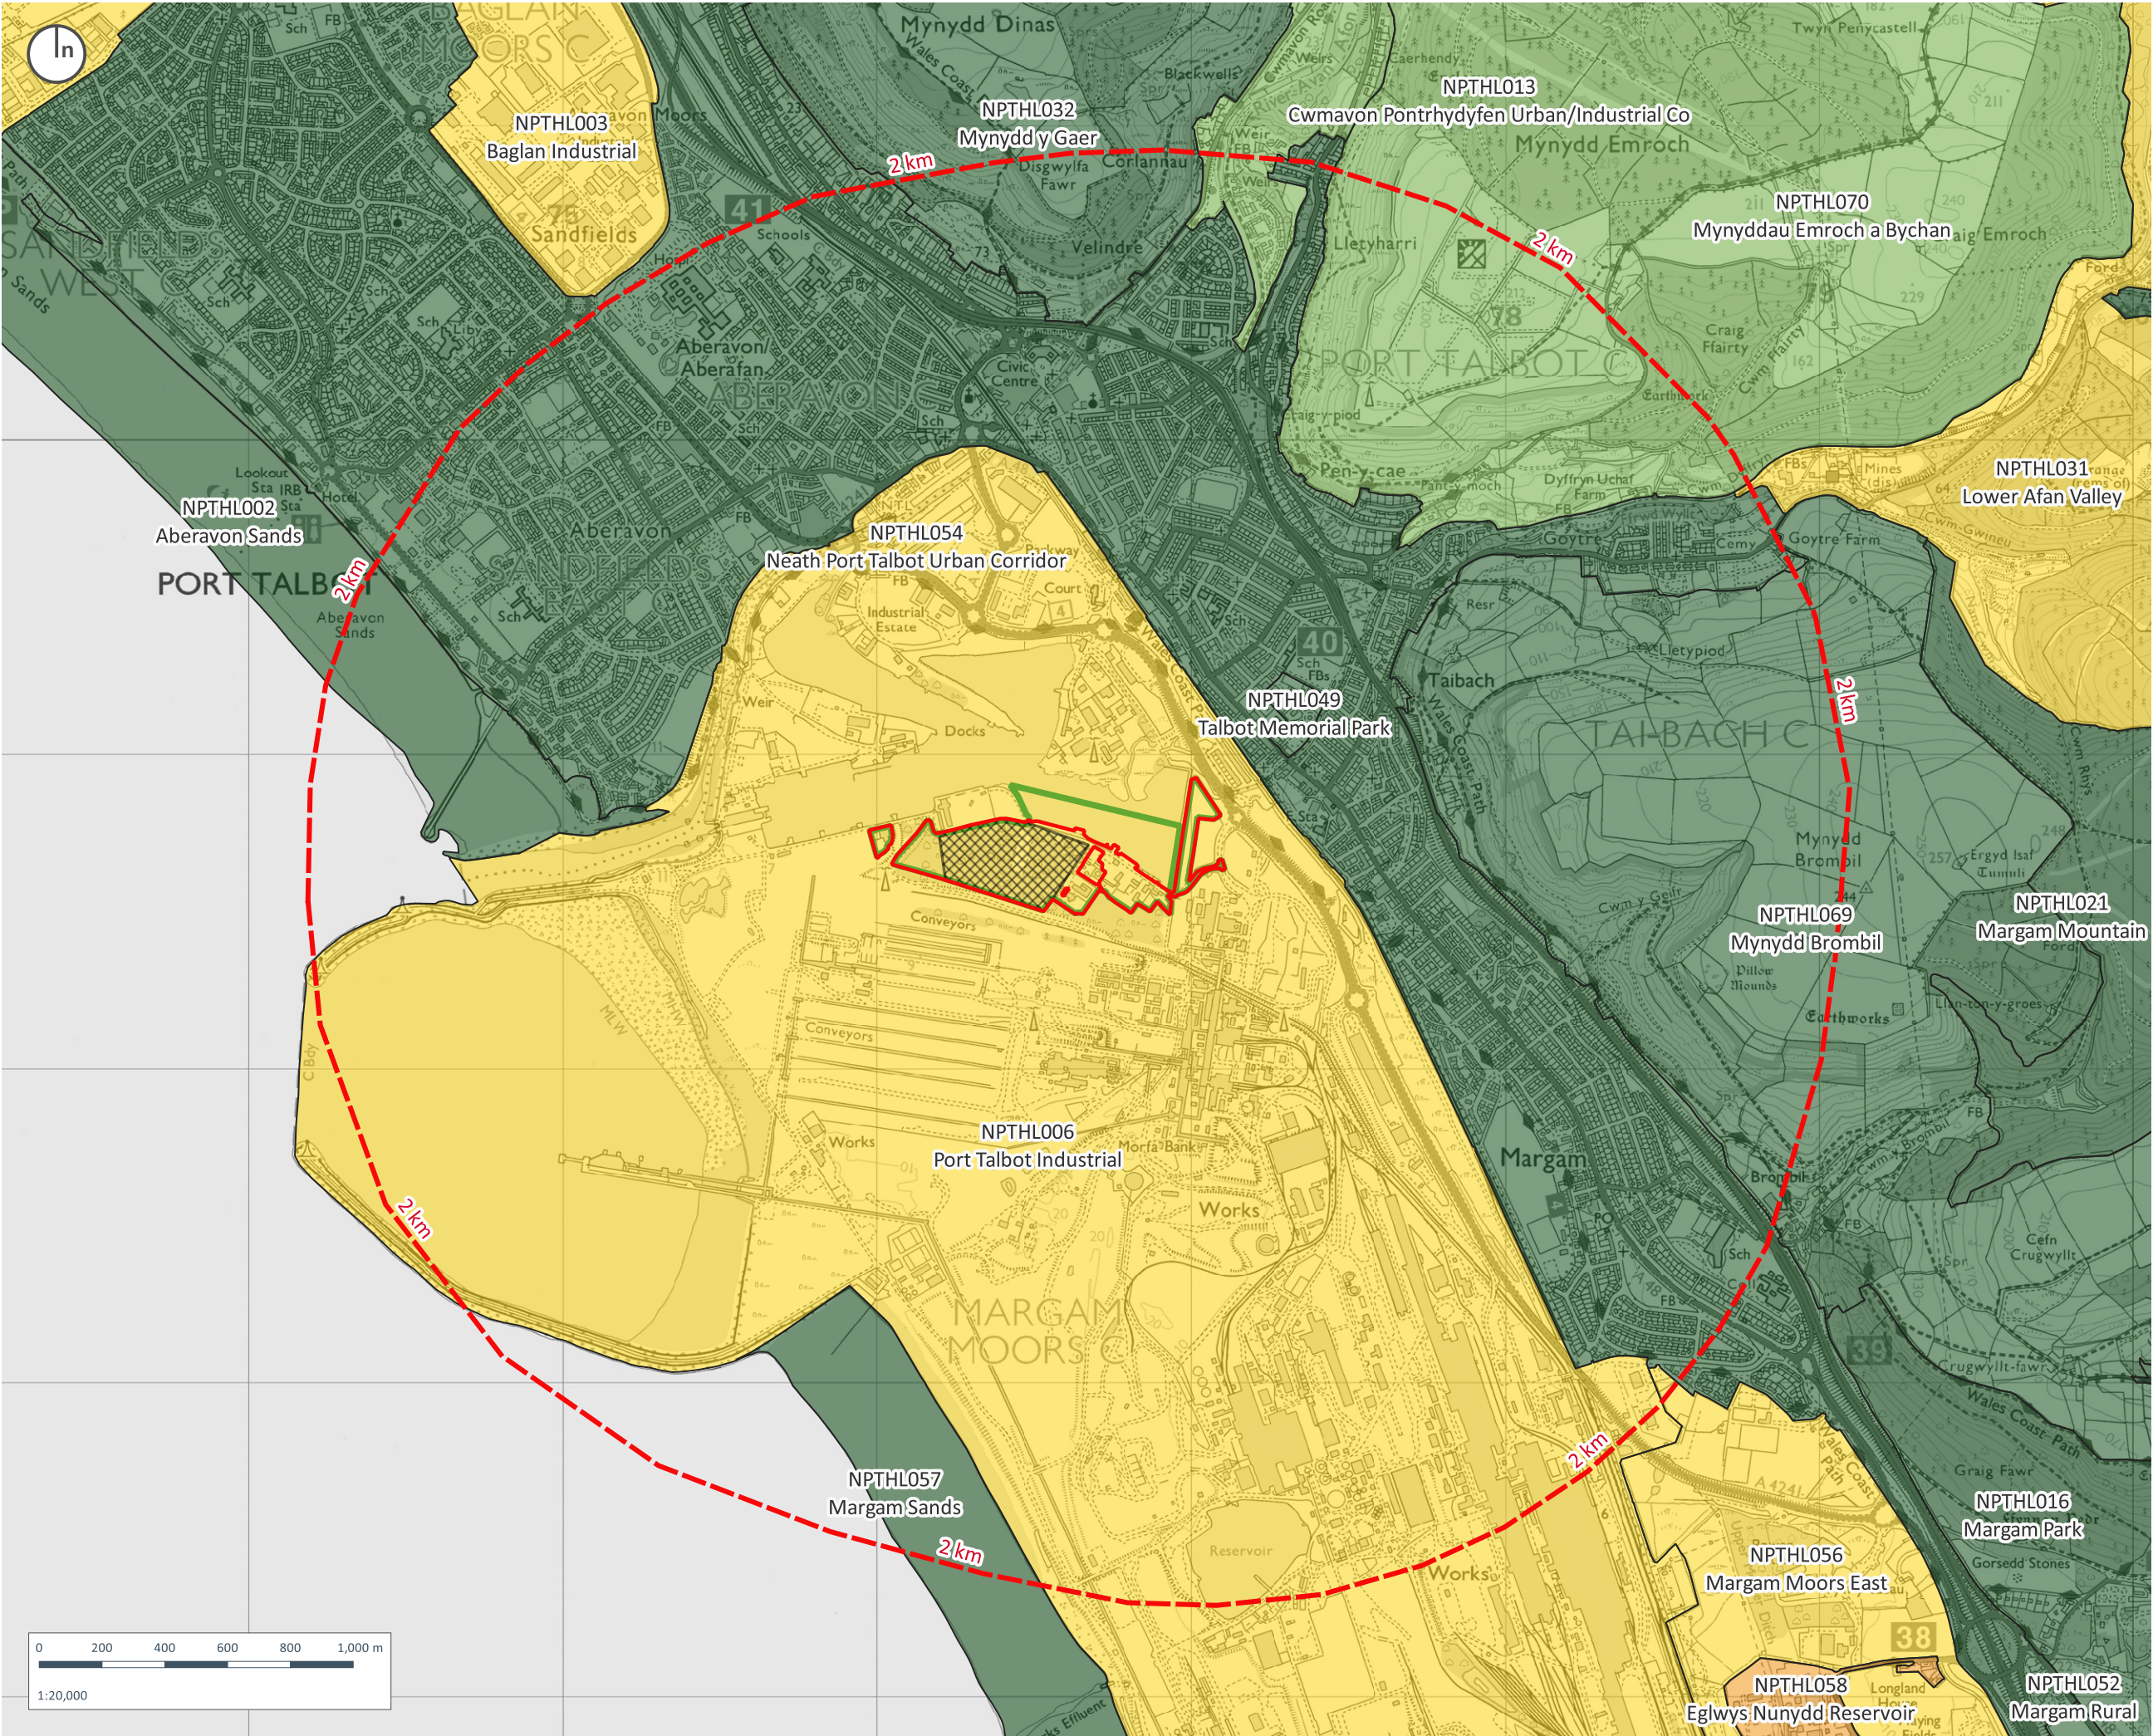

Copyright of Turley

This drawing is for illustrative purposes only and should not be used for any construction or estimation purposes. To be scaled for planning application purposes only. No liability or responsibility is accepted arising from reliance upon the information contained within this drawing.

Plans reproduced by permission of Ordnance Survey on behalf of The Controller of Her Majesty's Stationery Office. © Crown Copyright and database right [2023]. All rights reserved. Ordnance Survey Licence number [100020449]

- Application Boundary
 - EIA Study Area Boundary
 - Study Area
 - Production Development Zone
- LANDMAP Historic Landscape Aspect Areas
Overall Evaluation Score
- Outstanding
 - High
 - Moderate
 - Low

CLIENT:
Lanza Tech UK Limited

PROJECT:
Project Dragon

DRAWING:
Figure 8.2.4 - LANDMAP Aspect Areas
HISTORIC LANDSCAPE

PROJECT NUMBER:
LANT3006

DRAWING NUMBER:
8.2.4


CHECKED BY:
JE

REVISION:
1.0

STATUS:
Planning

DATE:
August 2023

SCALE:
1:20,000 @ A3

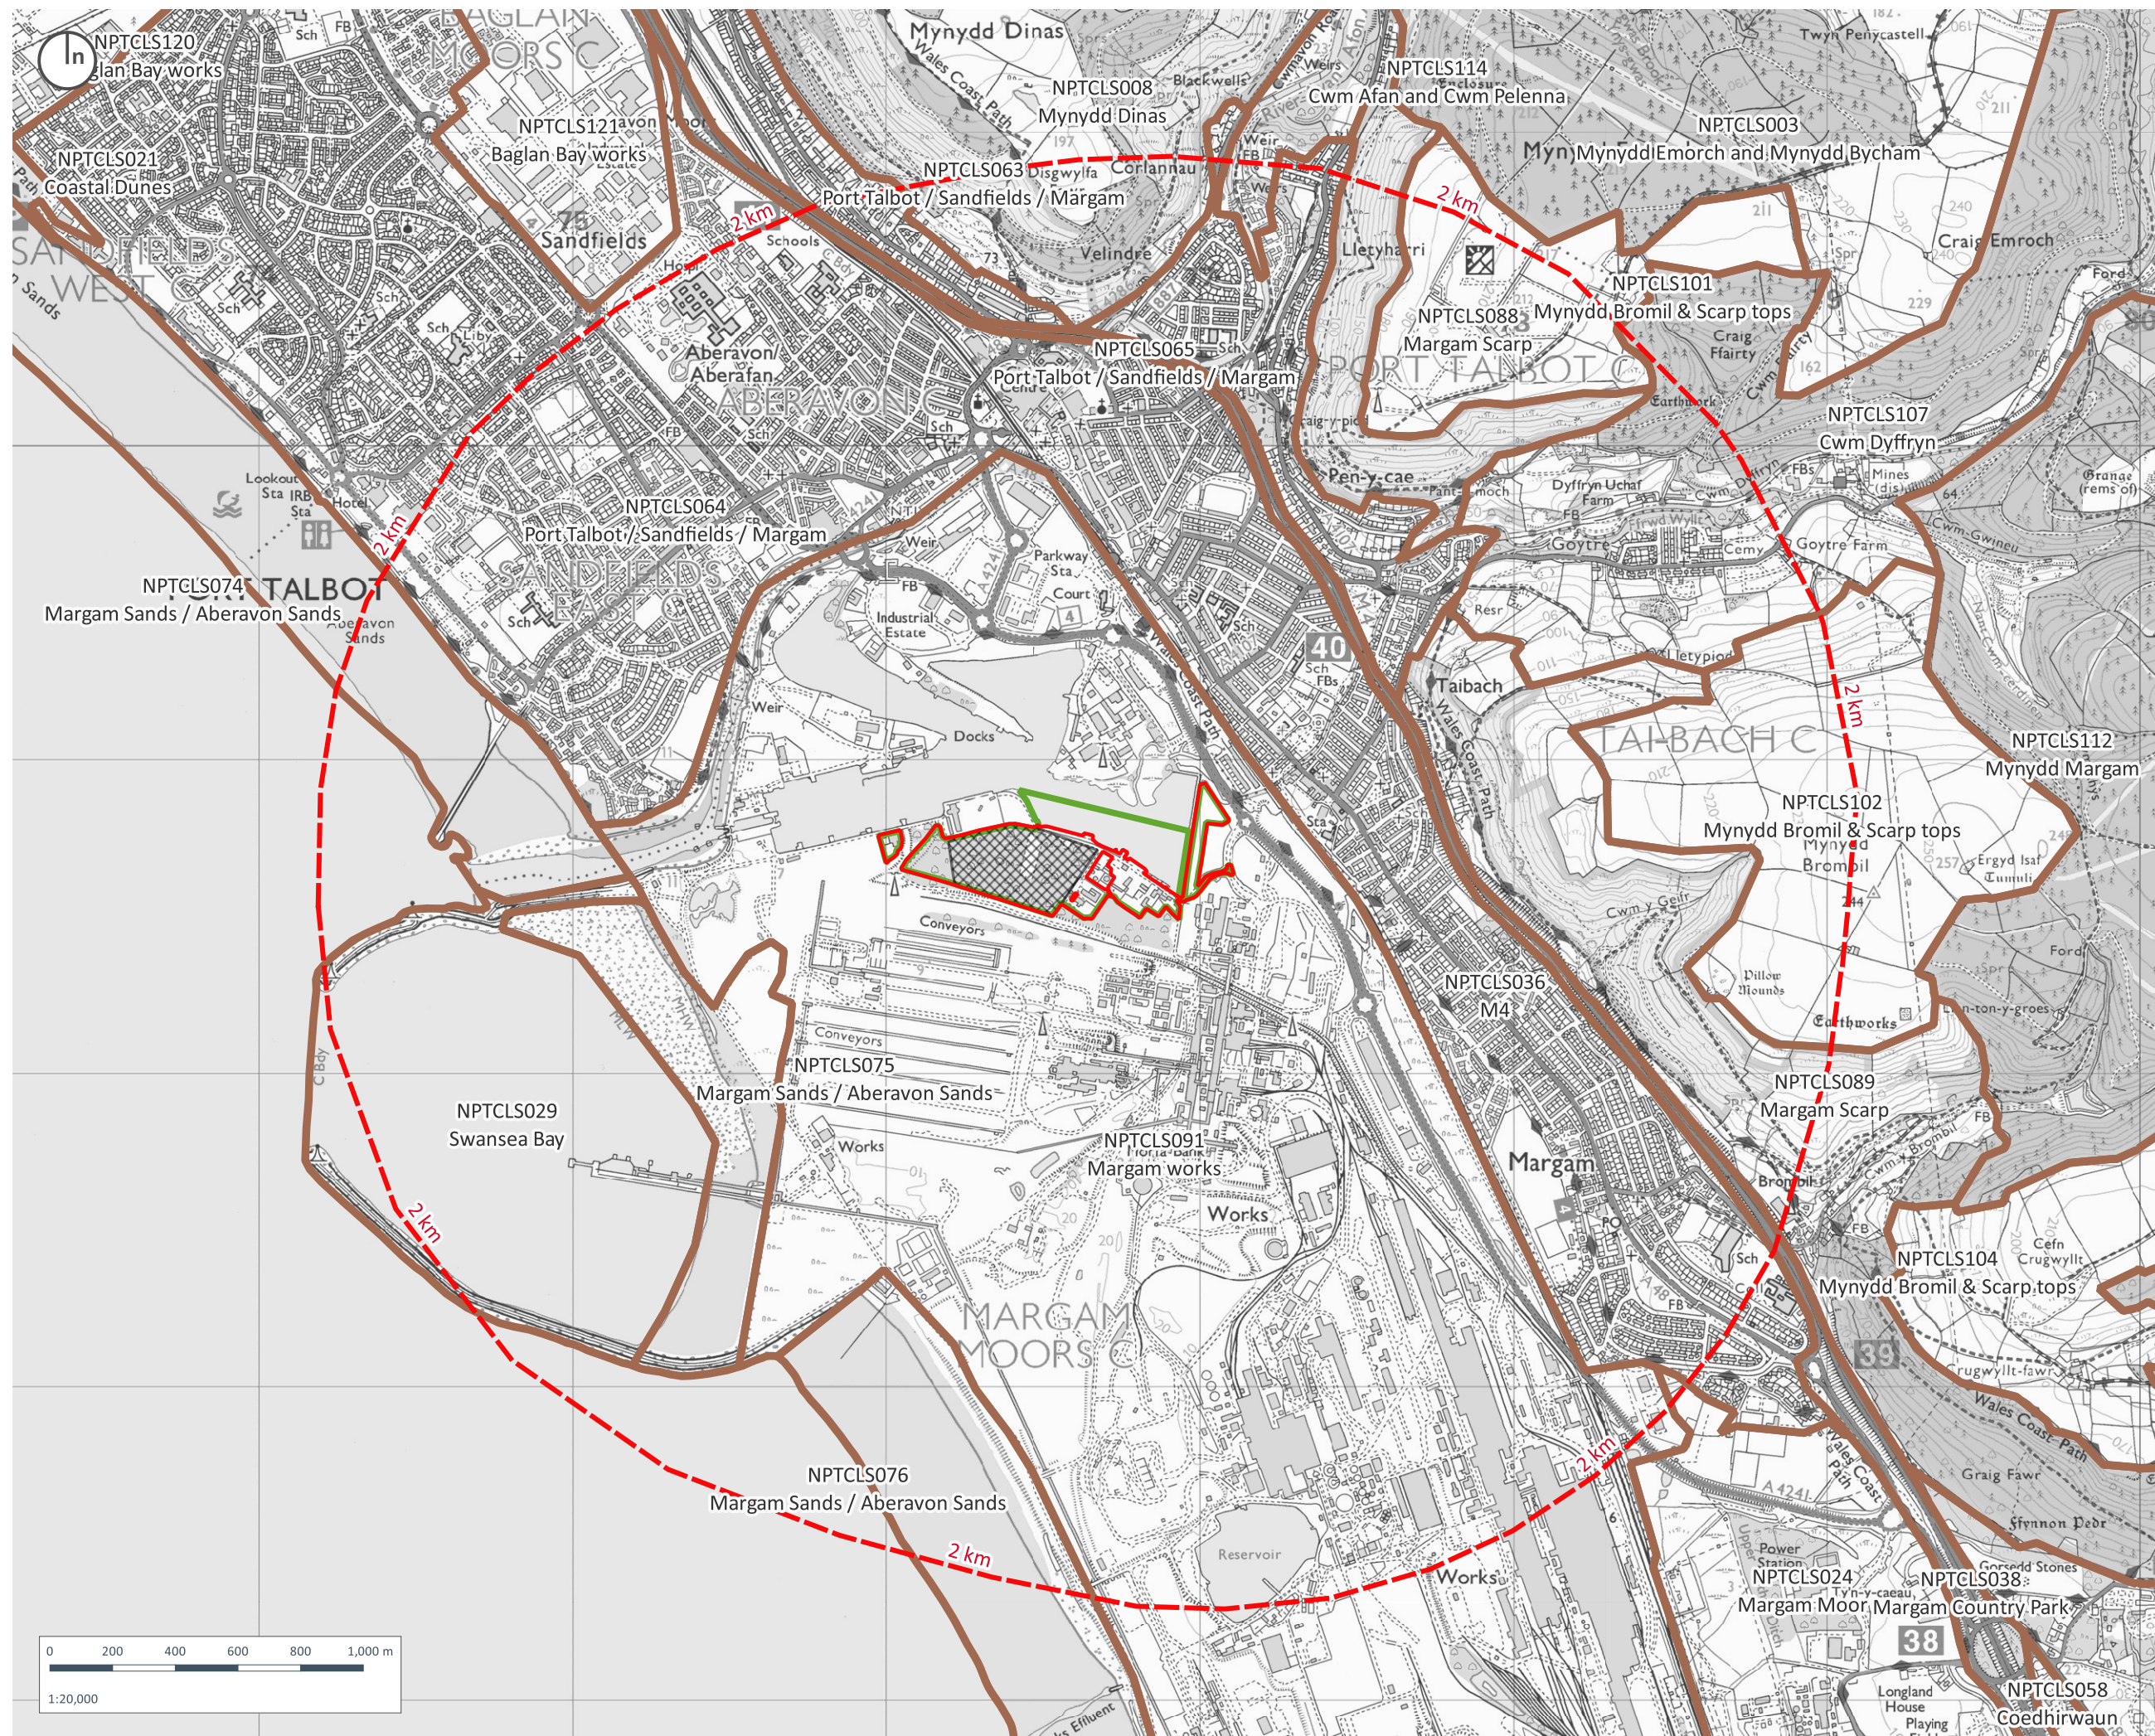

Copyright of Turley

This drawing is for illustrative purposes only and should not be used for any construction or estimation purposes. To be scaled for planning application purposes only. No liability or responsibility is accepted arising from reliance upon the information contained within this drawing.

Plans reproduced by permission of Ordnance Survey on behalf of The Controller of Her Majesty's Stationery Office. © Crown Copyright and database right [2023]. All rights reserved. Ordnance Survey Licence number [100020449]

-  Application Boundary
-  EIA Study Area Boundary
-  Study Area
-  Production Development Zone
-  LANDMAP Cultural Landscape

CLIENT:

Lanza Tech UK Limited

PROJECT:

Project Dragon

DRAWING:

Figure 8.2.5 - LANDMAP Aspect Areas
CULTURAL LANDSCAPE

PROJECT NUMBER:

LANT3006

DRAWING NUMBER:

8.2.5

CHECKED BY:

E

REVISION:

1.0

STATUS:

Planning


DATE:

August 2023

SCALE:

1:20,000 @ A3

Turley

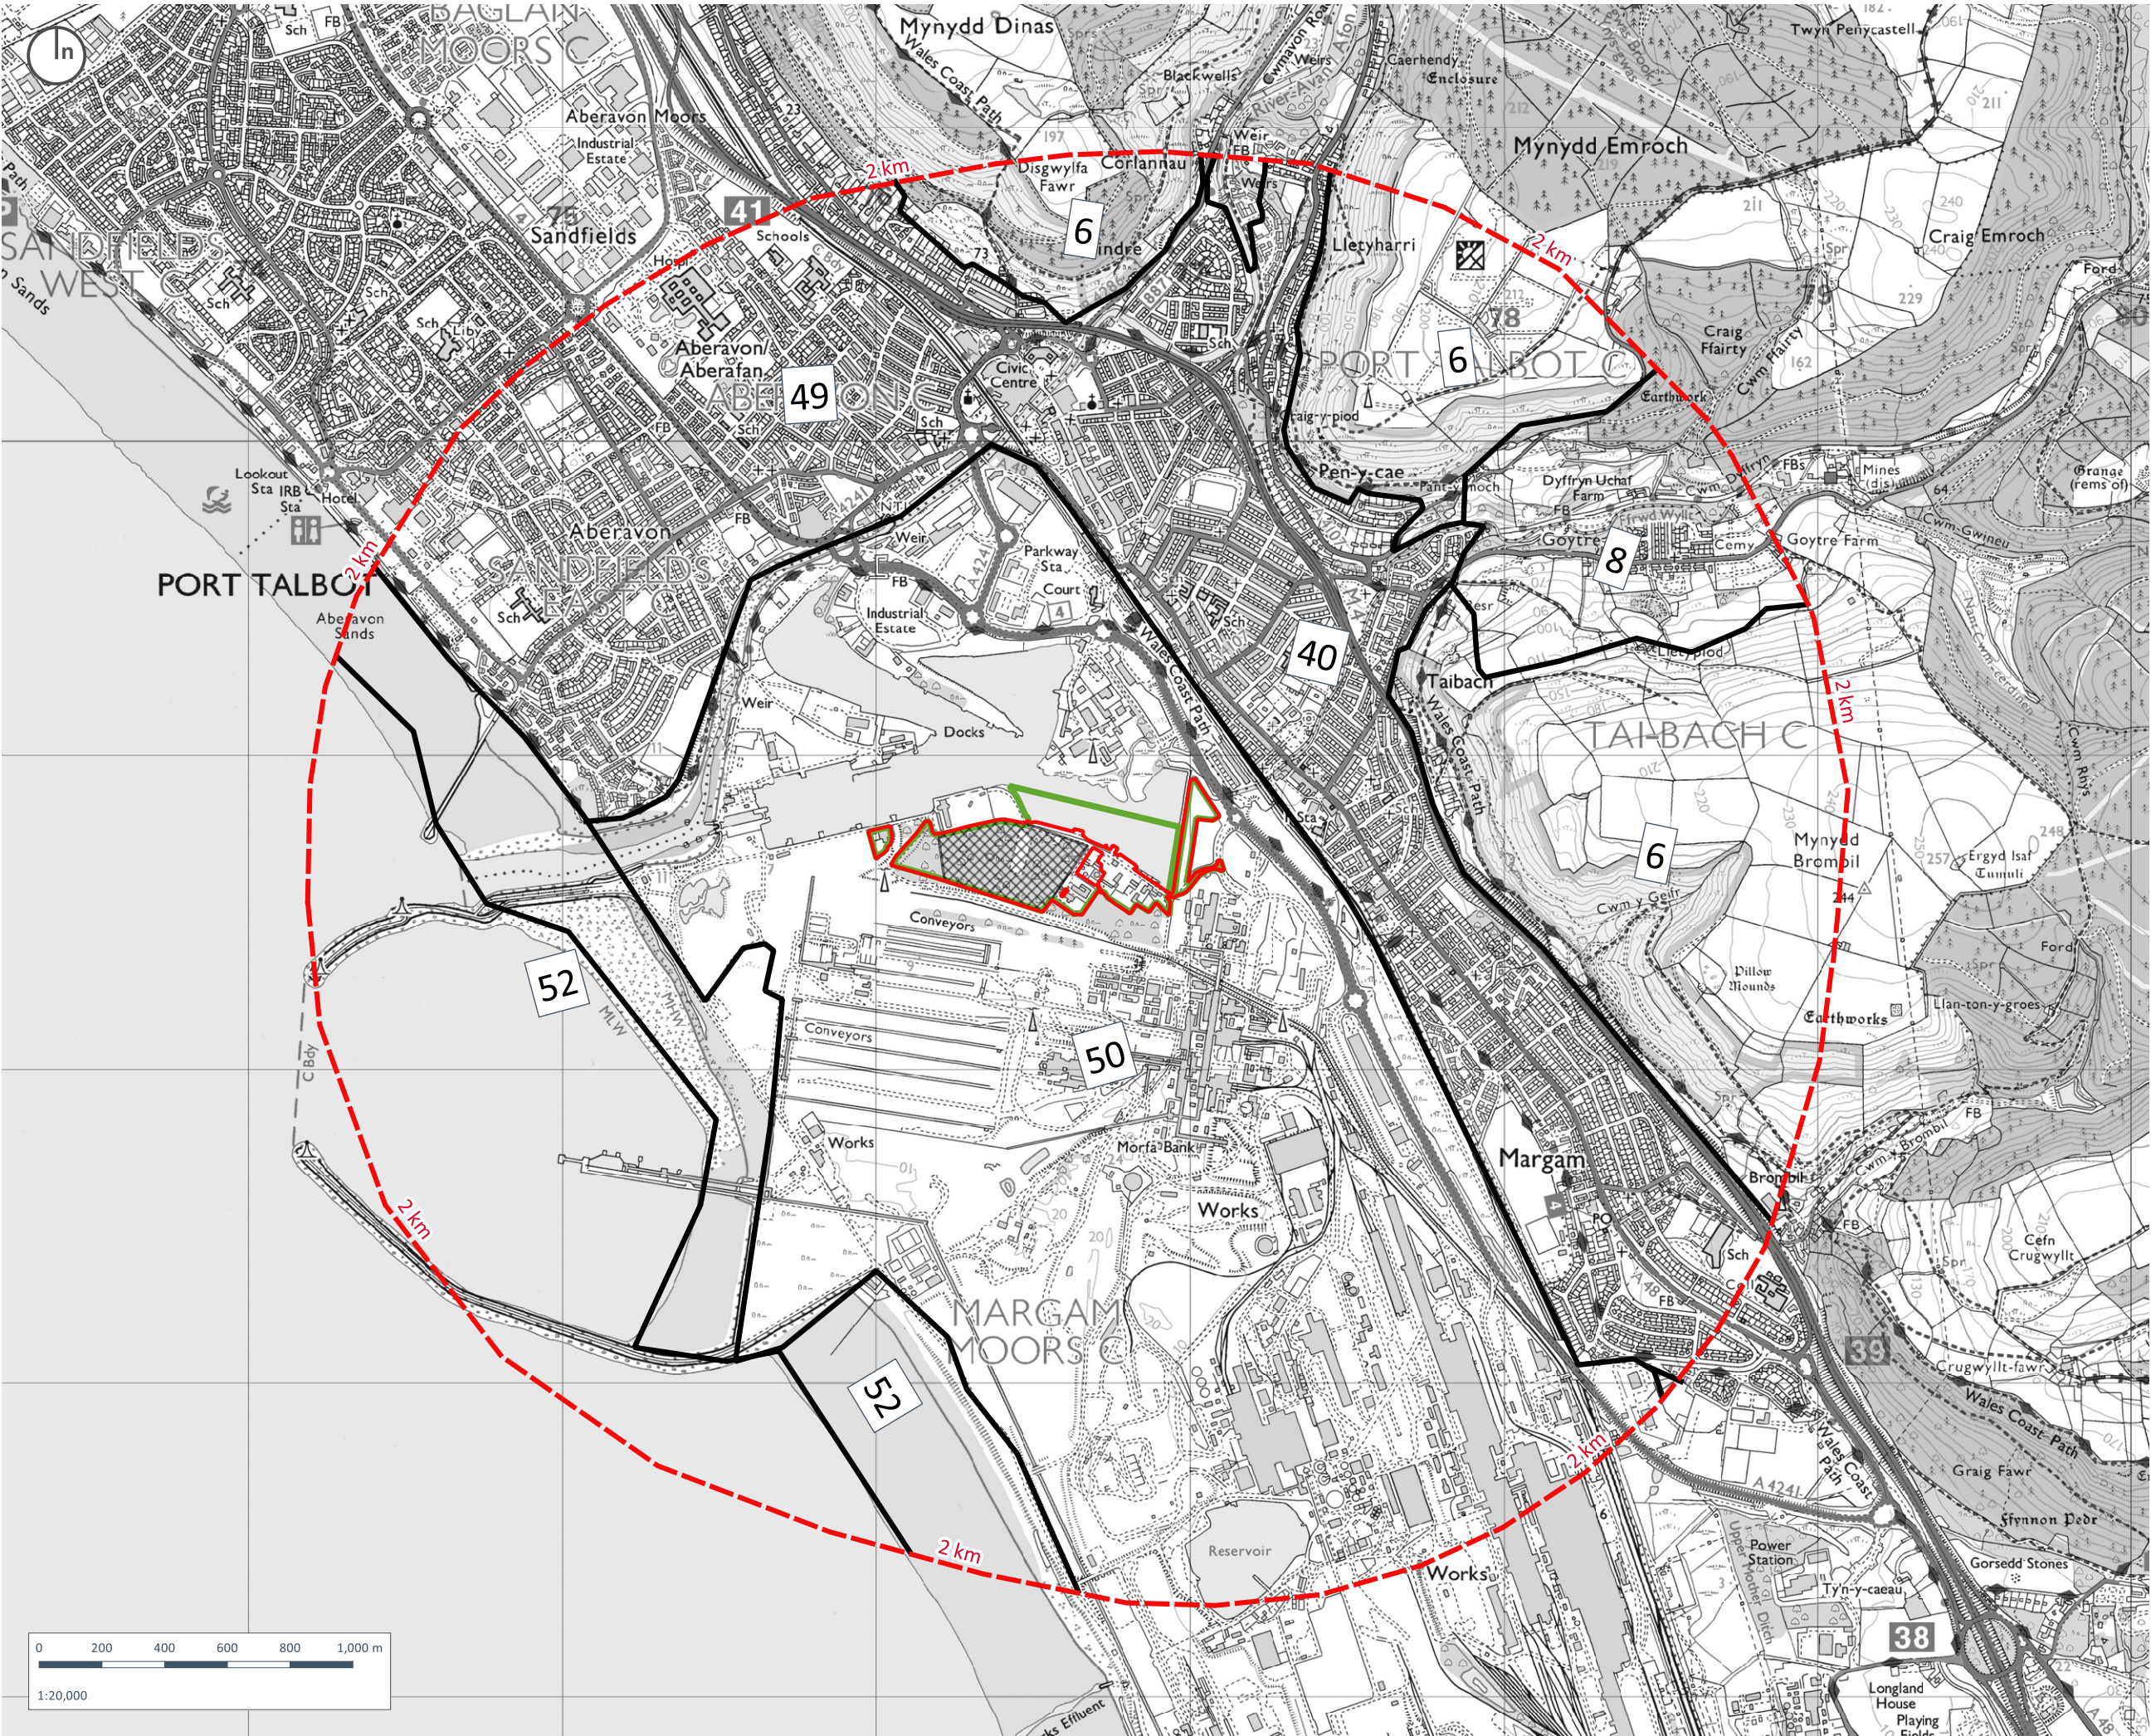

Copyright of Turley

This drawing is for illustrative purposes only and should not be used for any construction or estimation purposes. To be scaled for planning application purposes only. No liability or responsibility is accepted arising from reliance upon the information contained within this drawing.

Plans reproduced by permission of Ordnance Survey on behalf of The Controller of Her Majesty's Stationery Office. © Crown Copyright and database right [2023]. All rights reserved. Ordnance Survey Licence number [100020449]

- Application Boundary
- EIA Study Area Boundary
- Study Area
- Production Development Zone
- Borough Landscape Character Area

CLIENT:
Lanza Tech UK Limited

PROJECT:
Project Dragon

DRAWING:
Figure 8.3 - Borough Landscape Character Areas

PROJECT NUMBER:
LANT3006

DRAWING NUMBER:
8.3


CHECKED BY:
JE

REVISION:
1.0

STATUS:
Planning

DATE:
August 2023

SCALE:
1:20,000 @ A3

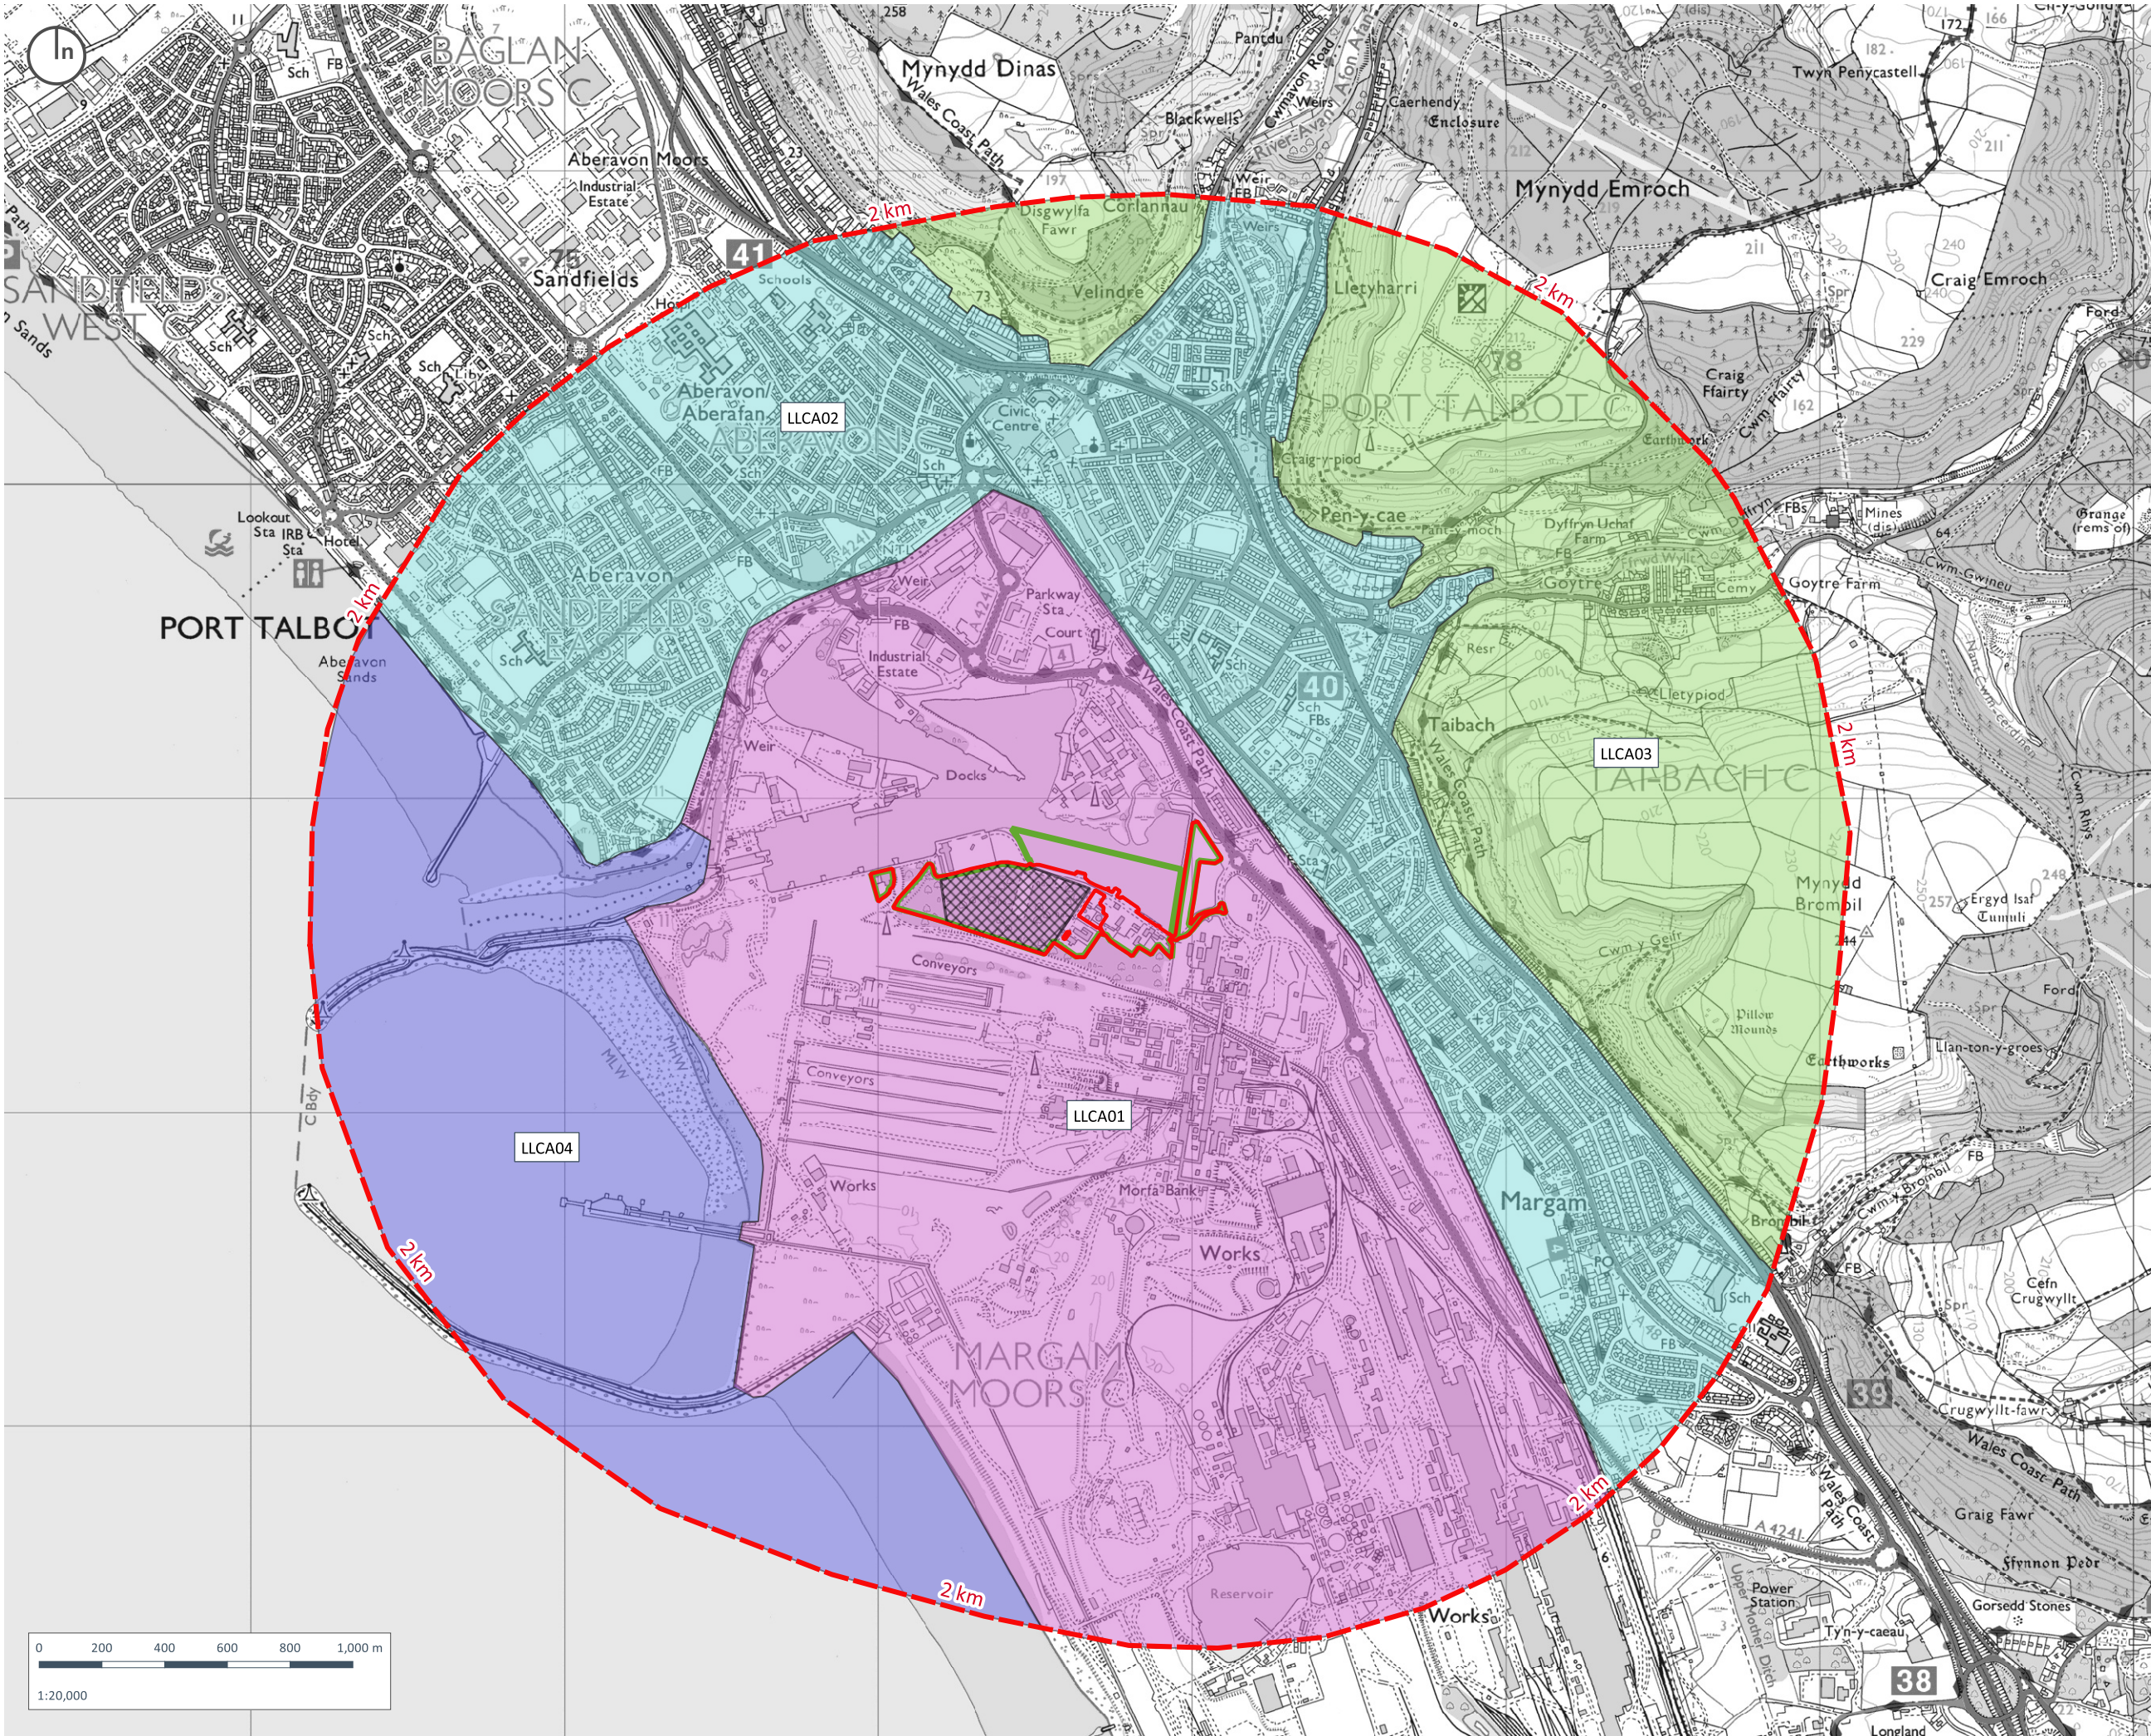

Copyright of Turley

This drawing is for illustrative purposes only and should not be used for any construction or estimation purposes. To be scaled for planning application purposes only. No liability or responsibility is accepted arising from reliance upon the information contained within this drawing.

Plans reproduced by permission of Ordnance Survey on behalf of The Controller of Her Majesty's Stationery Office. © Crown Copyright and database right [2023]. All rights reserved. Ordnance Survey Licence number [100020449]

- Application Boundary
- EIA Study Area Boundary
- Study Area
- Production Development Zone
- Local Landscape Character Areas (LLCA)
 - LLCA01: Industrial Foreshore
 - LLCA02: Port Talbot Town
 - LLCA03: Margam Mountain
 - LLCA04: Swansea Bay

CLIENT:
Lanza Tech UK Limited

PROJECT:
Project Dragon

DRAWING:
Figure 8.4 - Local Landscape Character Areas

PROJECT NUMBER:
LANT3006

DRAWING NUMBER:
8.4


CHECKED BY:
JE

REVISION:
1.0

STATUS:
Planning

DATE:
August 2023

SCALE:
1:20,000 @ A3

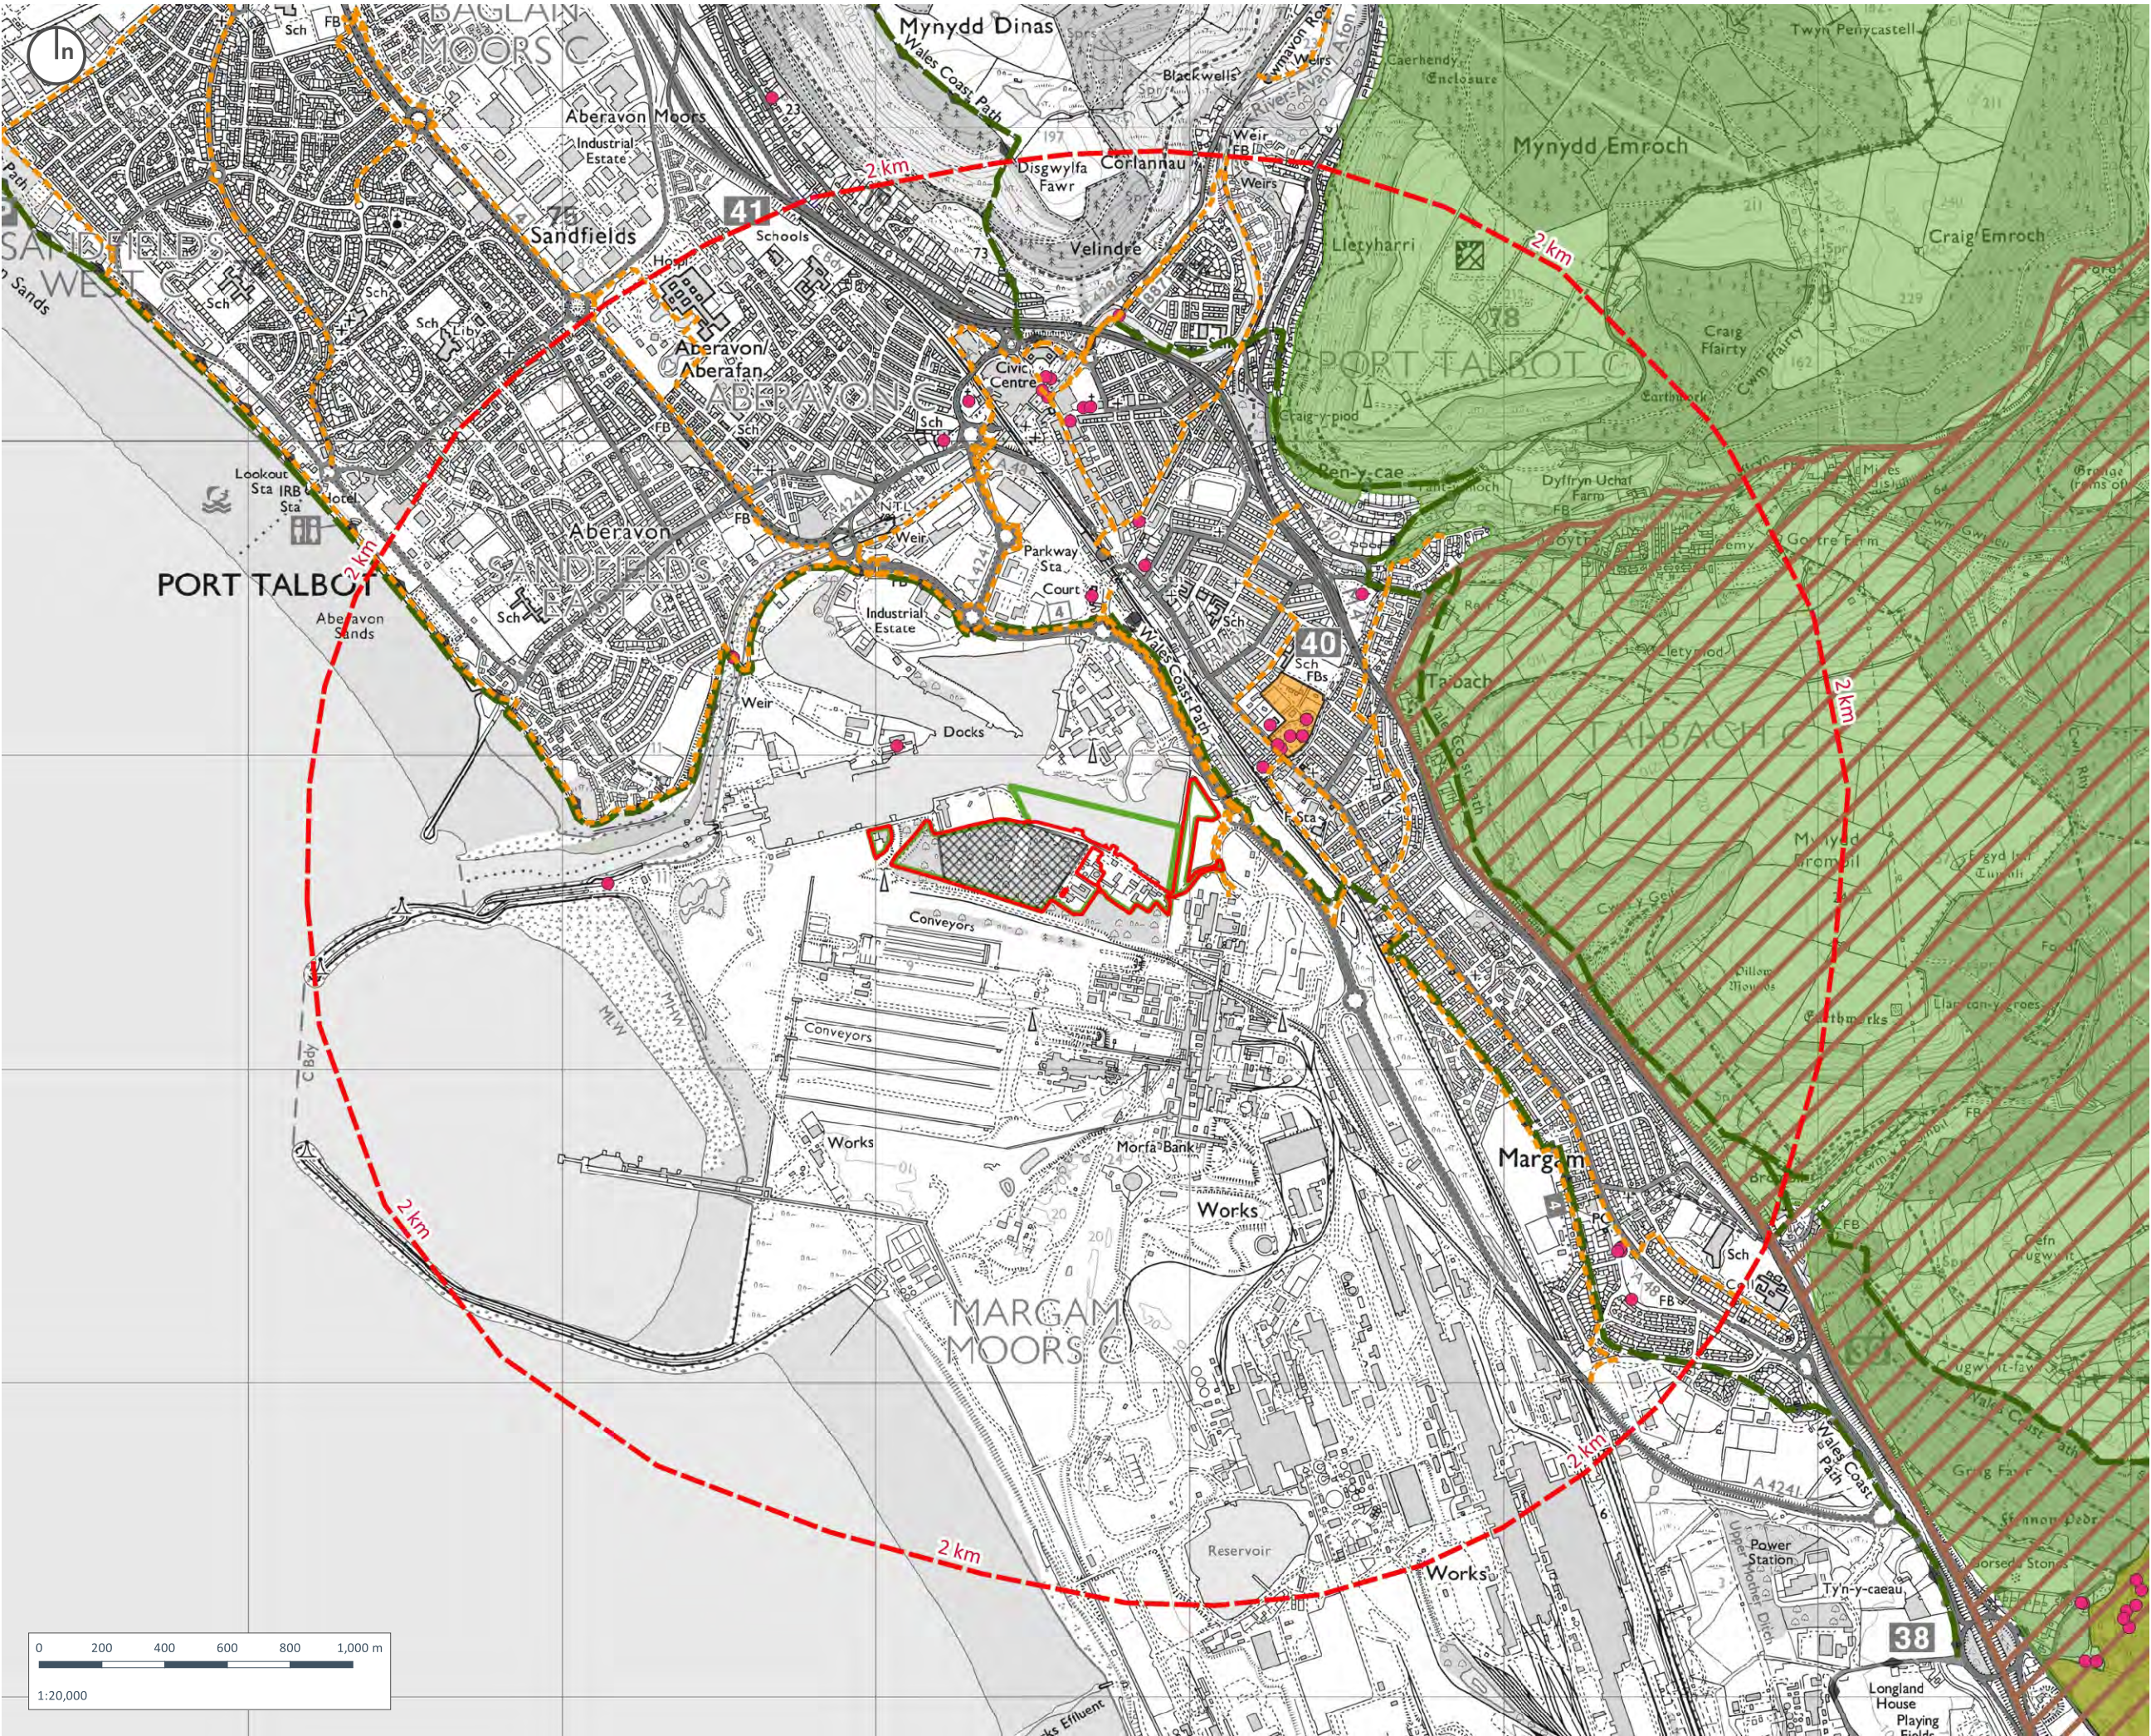

Copyright of Turley

This drawing is for illustrative purposes only and should not be used for any construction or estimation purposes. To be scaled for planning application purposes only. No liability or responsibility is accepted arising from reliance upon the information contained within this drawing.

Plans reproduced by permission of Ordnance Survey on behalf of The Controller of Her Majesty's Stationery Office. © Crown Copyright and database right [2023]. All rights reserved. Ordnance Survey Licence number [100020449]

- Application Boundary
- EIA Study Area Boundary
- Study Area
- Production Development Zone
- Special Landscape Areas: SLA4 Margam
- Registered Landscapes of Outstanding and of Special Interest in Wales: Margam Mountain
- Registered Historic Parks and Gardens: Talbot Memorial Park
- Listed buildings
- Active Travel Approve Routes
- Wales Coast Path

Source Note:
© Historic England . Contains Ordnance Survey data © Crown copyright and database right .
© Natural England copyright. Contains Ordnance Survey data © Crown copyright and database right .

CLIENT:
Lanza Tech UK Limited

PROJECT:
Project Dragon

DRAWING:
Figure 8.5 - Landscape / Townscape Designations

PROJECT NUMBER:
LANT3006

DRAWING NUMBER:
8.5


CHECKED BY:
JE

REVISION:
1.0

STATUS:
Planning

DATE:
August 2023

SCALE:
1:20,000 @ A3

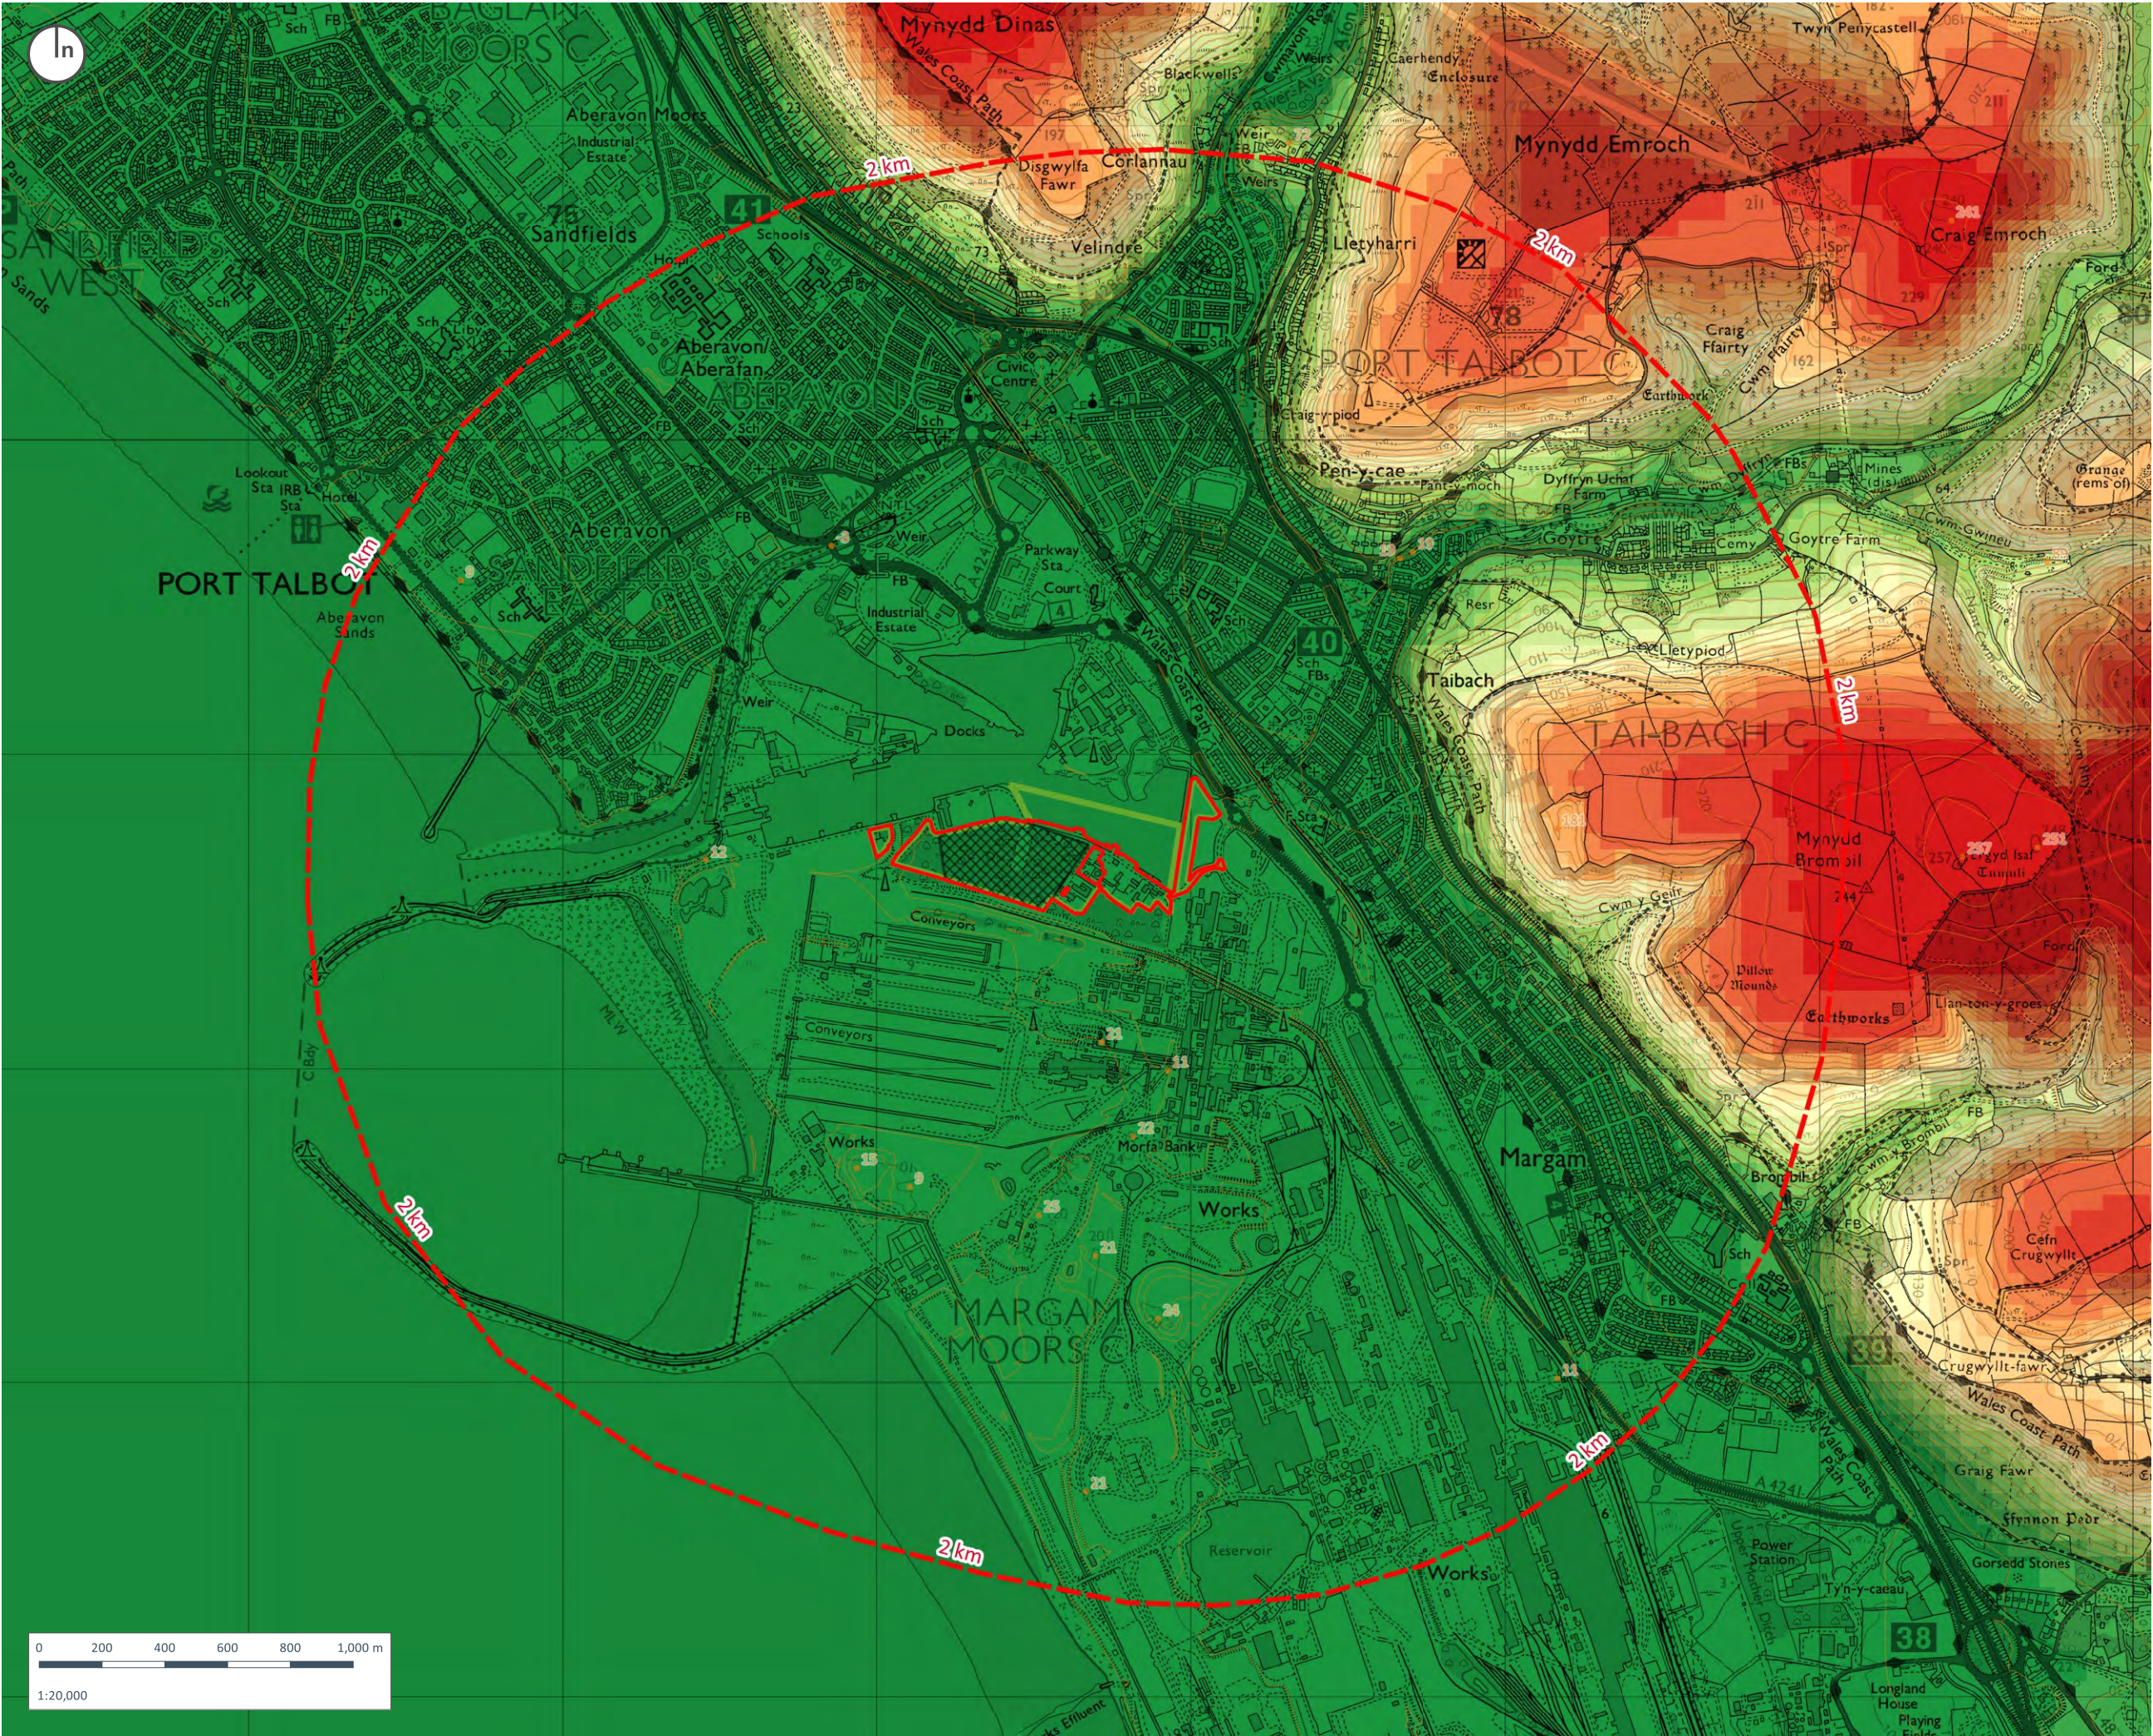

Copyright of Turley

This drawing is for illustrative purposes only and should not be used for any construction or estimation purposes. To be scaled for planning application purposes only. No liability or responsibility is accepted arising from reliance upon the information contained within this drawing.

Plans reproduced by permission of Ordnance Survey on behalf of The Controller of Her Majesty's Stationery Office. © Crown Copyright and database right [2023]. All rights reserved. Ordnance Survey Licence number [100020449]

- Application Boundary
- EIA Study Area Boundary
- Study Area
- Production Development Zone
- Contour
- Spot height

Height(s) in metres

- <= 25
- 25 - 40
- 40 - 50
- 50 - 65
- 65 - 80
- 80 - 91
- 91 - 105
- 105 - 118
- 118 - 132
- 132 - 145
- 145 - 159
- 159 - 172
- 172 - 186
- 186 - 199
- 199 - 213
- 213 - 226
- > 226

CLIENT:
Lanza Tech UK Limited

PROJECT:
Project Dragon


DRAWING:
Figure 8.6 - Landform and Features

PROJECT NUMBER:
LANT3006

DRAWING NUMBER: 8.6
CHECKED BY: JE

REVISION: 1.0
STATUS: Planning

DATE: August 2023
SCALE: 1:20,000 @ A3

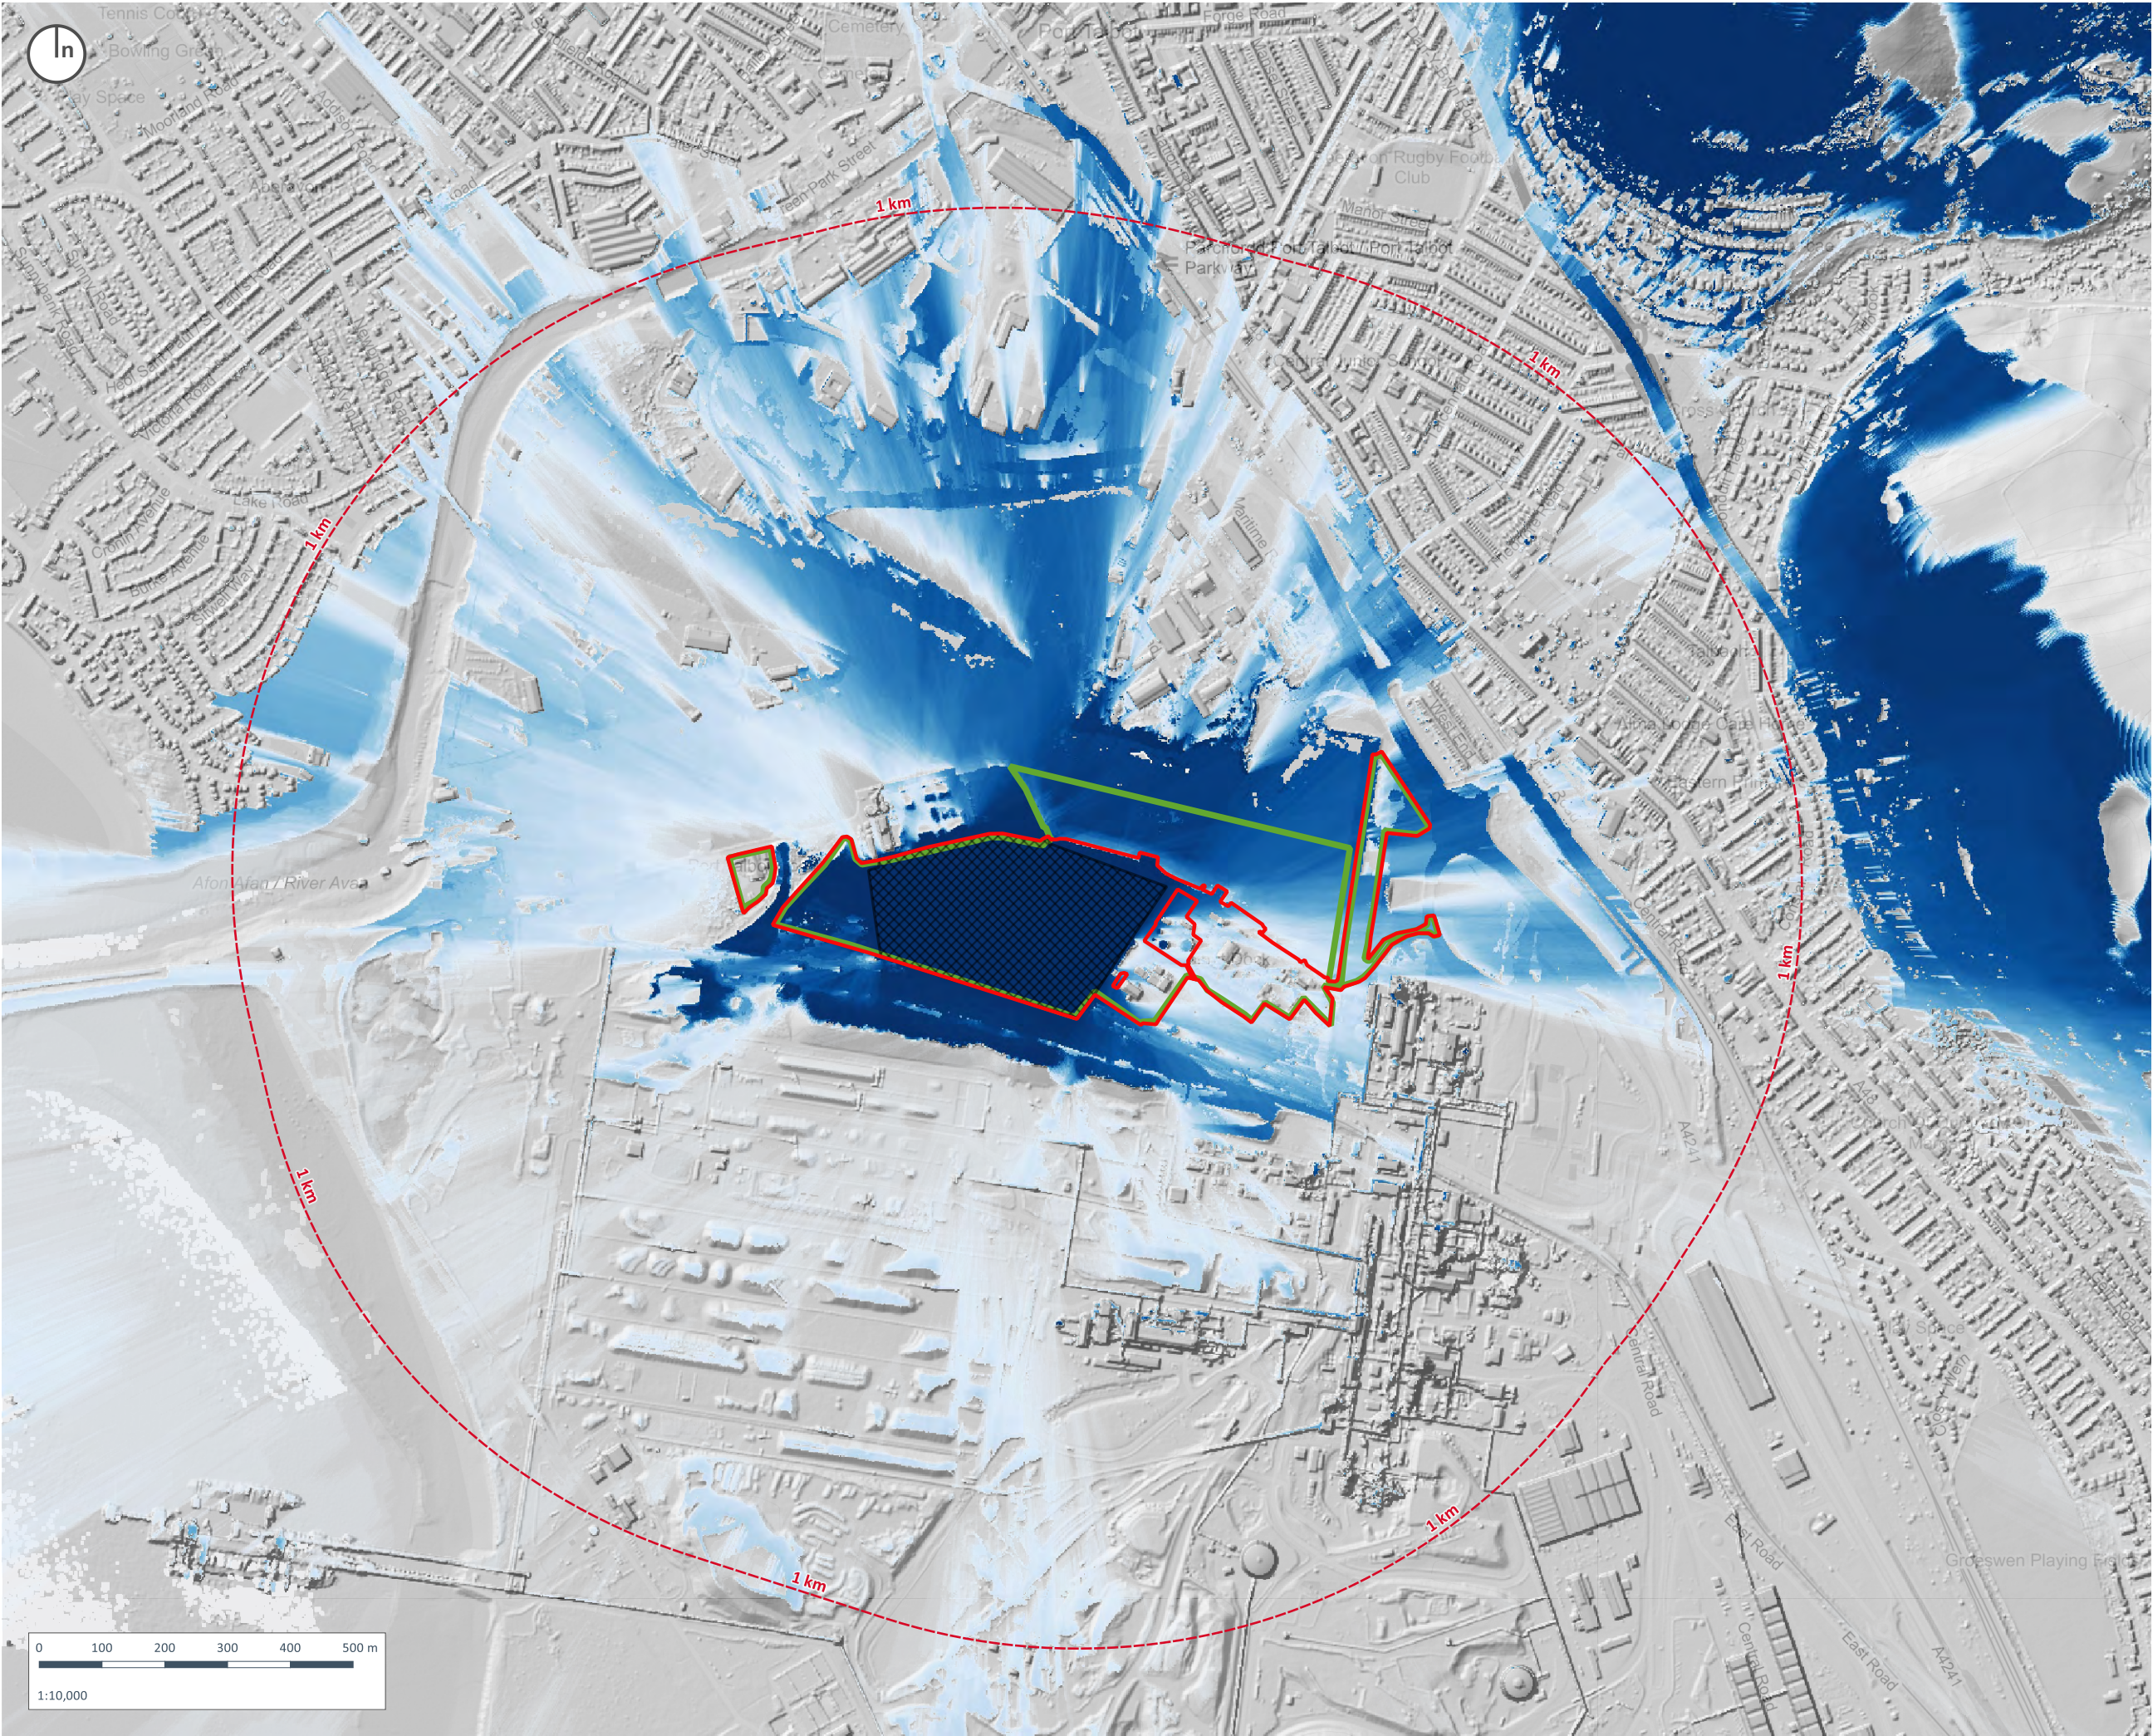

Copyright of Turley

This drawing is for illustrative purposes only and should not be used for any construction or estimation purposes. To be scaled for planning application purposes only. No liability or responsibility is accepted arising from reliance upon the information contained within this drawing.


Plans reproduced by permission of Ordnance Survey on behalf of The Controller of Her Majesty's Stationery Office. © Crown Copyright and database right [2023]. All rights reserved. Ordnance Survey Licence number [100020449]

- Application Boundary
- EIA Study Area Boundary
- Production Development Zone
- ZTV Study Area

Zone of Theoretical Visibility (ZTV)

Low Potential Visibility

High Potential Visibility

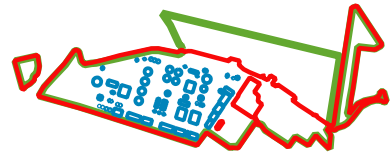

CLIENT:
LanzaTech UK Limited

PROJECT:
Project Dragon

DRAWING:
Figure 8.7.2 – Zone of Theoretical Visibility (ZTV) - 1km Study Area

PROJECT NUMBER:
LANT3006

DRAWING NUMBER:
8.7.2

CHECKED BY:
IJ

REVISION:
1.0

STATUS:
Planning

DATE:
August 2023

SCALE:
1:10,000 @ A3



Copyright of Turley

This drawing is for illustrative purposes only and should not be used for any construction or estimation purposes. To be scaled for planning application purposes only. No liability or responsibility is accepted arising from reliance upon the information contained within this drawing.

Plans reproduced by permission of Ordnance Survey on behalf of The Controller of Her Majesty's Stationery Office. © Crown Copyright and database right [2023]. All rights reserved. Ordnance Survey Licence number [100020449]

- Application Boundary
- EIA Study Area Boundary
- Study Area
- Production Development Zone
- Active Travel Approved Routes
- Views

CLIENT:
Lanza Tech UK Limited

PROJECT:
Project Dragon

DRAWING:
Figure 8.8 - Representative Viewpoint Locations

PROJECT NUMBER:
LANT3006

DRAWING NUMBER:
8.8

CHECKED BY:
JE

REVISION:
1.0

STATUS:
Planning

DATE:
August 2023

SCALE:
1:20,000 @ A3




REPRESENTATIVE VIEWPOINT 1: View from Harbour Way on the roundabout to north of the proposed development

Approximate extent of Production Development Zone



REPRESENTATIVE VIEWPOINT 1: FOR WIDER CONTEXT ONLY

VIEWPOINT LOCATION

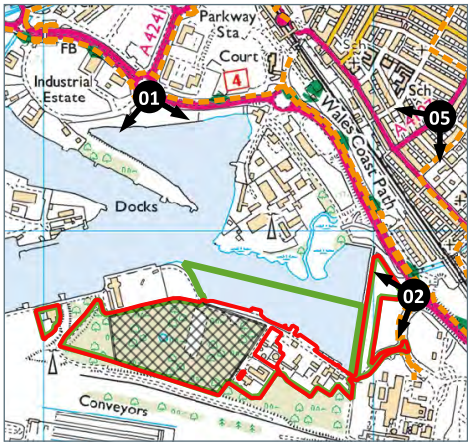

VIEWPOINT INFORMATION

VISUALISATION TYPE: Annotated viewpoint photograph (Type 1)
PROJECTION: Cylindrical (opposite page Planar)
ENLARGEMENT FACTOR: 100% @ A3
DATE/TIME OF CAPTURED PHOTOGRAPHY: 22/09/22 13:30 hrs
CAMERA MAKE & MODEL: Canon EOS 200D DSLR
CAMERA LENS: Canon APS-C standard - Cropped frame + 35mm lens
HORIZONTAL FIELD OF VIEW: 39.6°
DIRECTION OF VIEW: South

Copyright of Turley

This drawing is for illustrative purposes only and should not be used for any construction or estimation purposes. To be scaled for planning application purposes only. No liability or responsibility is accepted arising from reliance upon the information contained within this drawing.

Plans reproduced by permission of Ordnance Survey on behalf of The Controller of Her Majesty's Stationery Office. © Crown Copyright and database right (2019). All rights reserved. Ordnance Survey Licence number [100020449]

CLIENT:
Lanza Tech UK Limited

PROJECT:
Project Dragon

DRAWING:
Figure 8.9 – Summer Viewpoint Photography

PROJECT NUMBER:
3000

DRAWING NUMBER:	CHECKED BY:
08.9.1	IJ
REVISION:	STATUS:
00	Planning
DATE:	SCALE:
August 2023	NTS




REPRESENTATIVE VIEWPOINT 2: View from Harbour Way on the roundabout to east of the proposed development

Approximate extent of Production Development Zone



REPRESENTATIVE VIEWPOINT 2: FOR WIDER CONTEXT ONLY

VIEWPOINT LOCATION

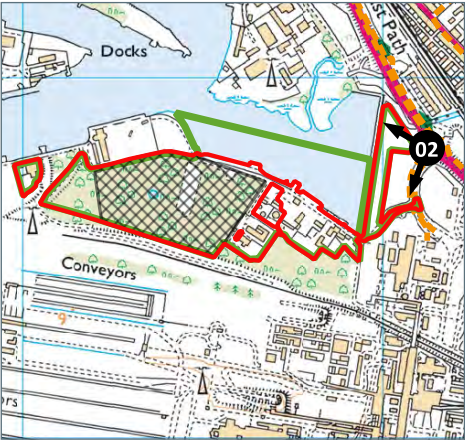

VIEWPOINT INFORMATION

VISUALISATION TYPE: Annotated viewpoint photograph (Type 1)
PROJECTION: Cylindrical (opposite page Planar)
ENLARGEMENT FACTOR: 100% @ A3
DATE/TIME OF CAPTURED PHOTOGRAPHY: 22/09/22 13:15hrs
CAMERA MAKE & MODEL: Canon EOS 200D DSLR
CAMERA LENS: Canon APS-C standard - Cropped frame + 35mm lens
HORIZONTAL FIELD OF VIEW: 39.6°
DIRECTION OF VIEW: South-West

Copyright of Turley

This drawing is for illustrative purposes only and should not be used for any construction or estimation purposes. To be scaled for planning application purposes only. No liability or responsibility is accepted arising from reliance upon the information contained within this drawing.

Plans reproduced by permission of Ordnance Survey on behalf of The Controller of Her Majesty's Stationery Office. © Crown Copyright and database right [2019]. All rights reserved. Ordnance Survey Licence number [100020449]

CLIENT:
Lanza Tech UK Limited

PROJECT:
Project Dragon

DRAWING:
Figure 8.9 – Summer Viewpoint Photography

PROJECT NUMBER:
3000

DRAWING NUMBER:	CHECKED BY:
08.9.2	IJ
REVISION:	STATUS:
00	Planning
DATE:	SCALE:
August 2023	NTS




REPRESENTATIVE VIEWPOINT 3: View from Wales Coastal Path 887 near the Newbridge Road Overbridge

Approximate extent of Production Development Zone



REPRESENTATIVE VIEWPOINT 3: FOR WIDER CONTEXT ONLY

VIEWPOINT LOCATION

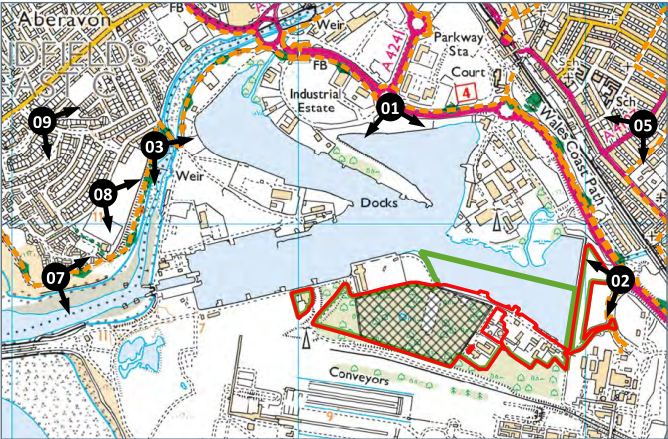

VIEWPOINT INFORMATION

VISUALISATION TYPE: Annotated viewpoint photograph (Type 1)
PROJECTION: Cylindrical (opposite page Planar)
ENLARGEMENT FACTOR: 100% @ A3
DATE/TIME OF CAPTURED PHOTOGRAPHY: 22/09/22 12:40hrs
CAMERA MAKE & MODEL: Canon EOS 200D DSLR
CAMERA LENS: Canon APS-C standard - Cropped frame + 35mm lens
HORIZONTAL FIELD OF VIEW: 39.6°
DIRECTION OF VIEW: South-East

Copyright of Turley

This drawing is for illustrative purposes only and should not be used for any construction or estimation purposes. To be scaled for planning application purposes only. No liability or responsibility is accepted arising from reliance upon the information contained within this drawing.

Plans reproduced by permission of Ordnance Survey on behalf of The Controller of Her Majesty's Stationery Office. © Crown Copyright and database right [2019]. All rights reserved. Ordnance Survey Licence number [100020449]

CLIENT:
Lanza Tech UK Limited

PROJECT:
Project Dragon

DRAWING:
Figure 8.9 – Summer Viewpoint Photography

PROJECT NUMBER:
3000

DRAWING NUMBER:	CHECKED BY:
08.9.3	IJ
REVISION:	STATUS:
00	Planning
DATE:	SCALE:
August 2023	NTS




REPRESENTATIVE VIEWPOINT 4: View from Broomhill at Pen-Y-Cae

Approximate extent of Production Development Zone



REPRESENTATIVE VIEWPOINT 4: FOR WIDER CONTEXT ONLY

VIEWPOINT LOCATION

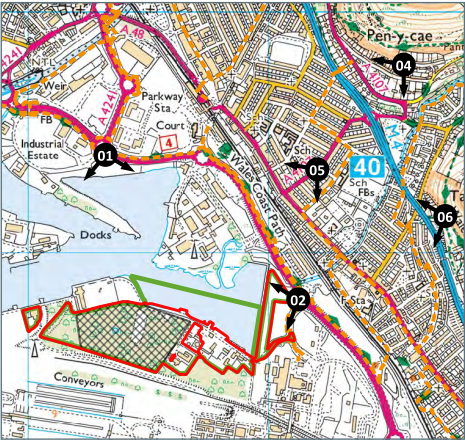

VIEWPOINT INFORMATION

VISUALISATION TYPE: Annotated viewpoint photograph (Type 1)
PROJECTION: Cylindrical (opposite page Planar)
ENLARGEMENT FACTOR: 100% @ A3
DATE/TIME OF CAPTURED PHOTOGRAPHY: 22/09/22 10:00 hrs
CAMERA MAKE & MODEL: Canon EOS 200D DSLR
CAMERA LENS: Canon APS-C standard - Cropped frame + 35mm lens
HORIZONTAL FIELD OF VIEW: 39.6°
DIRECTION OF VIEW: South-West

Copyright of Turley

This drawing is for illustrative purposes only and should not be used for any construction or estimation purposes. To be scaled for planning application purposes only. No liability or responsibility is accepted arising from reliance upon the information contained within this drawing.

Plans reproduced by permission of Ordnance Survey on behalf of The Controller of Her Majesty's Stationery Office. © Crown Copyright and database right [2019]. All rights reserved. Ordnance Survey Licence number [100020449]

CLIENT:
Lanza Tech UK Limited

PROJECT:
Project Dragon

DRAWING:
Figure 8.9 – Summer Viewpoint Photography

PROJECT NUMBER:
3000

DRAWING NUMBER:	CHECKED BY:
08.9.4	IJ
REVISION:	STATUS:
00	Planning
DATE:	SCALE:
August 2023	NTS




REPRESENTATIVE VIEWPOINT 5: View from Abbey Road, Port Talbot

Approximate extent of Production Development Zone



REPRESENTATIVE VIEWPOINT 5: FOR WIDER CONTEXT ONLY

VIEWPOINT LOCATION

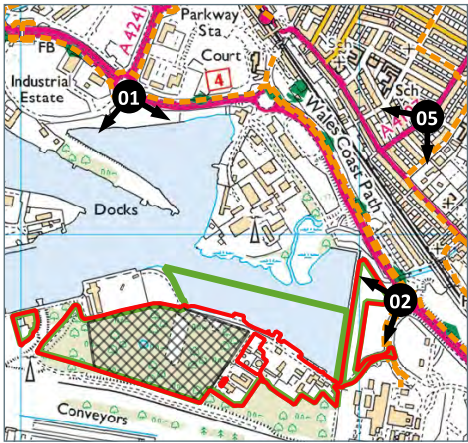

VIEWPOINT INFORMATION

VISUALISATION TYPE: Annotated viewpoint photograph (Type 1)
PROJECTION: Cylindrical (opposite page Planar)
ENLARGEMENT FACTOR: 100% @ A3
DATE/TIME OF CAPTURED PHOTOGRAPHY: 22/09/22 11:00 hrs
CAMERA MAKE & MODEL: Canon EOS 200D DSLR
CAMERA LENS: Canon APS-C standard - Cropped frame + 35mm lens
HORIZONTAL FIELD OF VIEW: 39.6°
DIRECTION OF VIEW: South-West

Copyright of Turley

This drawing is for illustrative purposes only and should not be used for any construction or estimation purposes. To be scaled for planning application purposes only. No liability or responsibility is accepted arising from reliance upon the information contained within this drawing.

Plans reproduced by permission of Ordnance Survey on behalf of The Controller of Her Majesty's Stationery Office. © Crown Copyright and database right (2019). All rights reserved. Ordnance Survey Licence number [100020449]

CLIENT:
Lanza Tech UK Limited

PROJECT:
Project Dragon

DRAWING:
Figure 8.9 – Summer Viewpoint Photography

PROJECT NUMBER:
3000

DRAWING NUMBER: 08.9.5
CHECKED BY: IJ

REVISION: 00
STATUS: Planning

DATE: August 2023
SCALE: NTS




REPRESENTATIVE VIEWPOINT 6: View from Wales Coastal Path, near Mynydd Brombil

Approximate extent of Production Development Zone



REPRESENTATIVE VIEWPOINT 6: FOR WIDER CONTEXT ONLY

VIEWPOINT LOCATION

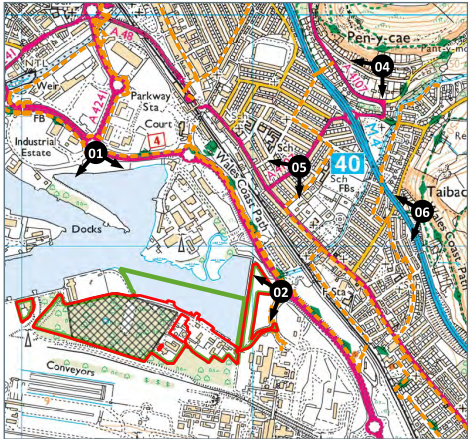

VIEWPOINT INFORMATION

VISUALISATION TYPE: Annotated viewpoint photograph (Type 1)
PROJECTION: Cylindrical (opposite page Planar)
ENLARGEMENT FACTOR: 100% @ A3
DATE/TIME OF CAPTURED PHOTOGRAPHY: 22/09/22 10:30 hrs
CAMERA MAKE & MODEL: Canon EOS 200D DSLR
CAMERA LENS: Canon APS-C standard - Cropped frame + 35mm lens
HORIZONTAL FIELD OF VIEW: 39.6°
DIRECTION OF VIEW: South-West

Copyright of Turley

This drawing is for illustrative purposes only and should not be used for any construction or estimation purposes. To be scaled for planning application purposes only. No liability or responsibility is accepted arising from reliance upon the information contained within this drawing.

Plans reproduced by permission of Ordnance Survey on behalf of The Controller of Her Majesty's Stationery Office. © Crown Copyright and database right (2019). All rights reserved. Ordnance Survey Licence number [100020449]

CLIENT:
Lanza Tech UK Limited

PROJECT:
Project Dragon

DRAWING:
Figure 8.9 – Summer Viewpoint Photography

PROJECT NUMBER:
3000

DRAWING NUMBER:	CHECKED BY:
08.9.6	IJ
REVISION:	STATUS:
00	Planning
DATE:	SCALE:
August 2023	NTS




REPRESENTATIVE VIEWPOINT 7: View from Wales Coastal Path at junction with Mariner's Point

Approximate extent of Production Development Zone



REPRESENTATIVE VIEWPOINT 7: FOR WIDER CONTEXT ONLY

VIEWPOINT LOCATION

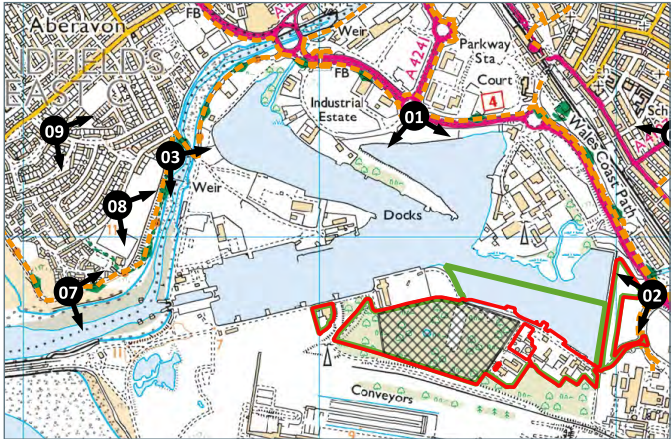

VIEWPOINT INFORMATION

VISUALISATION TYPE: Annotated viewpoint photograph (Type 1)
PROJECTION: Cylindrical (opposite page Planar)
ENLARGEMENT FACTOR: 100% @ A3
DATE/TIME OF CAPTURED PHOTOGRAPHY: 22/09/22 12:15 hrs
CAMERA MAKE & MODEL: Canon EOS 200D DSLR
CAMERA LENS: Canon APS-C standard - Cropped frame + 35mm lens
HORIZONTAL FIELD OF VIEW: 39.6°
DIRECTION OF VIEW: South-East

Copyright of Turley

This drawing is for illustrative purposes only and should not be used for any construction or estimation purposes. To be scaled for planning application purposes only. No liability or responsibility is accepted arising from reliance upon the information contained within this drawing.

Plans reproduced by permission of Ordnance Survey on behalf of The Controller of Her Majesty's Stationery Office. © Crown Copyright and database right (2019). All rights reserved. Ordnance Survey Licence number [100020449]

CLIENT:
Lanza Tech UK Limited

PROJECT:
Project Dragon

DRAWING:
Figure 8.9 – Summer Viewpoint Photography

PROJECT NUMBER:
3000

DRAWING NUMBER:	CHECKED BY:
08.9.7	IJ
REVISION:	STATUS:
00	Planning
DATE:	SCALE:
August 2023	NTS




REPRESENTATIVE VIEWPOINT 8: View from Darwin Road, along the western edge of Little Warren Playing Fields

Approximate extent of Production Development Zone



REPRESENTATIVE VIEWPOINT 8: FOR WIDER CONTEXT ONLY

VIEWPOINT LOCATION

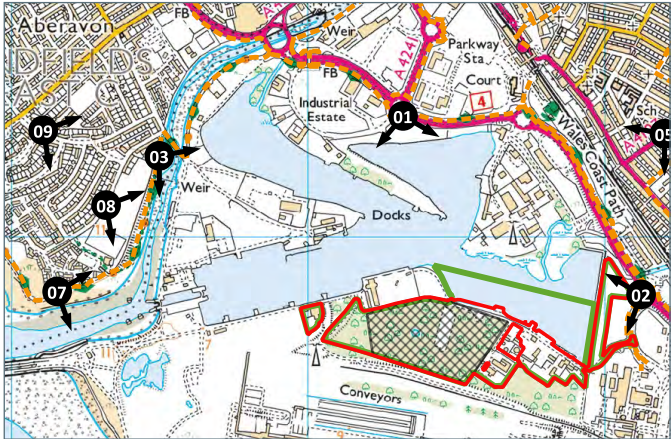

VIEWPOINT INFORMATION

VISUALISATION TYPE: Annotated viewpoint photograph (Type 1)
PROJECTION: Cylindrical (opposite page Planar)
ENLARGEMENT FACTOR: 100% @ A3
DATE/TIME OF CAPTURED PHOTOGRAPHY: 22/09/22 12:30 hrs
CAMERA MAKE & MODEL: Canon EOS 200D DSLR
CAMERA LENS: Canon APS-C standard - Cropped frame + 35mm lens
HORIZONTAL FIELD OF VIEW: 39.6°
DIRECTION OF VIEW: South-East

Copyright of Turley

This drawing is for illustrative purposes only and should not be used for any construction or estimation purposes. To be scaled for planning application purposes only. No liability or responsibility is accepted arising from reliance upon the information contained within this drawing.

Plans reproduced by permission of Ordnance Survey on behalf of The Controller of Her Majesty's Stationery Office. © Crown Copyright and database right (2019). All rights reserved. Ordnance Survey Licence number [100020449]

CLIENT:
Lanza Tech UK Limited

PROJECT:
Project Dragon

DRAWING:
Figure 8.9 – Summer Viewpoint Photography

PROJECT NUMBER:
3000

DRAWING NUMBER:	CHECKED BY:
08.9.8	IJ
REVISION:	STATUS:
00	Planning
DATE:	SCALE:
August 2023	NTS




REPRESENTATIVE VIEWPOINT 9: View from Lake Road near junction with Burn's Road

Approximate extent of Production Development Zone



REPRESENTATIVE VIEWPOINT 9: FOR WIDER CONTEXT ONLY

VIEWPOINT LOCATION

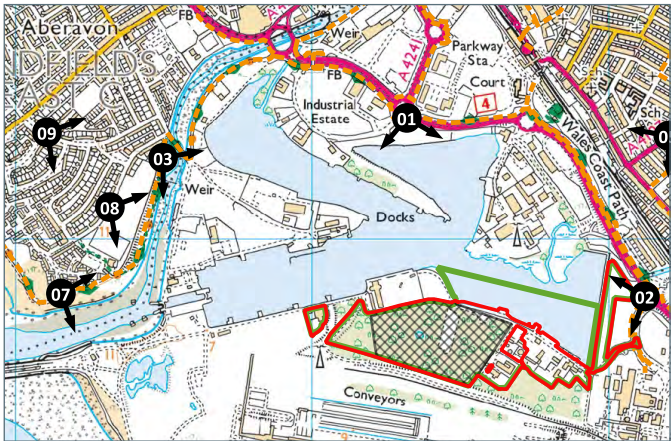

VIEWPOINT INFORMATION

VISUALISATION TYPE: Annotated viewpoint photograph (Type 1)
PROJECTION: Cylindrical (opposite page Planar)
ENLARGEMENT FACTOR: 100% @ A3
DATE/TIME OF CAPTURED PHOTOGRAPHY: 22/09/22 14:40 hrs
CAMERA MAKE & MODEL: Canon EOS 200D DSLR
CAMERA LENS: Canon APS-C standard - Cropped frame + 35mm lens
HORIZONTAL FIELD OF VIEW: 39.6°
DIRECTION OF VIEW: South-East

Copyright of Turley

This drawing is for illustrative purposes only and should not be used for any construction or estimation purposes. To be scaled for planning application purposes only. No liability or responsibility is accepted arising from reliance upon the information contained within this drawing.

Plans reproduced by permission of Ordnance Survey on behalf of The Controller of Her Majesty's Stationery Office. © Crown Copyright and database right (2019). All rights reserved. Ordnance Survey Licence number [100020449]

CLIENT:
Lanza Tech UK Limited

PROJECT:
Project Dragon

DRAWING:
Figure 8.9 – Summer Viewpoint Photography

PROJECT NUMBER:
3000

DRAWING NUMBER:	CHECKED BY:
08.9.9	IJ
REVISION:	STATUS:
00	Planning
DATE:	SCALE:
August 2023	NTS



REPRESENTATIVE VIEWPOINT 10 View from Cwmavon Road

Approximate extent of Production Development Zone



REPRESENTATIVE VIEWPOINT 10FOR WIDER CONTEXT ONLY

VIEWPOINT LOCATION



VIEWPOINT INFORMATION

VISUALISATION TYPE: Annotated viewpoint photograph (Type 1)
PROJECTION: Cylindrical (opposite page Planar)
ENLARGEMENT FACTOR: 100% @ A3
DATE/TIME OF CAPTURED PHOTOGRAPHY: 22/09/22 9:50 hrs
CAMERA MAKE & MODEL: Canon EOS 200D DSLR
CAMERA LENS: Canon APS-C standard - Cropped frame + 35mm lens
HORIZONTAL FIELD OF VIEW: 39.6°
DIRECTION OF VIEW: South-West

Copyright of Turley

This drawing is for illustrative purposes only and should not be used for any construction or estimation purposes. To be scaled for planning application purposes only. No liability or responsibility is accepted arising from reliance upon the information contained within this drawing.

Plans reproduced by permission of Ordnance Survey on behalf of The Controller of Her Majesty's Stationery Office. © Crown Copyright and database right (2019). All rights reserved. Ordnance Survey Licence number [100020449]

CLIENT:

Lanza Tech UK Limited

PROJECT:

Project Dragon

DRAWING:

Figure 8.9 – Summer Viewpoint Photography

PROJECT NUMBER:

3000

DRAWING NUMBER:

08.9.10

CHECKED BY:

IJ

REVISION:

00

STATUS:

Planning

DATE:

August 2023

SCALE:

NTS