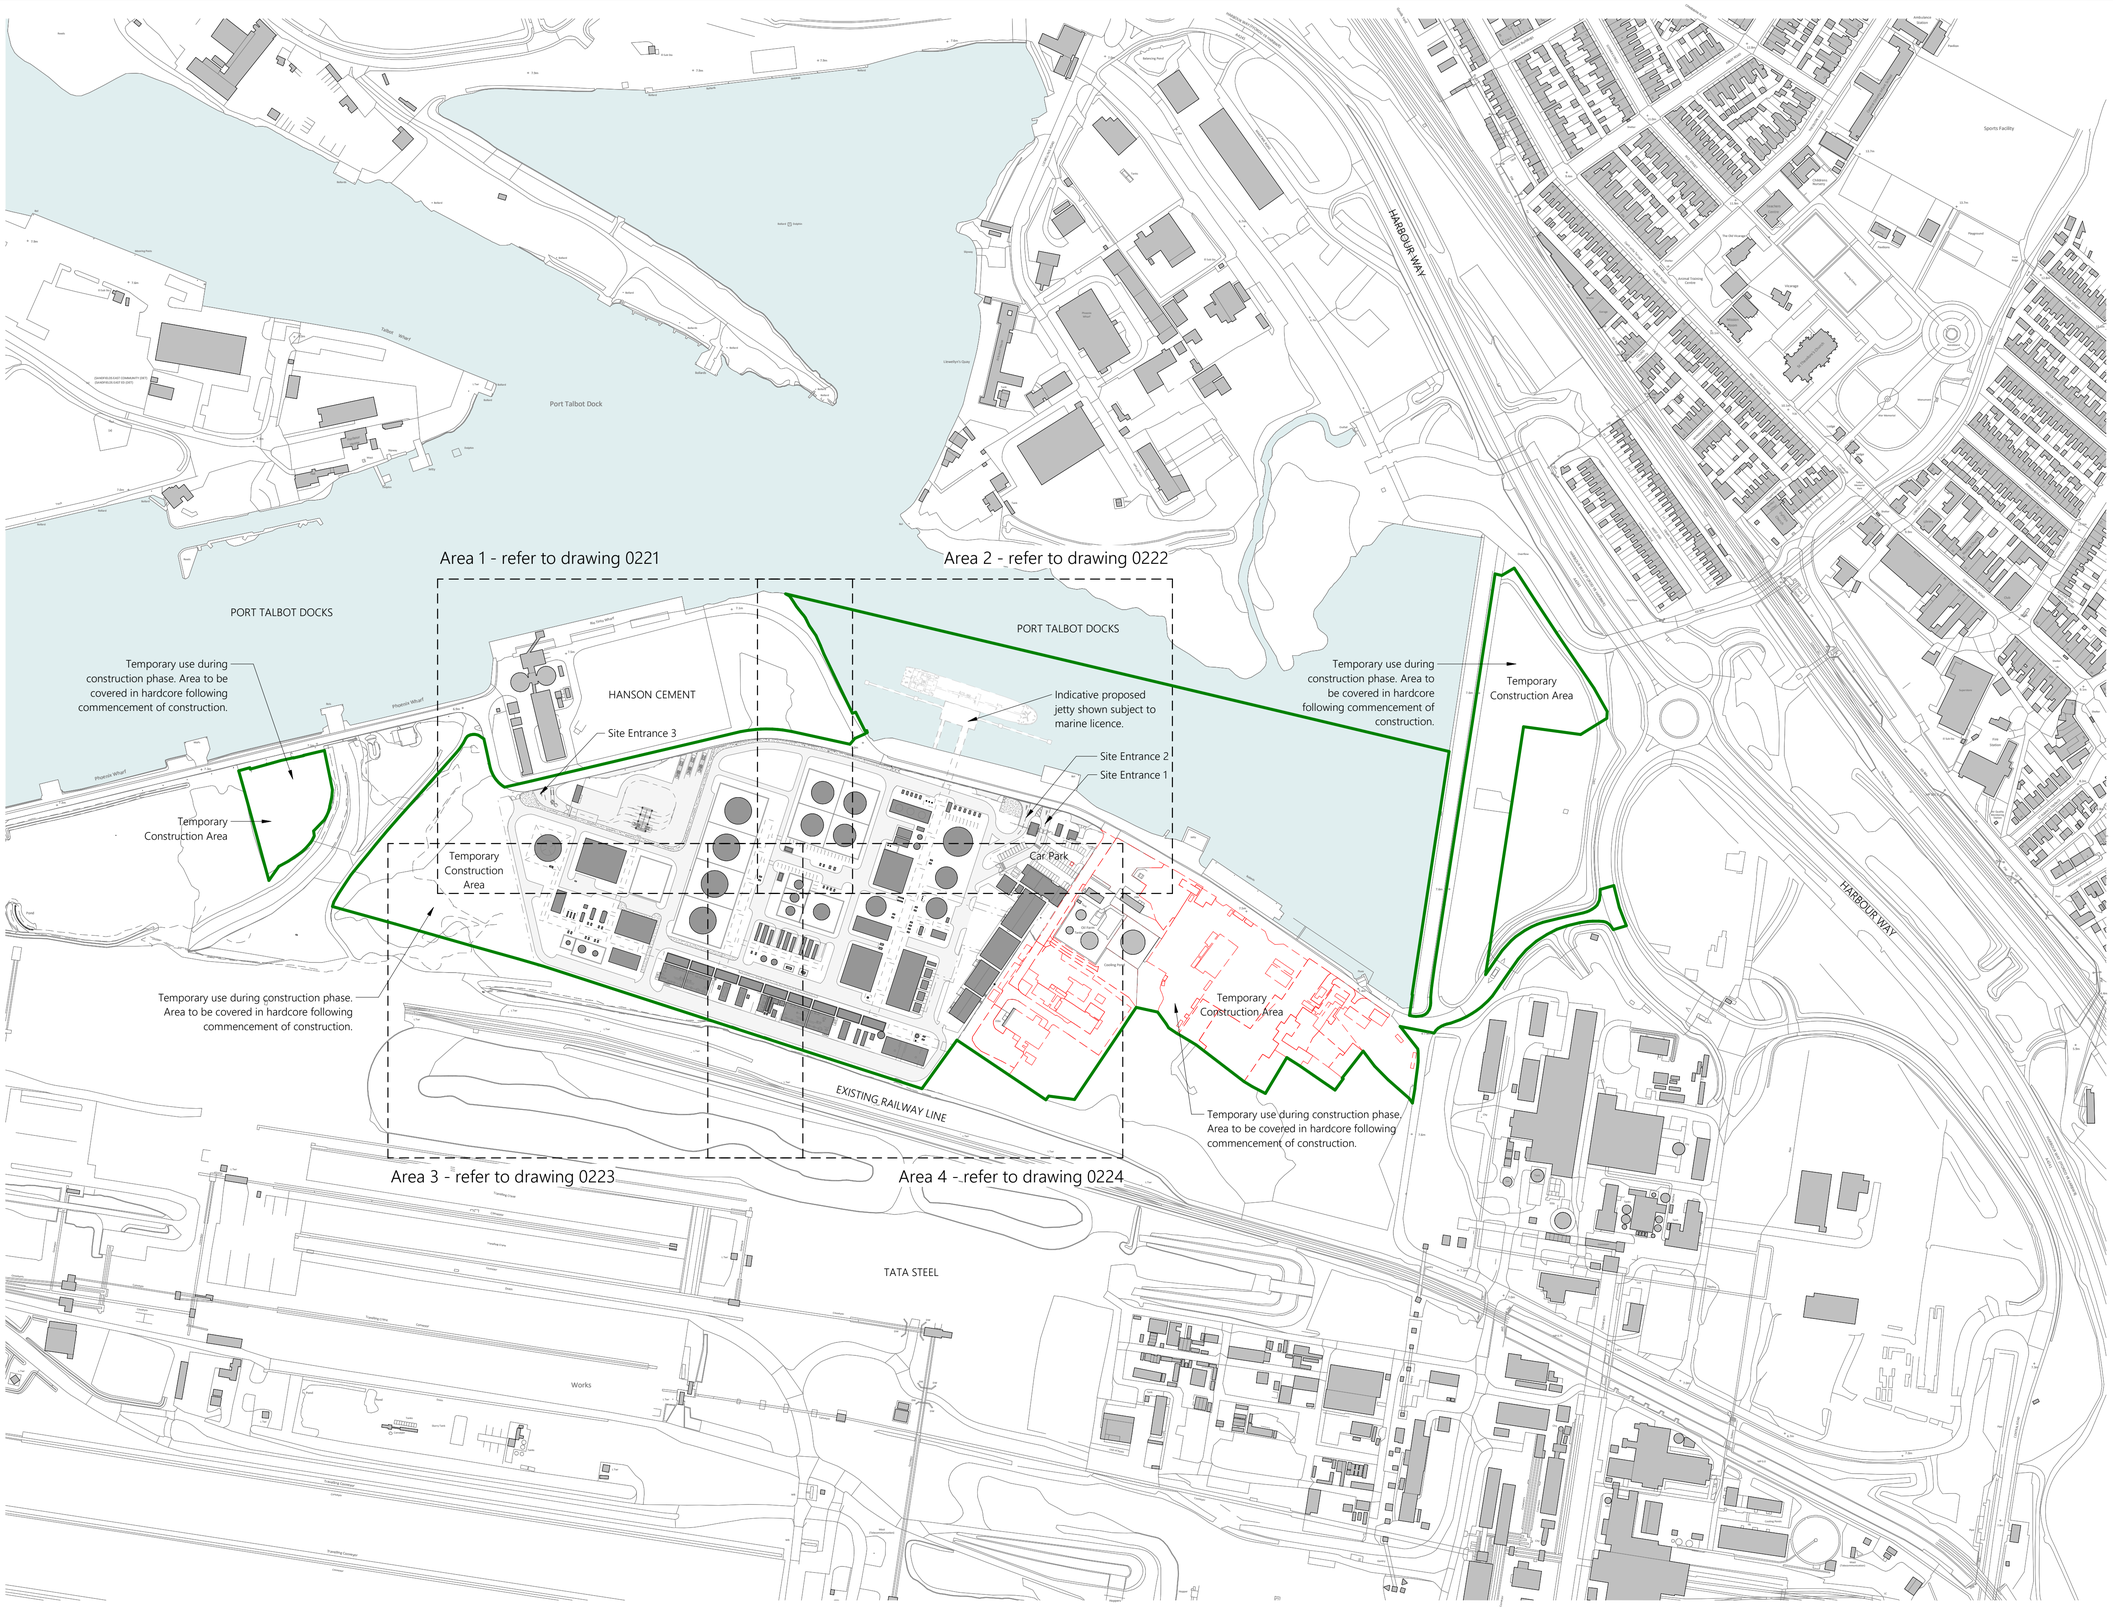


1 Proposed Site Key Plan - EIA Boundary Shown
1 : 2500

(c) 2023 Sophem Limited
info@inspirearchitects.co.uk
www.inspirearchitects.co.uk

Sophem Limited t/a Inspire Architects
Heywood House, Heywood. BA13 4NA
01749 605006

N

0m 50m 100m 150m 200m 250m

GENERAL NOTES

- All works proposed shall be conducted in accordance with the related H&S and CDM regulations. Where doubt arises over any aspect of safety, consult Inspire Architects.
- Should any discrepency be found on this drawing or related project information then the matter should be brought to the attention of Inspire Architects for resolution as soon as possible.
- This drawing may be based on a measured survey or Ordinance Survey information. Do not scale from this drawing unless for planning purposes.
- All dimensions are in millimetres unless otherwise stated. Do not scale from this drawing. All information and layouts detailed on this drawing are subject to site dimension checks.
- Copyright - All Inspire Architects drawings are the property and copyright of Sophem Limited and are not to be used for any purpose without prior written agreement.

NOTES

- Survey information taken directly from drawings issued on December 2021 by AP Land Surveys.
- Inspire Architects are not responsible for the design of the plant equipment identified on this drawing.

LEGEND

- EIA Study Area Boundary - approx 24.45 hectares
- Existing Buildings
- Proposed Buildings
- Existing buildings to be demolished

LanzaTech Confidential, Proprietary and Commercially Sensitive

Revision	Drawn	Checked	Date
P13	CH	NC	06.11.2023
P12	CH	NC	27.10.2023
P11	CH	CH	13.10.2023
P10	CH	CH	12.10.2023
P9	CH	CH	11.10.2023
P8	CH	NC	09.08.2023
P7	CH	NC	25.07.2023
P6	CH	NC	17.07.2023

INSPIRE Architects

PROJECT NAME
Project Dragon - Sustainable Aviation Fuel (SAF) Production Facility

CLIENT
LanzaTech UK Limited

SHEET NAME
Proposed Site Key Plan - EIA Boundary Shown

SHEET SIZE
A1

SCALE
1 : 2500 @ A1

STATUS CODE
S2

STATUS
PLANNING

REVISION DATE
06.11.2023

REVISION
P13

DRAWING NUMBER
2143.01-IA-ZZ-ST-DR-A-0220

Superseded