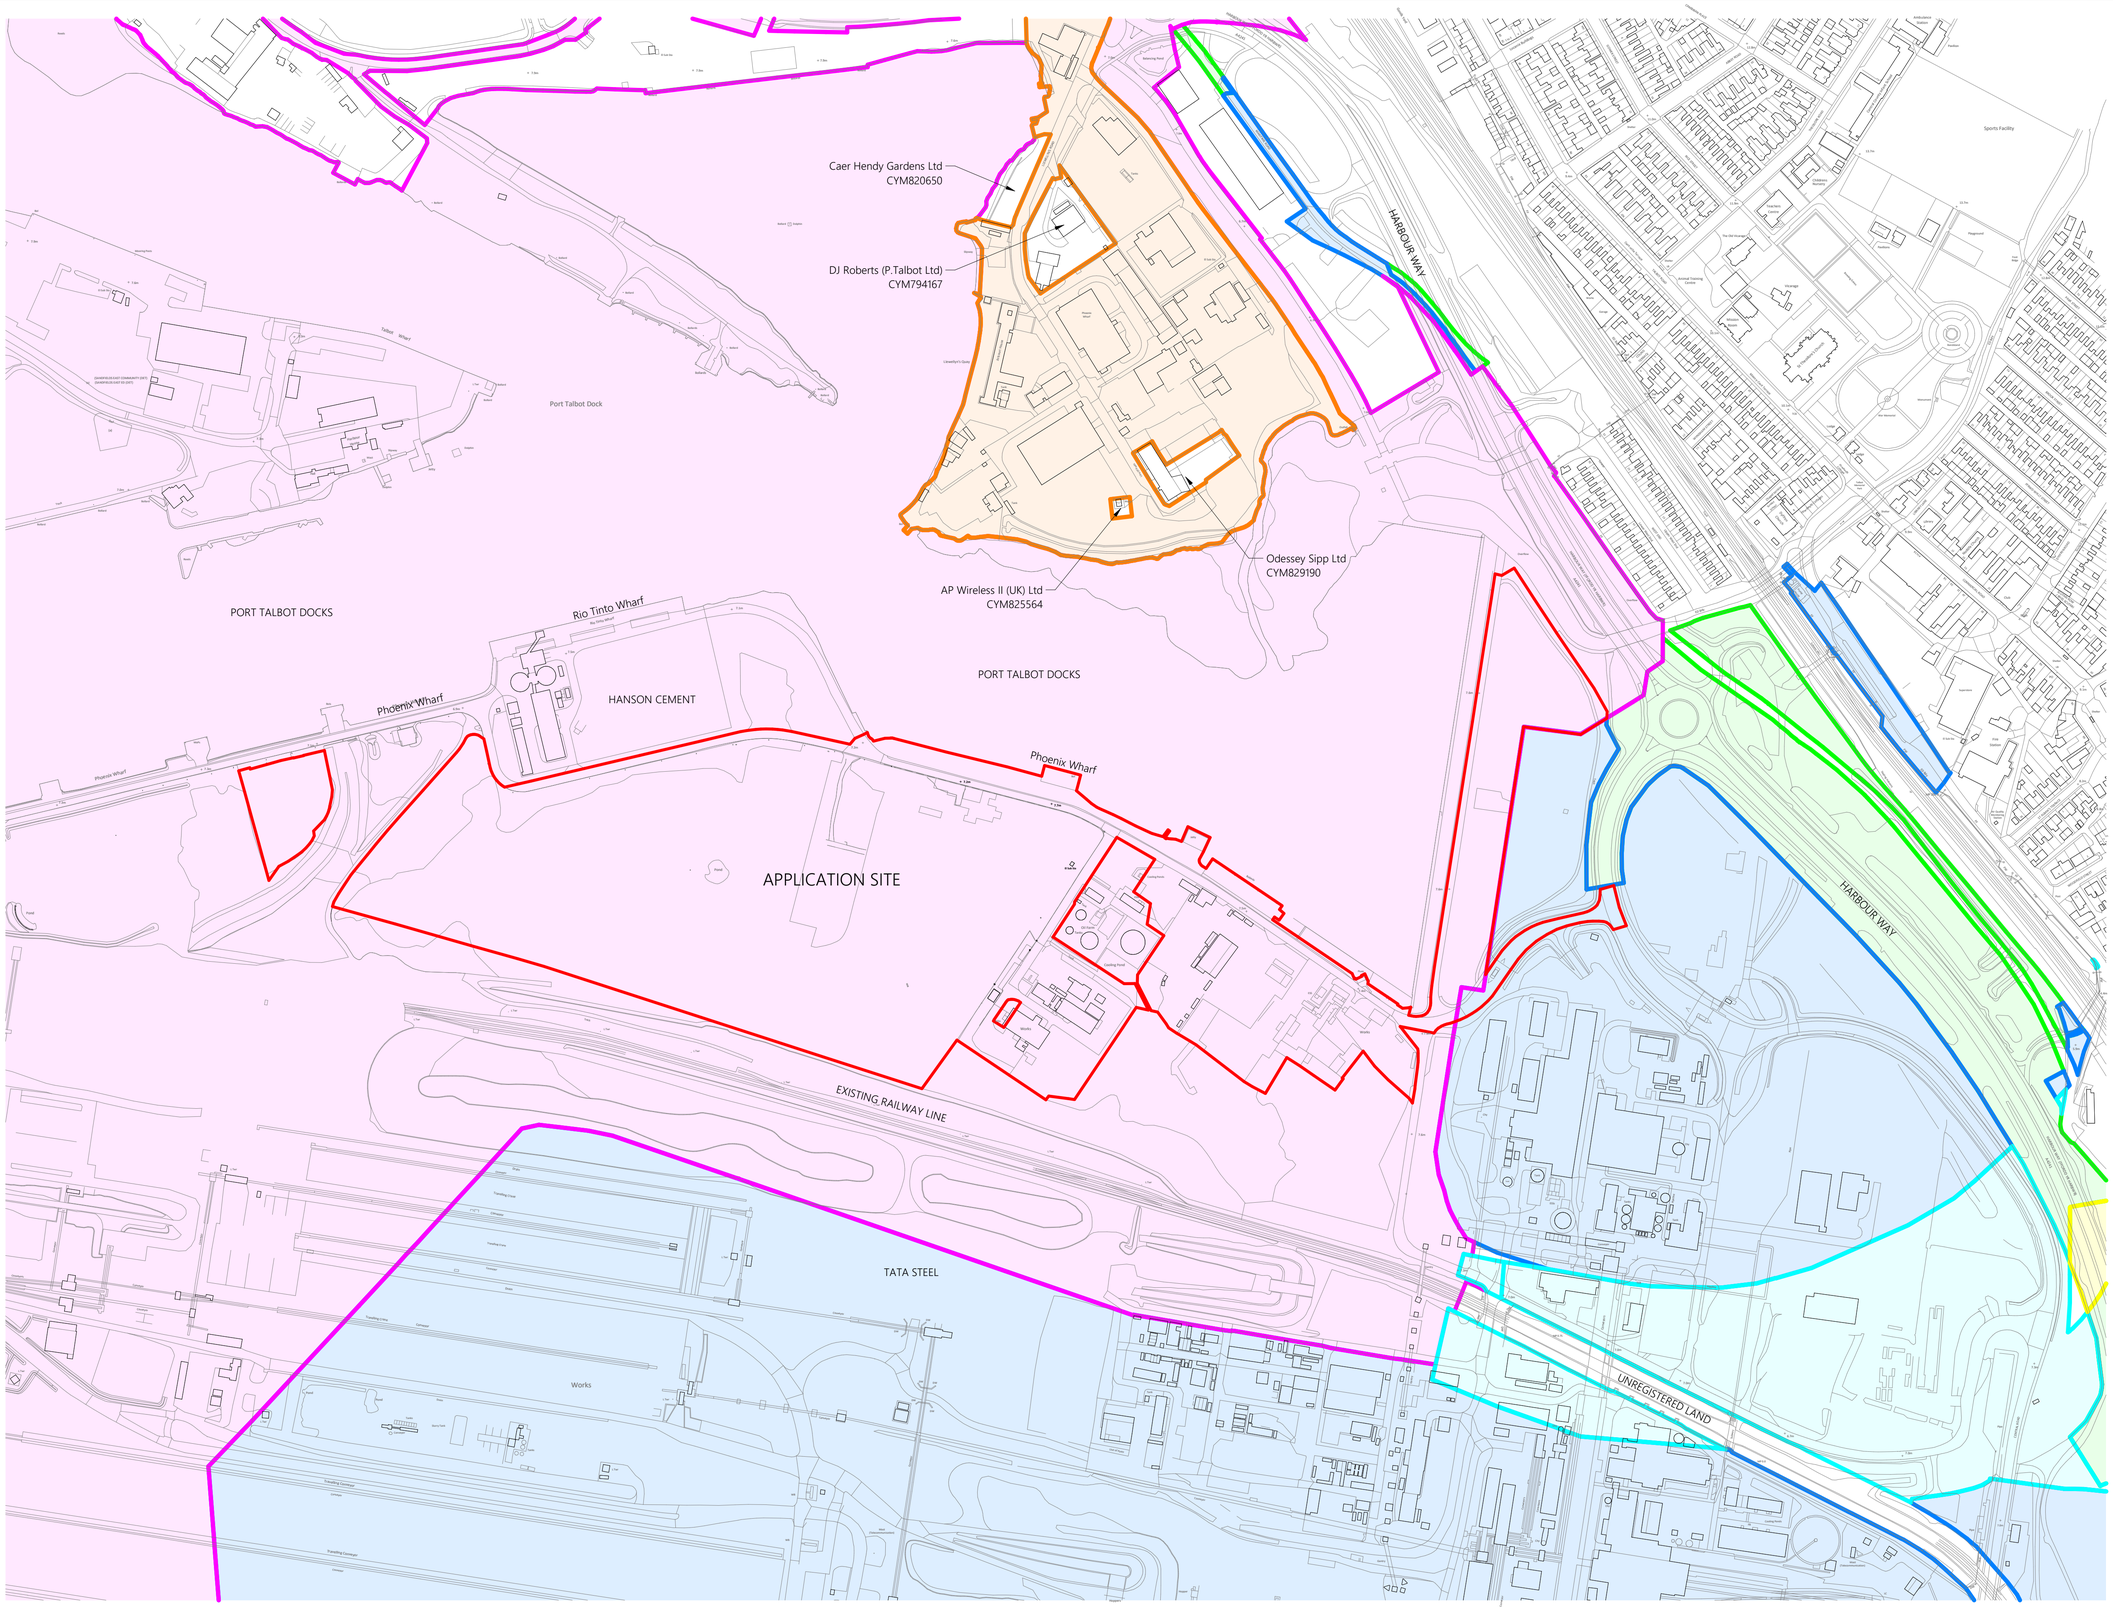


1 Site Location Plan - Ownership Boundaries
1 : 2500

(c) 2023 Sophem Limited
info@inspirearchitects.co.uk
www.inspirearchitects.co.uk

Sophem Limited t/a Inspire Architects
Heywood House, Heywood. BA13 4NA
01749 605006

N

0m 50m 100m 150m 200m 250m

GENERAL NOTES

- All works proposed shall be conducted in accordance with the related H&S and CDM regulations. Where doubt arises over any aspect of safety, consult Inspire Architects.
- Should any discrepency be found on this drawing or related project information then the matter should be brought to the attention of Inspire Architects for resolution as soon as possible.
- This drawing may be based on a measured survey or Ordinance Survey information. Do not scale from this drawing unless for planning purposes.
- All dimensions are in millimetres unless otherwise stated. Do not scale from this drawing. All information and layouts detailed on this drawing are subject to site dimension checks.
- Copyright - All Inspire Architects drawings are the property and copyright of Sophem Limited and are not to be used for any purpose without prior written agreement.

NOTES

- Survey information taken directly from drawings issued on December 2021 by AP Land Surveys.

LEGEND

- Application Boundary
- Title CYM408703 - In ownership of ABP
- Title WA189629 - In ownership of Tata Steel
- Title CYM318281 - In ownership of Port Talbot Estate Ltd
- Title CYM587296 - In ownership of Neath Port Talbot County Borough Council
- Title CYM616878 - In ownership of Neath Port Talbot
- Title WA585510 - In ownership of Tata Steel

LanzaTech Confidential, Proprietary and Commercially Sensitive

Revision	Drawn	Checked	Date
P8	CH	NC	27.10.2023
P7	CH	NC	09.08.2023
P6	CH	NC	25.07.2023
P5	CH	NC	17.07.2023
P4	CH	NC	13.07.2023
P3	CH	NC	30.06.2023
P2	CH	NC	23.06.2023
P1	CH	NC	31.05.2023

INSPIRE Architects

PROJECT NAME
Project Dragon - Sustainable Aviation Fuel (SAF) Production Facility

CLIENT
LanzaTech UK Limited

SHEET NAME
Site Location Plan - Ownership Boundaries

SHEET SIZE: A1
SCALE: 1 : 2500 @ A1
STATUS CODE: S2
STATUS: PLANNING
REVISION DATE: 27.10.2023
REVISION: P8

DRAWING NUMBER
2143.01-IA-ZZ-ST-DR-A-0101

Superseded