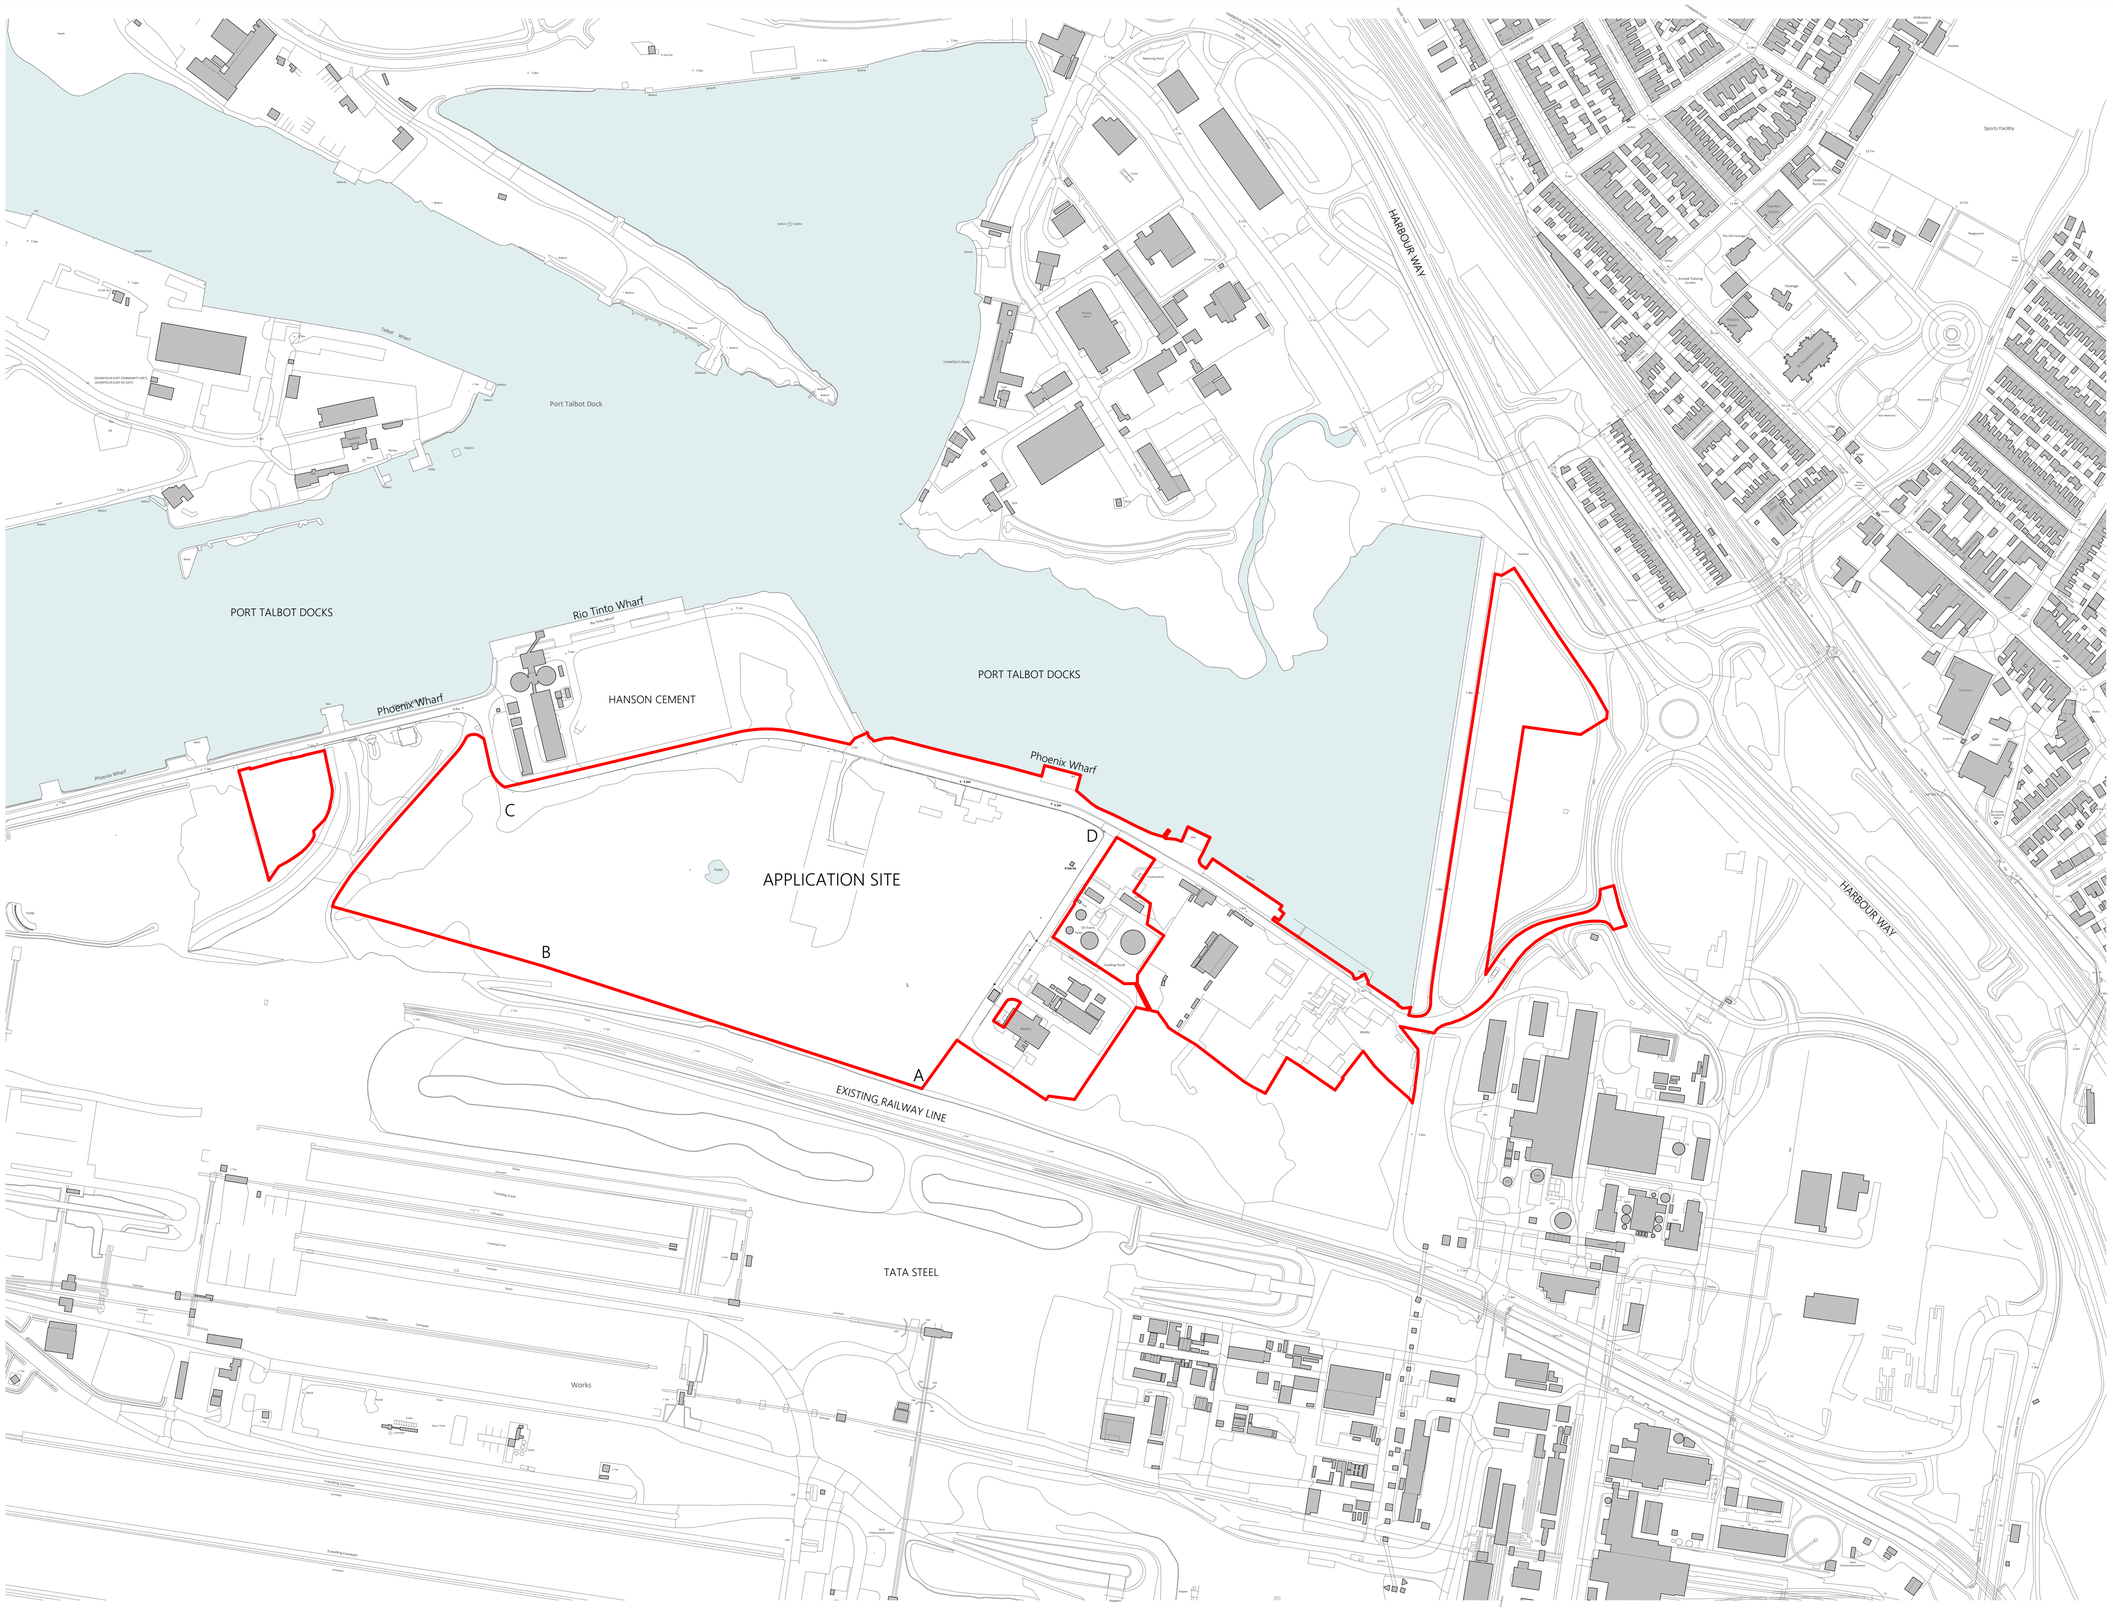



1 Site Location Plan
1 : 2500

(c) 2023 Sophem Limited
info@inspirearchitects.co.uk
www.inspirearchitects.co.uk

Sophem Limited t/a Inspire Architects
Heywood House, Heywood. BA13 4NA
01749 605006

N

0m 50m 100m 150m 200m 250m

GENERAL NOTES

- All works proposed shall be conducted in accordance with the related H&S and CDM regulations. Where doubt arises over any aspect of safety, consult Inspire Architects.
- Should any discrepency be found on this drawing or related project information then the matter should be brought to the attention of Inspire Architects for resolution as soon as possible.
- This drawing may be based on a measured survey or Ordinance Survey information. Do not scale from this drawing unless for planning purposes.
- All dimensions are in millimetres unless otherwise stated. Do not scale from this drawing. All information and layouts detailed on this drawing are subject to site dimension checks.
- Copyright - All Inspire Architects drawings are the property and copyright of Sophem Limited and are not to be used for any purpose without prior written agreement.

NOTES

- Survey information taken directly from drawings issued on December 2021 by AP Land Surveys.

LEGEND

Application Boundary - approx. 17.98 hectares

Existing Buildings

Water

SITE COORDINATES

| Ref | Northings | Eastings |
|---|---|---|
| A | 188500.000 | 276530.200 |
| B | 188602.202 | 276213.777 |
| C | 188736.925 | 276183.479 |
| D | 188707.070 | 276678.490 |

*LanzaTech Confidential, Proprietary and Commercially Sensitive*

| Revision | Drawn | Checked | Date |
|---|---|---|---|
| P13 | CH | NC | 27.10.2023 |
| P12 | CH | NC | 09.08.2023 |
| P11 | CH | NC | 25.07.2023 |
| P10 | CH | NC | 17.07.2023 |
| P9 | CH | NC | 13.07.2023 |
| P8 | CH | NC | 30.06.2023 |
| P7 | CH | NC | 23.06.2023 |
| P6 | CH | NC | 05.06.2023 |

INSPIRE Architects

PROJECT NAME
Project Dragon - Sustainable Aviation Fuel (SAF) Production Facility

CLIENT
LanzaTech UK Limited

SHEET NAME
Site Location Plan

SHEET SIZE
A1

SCALE
1 : 2500 @ A1

STATUS CODE
S2

STATUS
PLANNING

REVISION DATE
27.10.2023

REVISION
P13

DRAWING NUMBER
2143.01-IA-ZZ-ST-DR-A-0100

Superseded