


Proposed Block Plan

*Note hatching
donates area of
proposed
extension

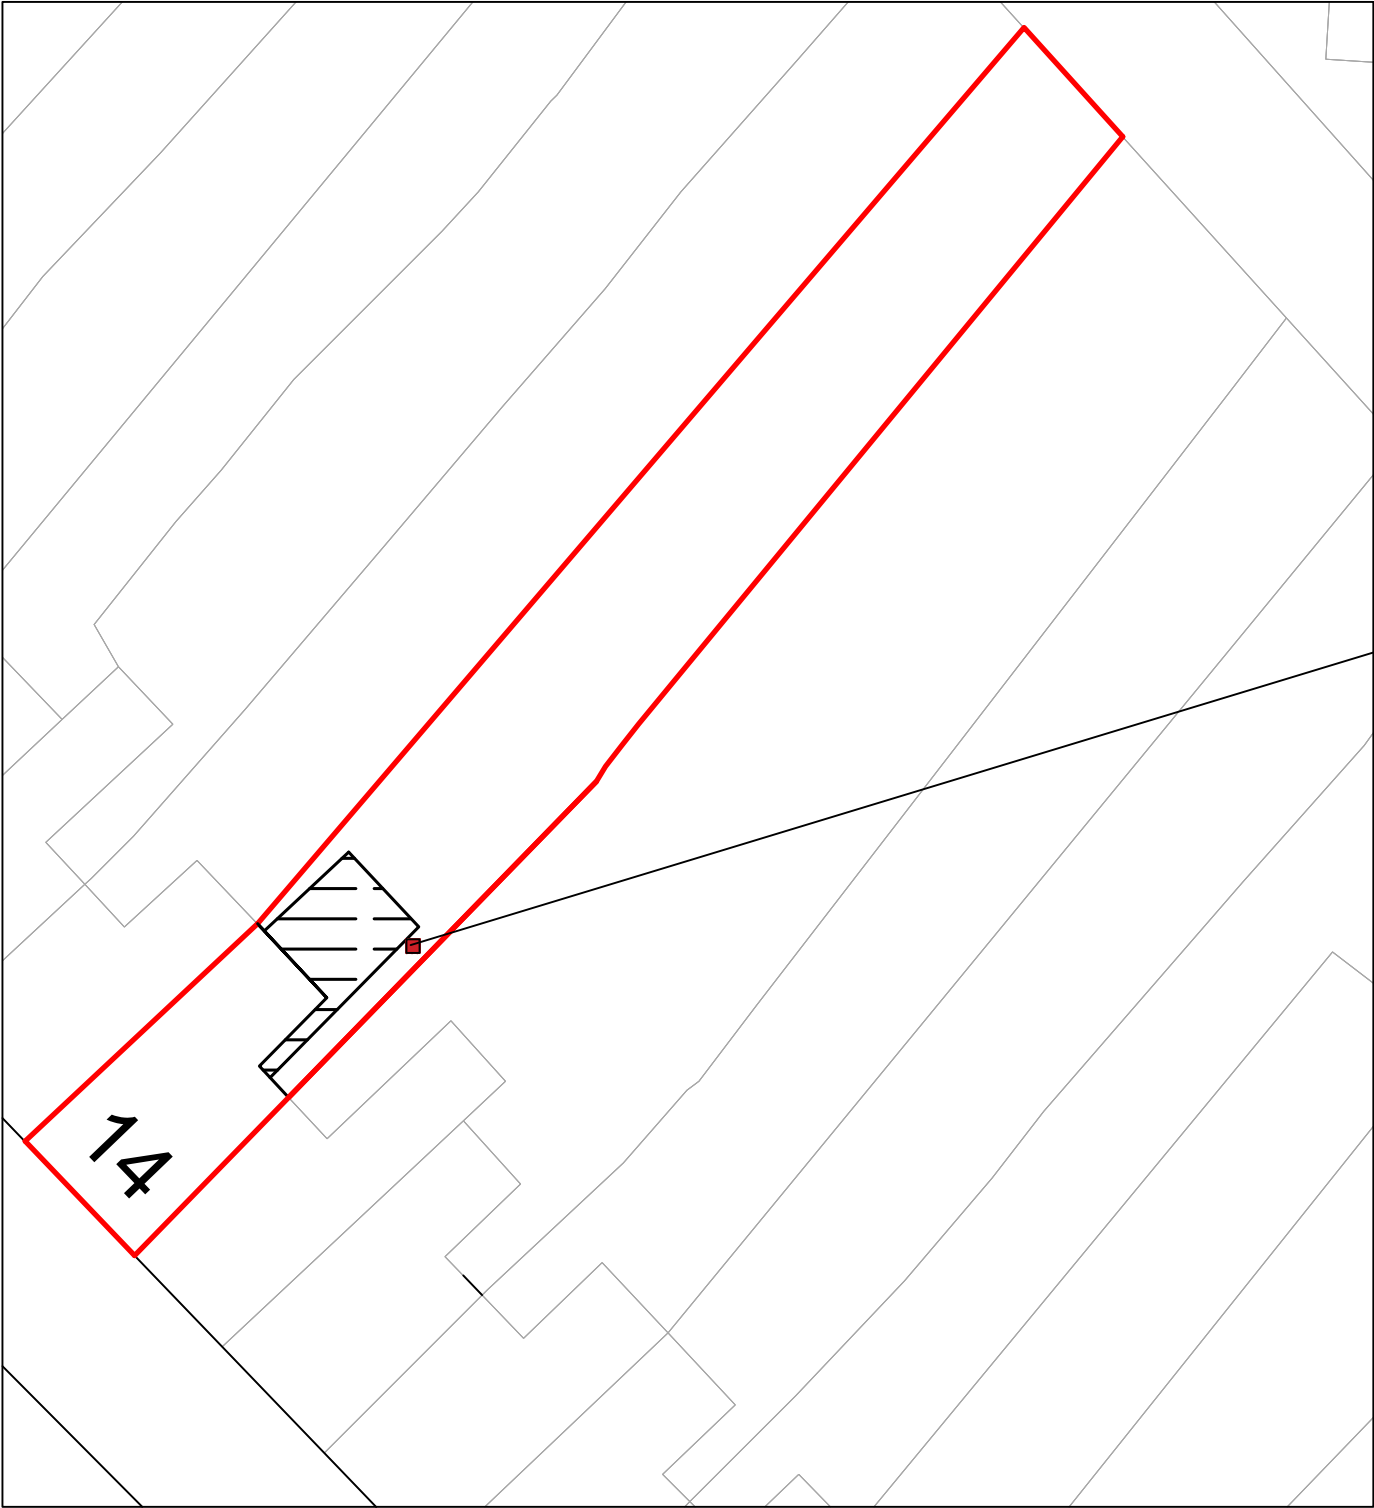

Location of
Bird/Bat Box

General Notes

No.	Revision/Issue	Date

Architectural
SERVICES

Drawn:IT
Rev:

Date:24/09/23
Date:

Project Name and Address

14 Graig Road
Gwaun-Cae-Gurwen
SA18 1EG

Project
14 Graig Road
Date
24/09/23
Scale
1:250 at A3

Sheet
08