



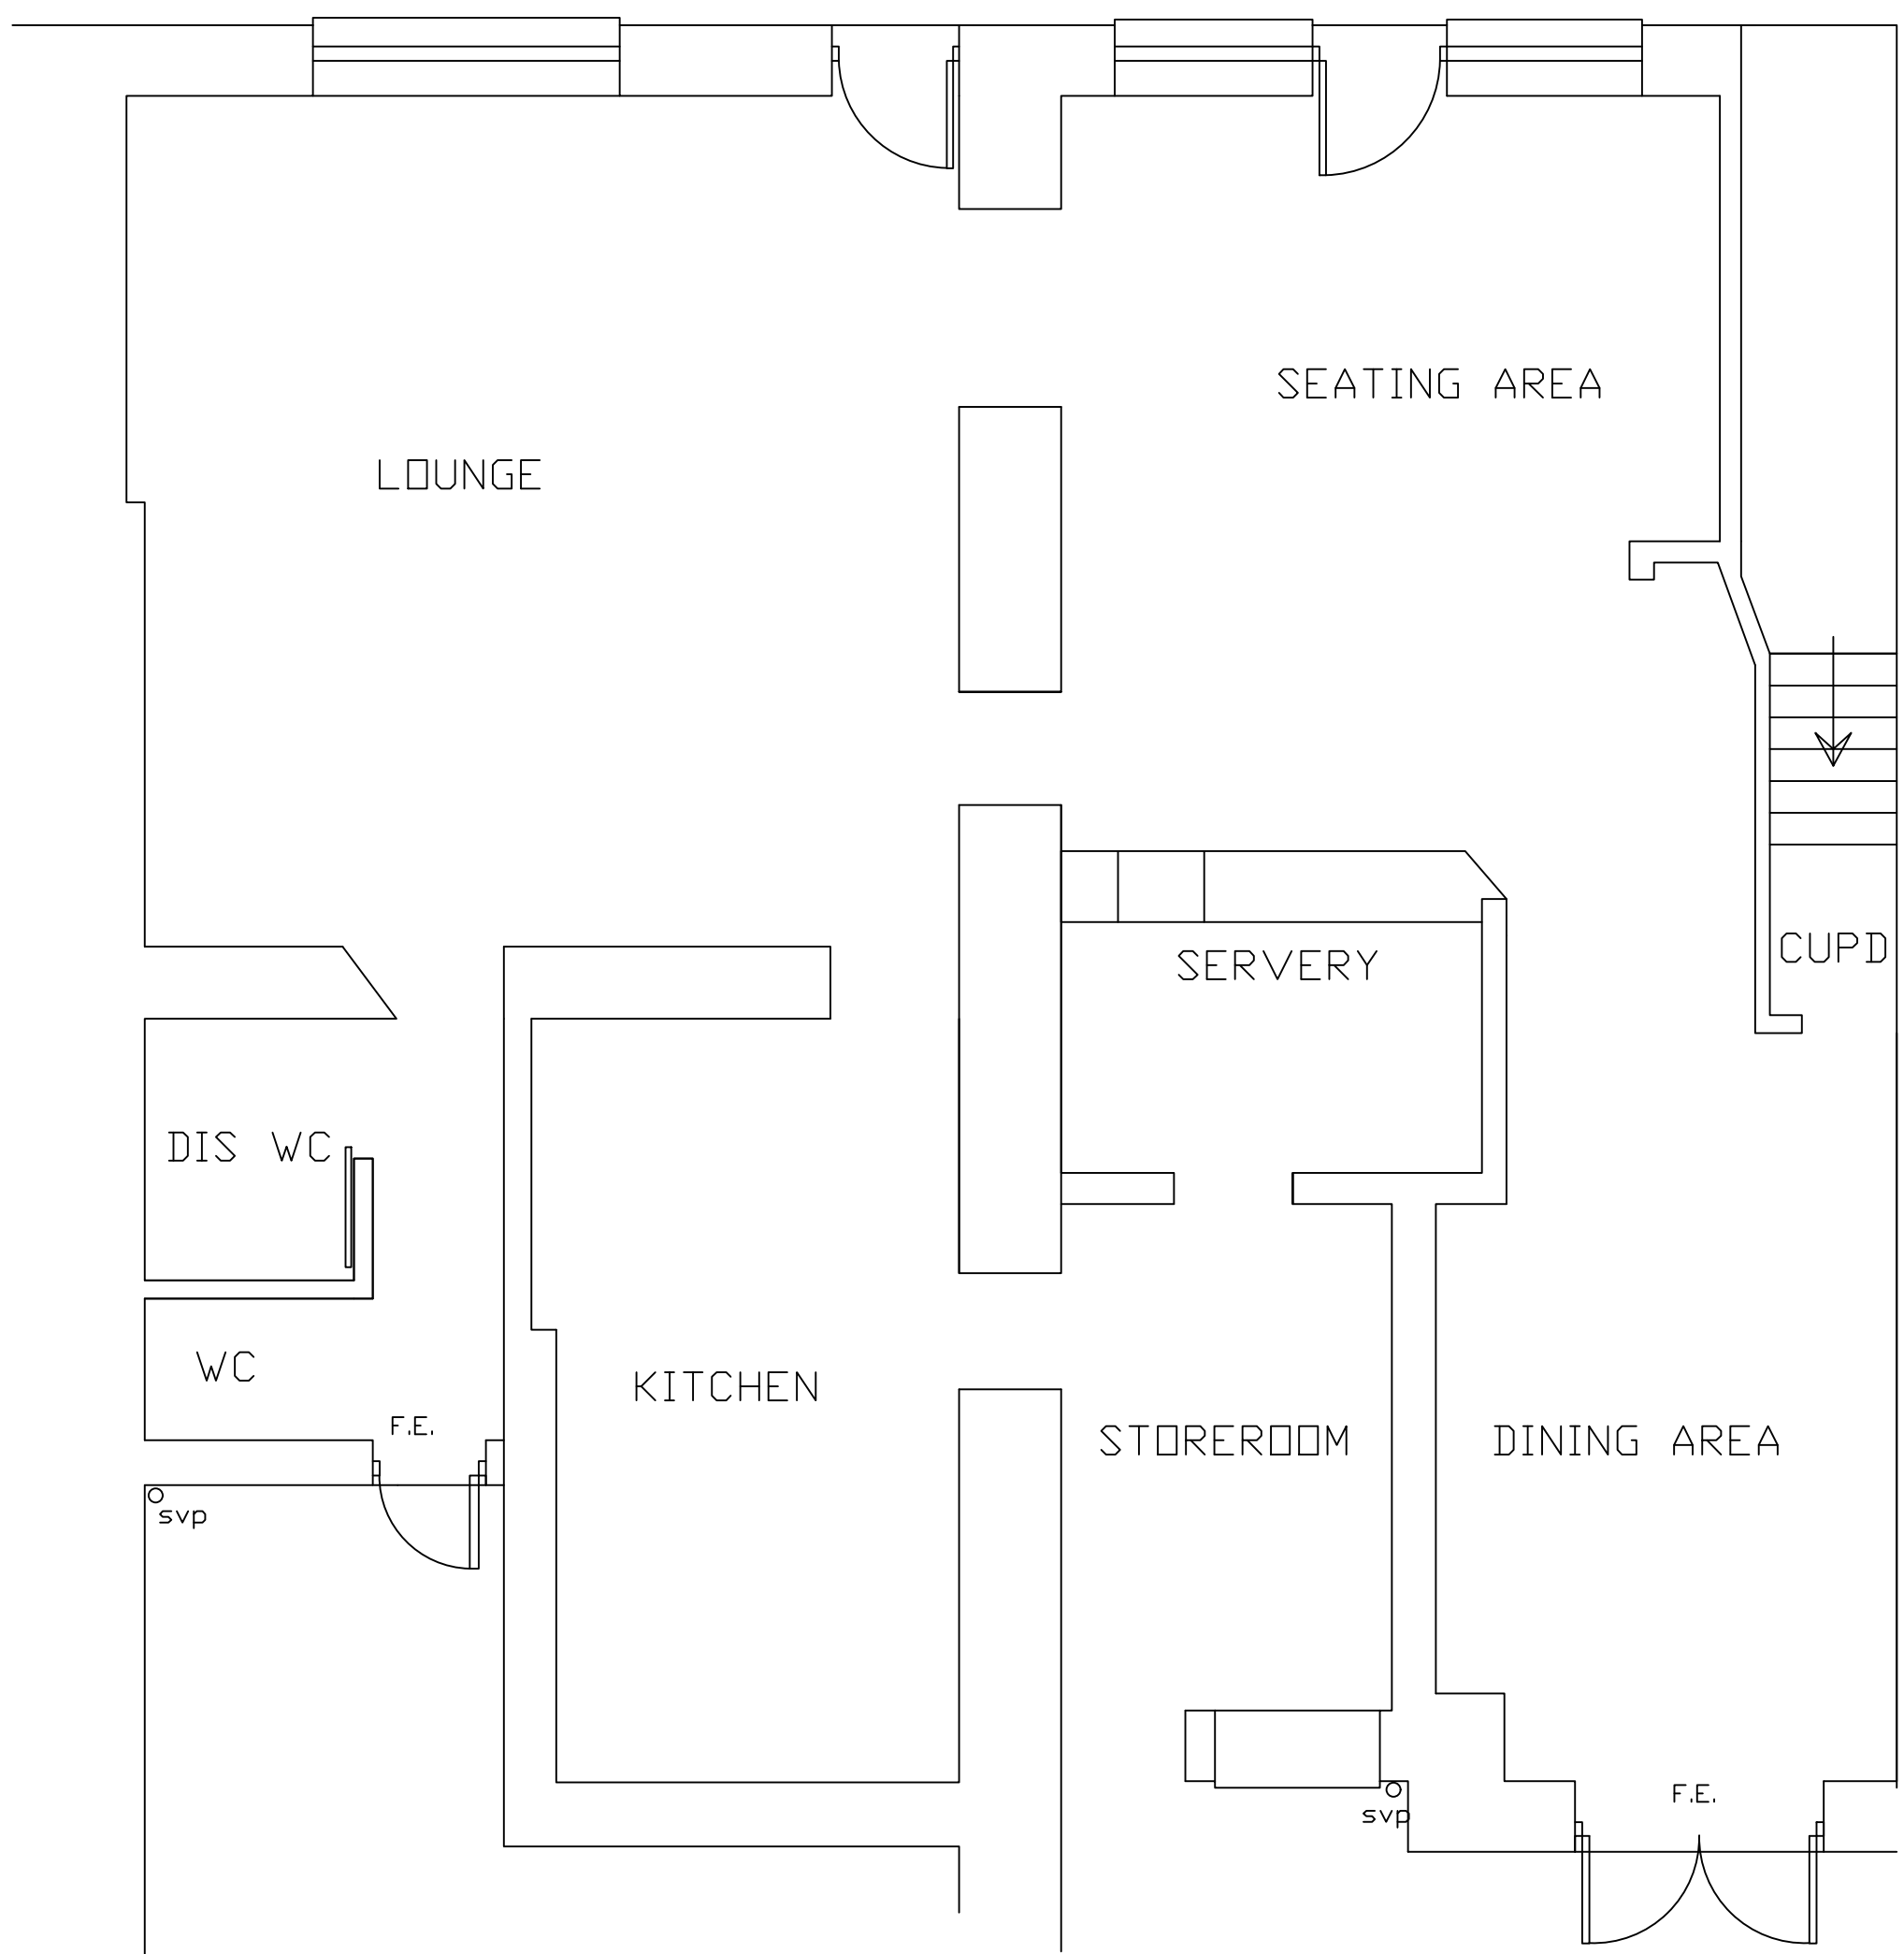

EXISTING PLAN 29 & 31

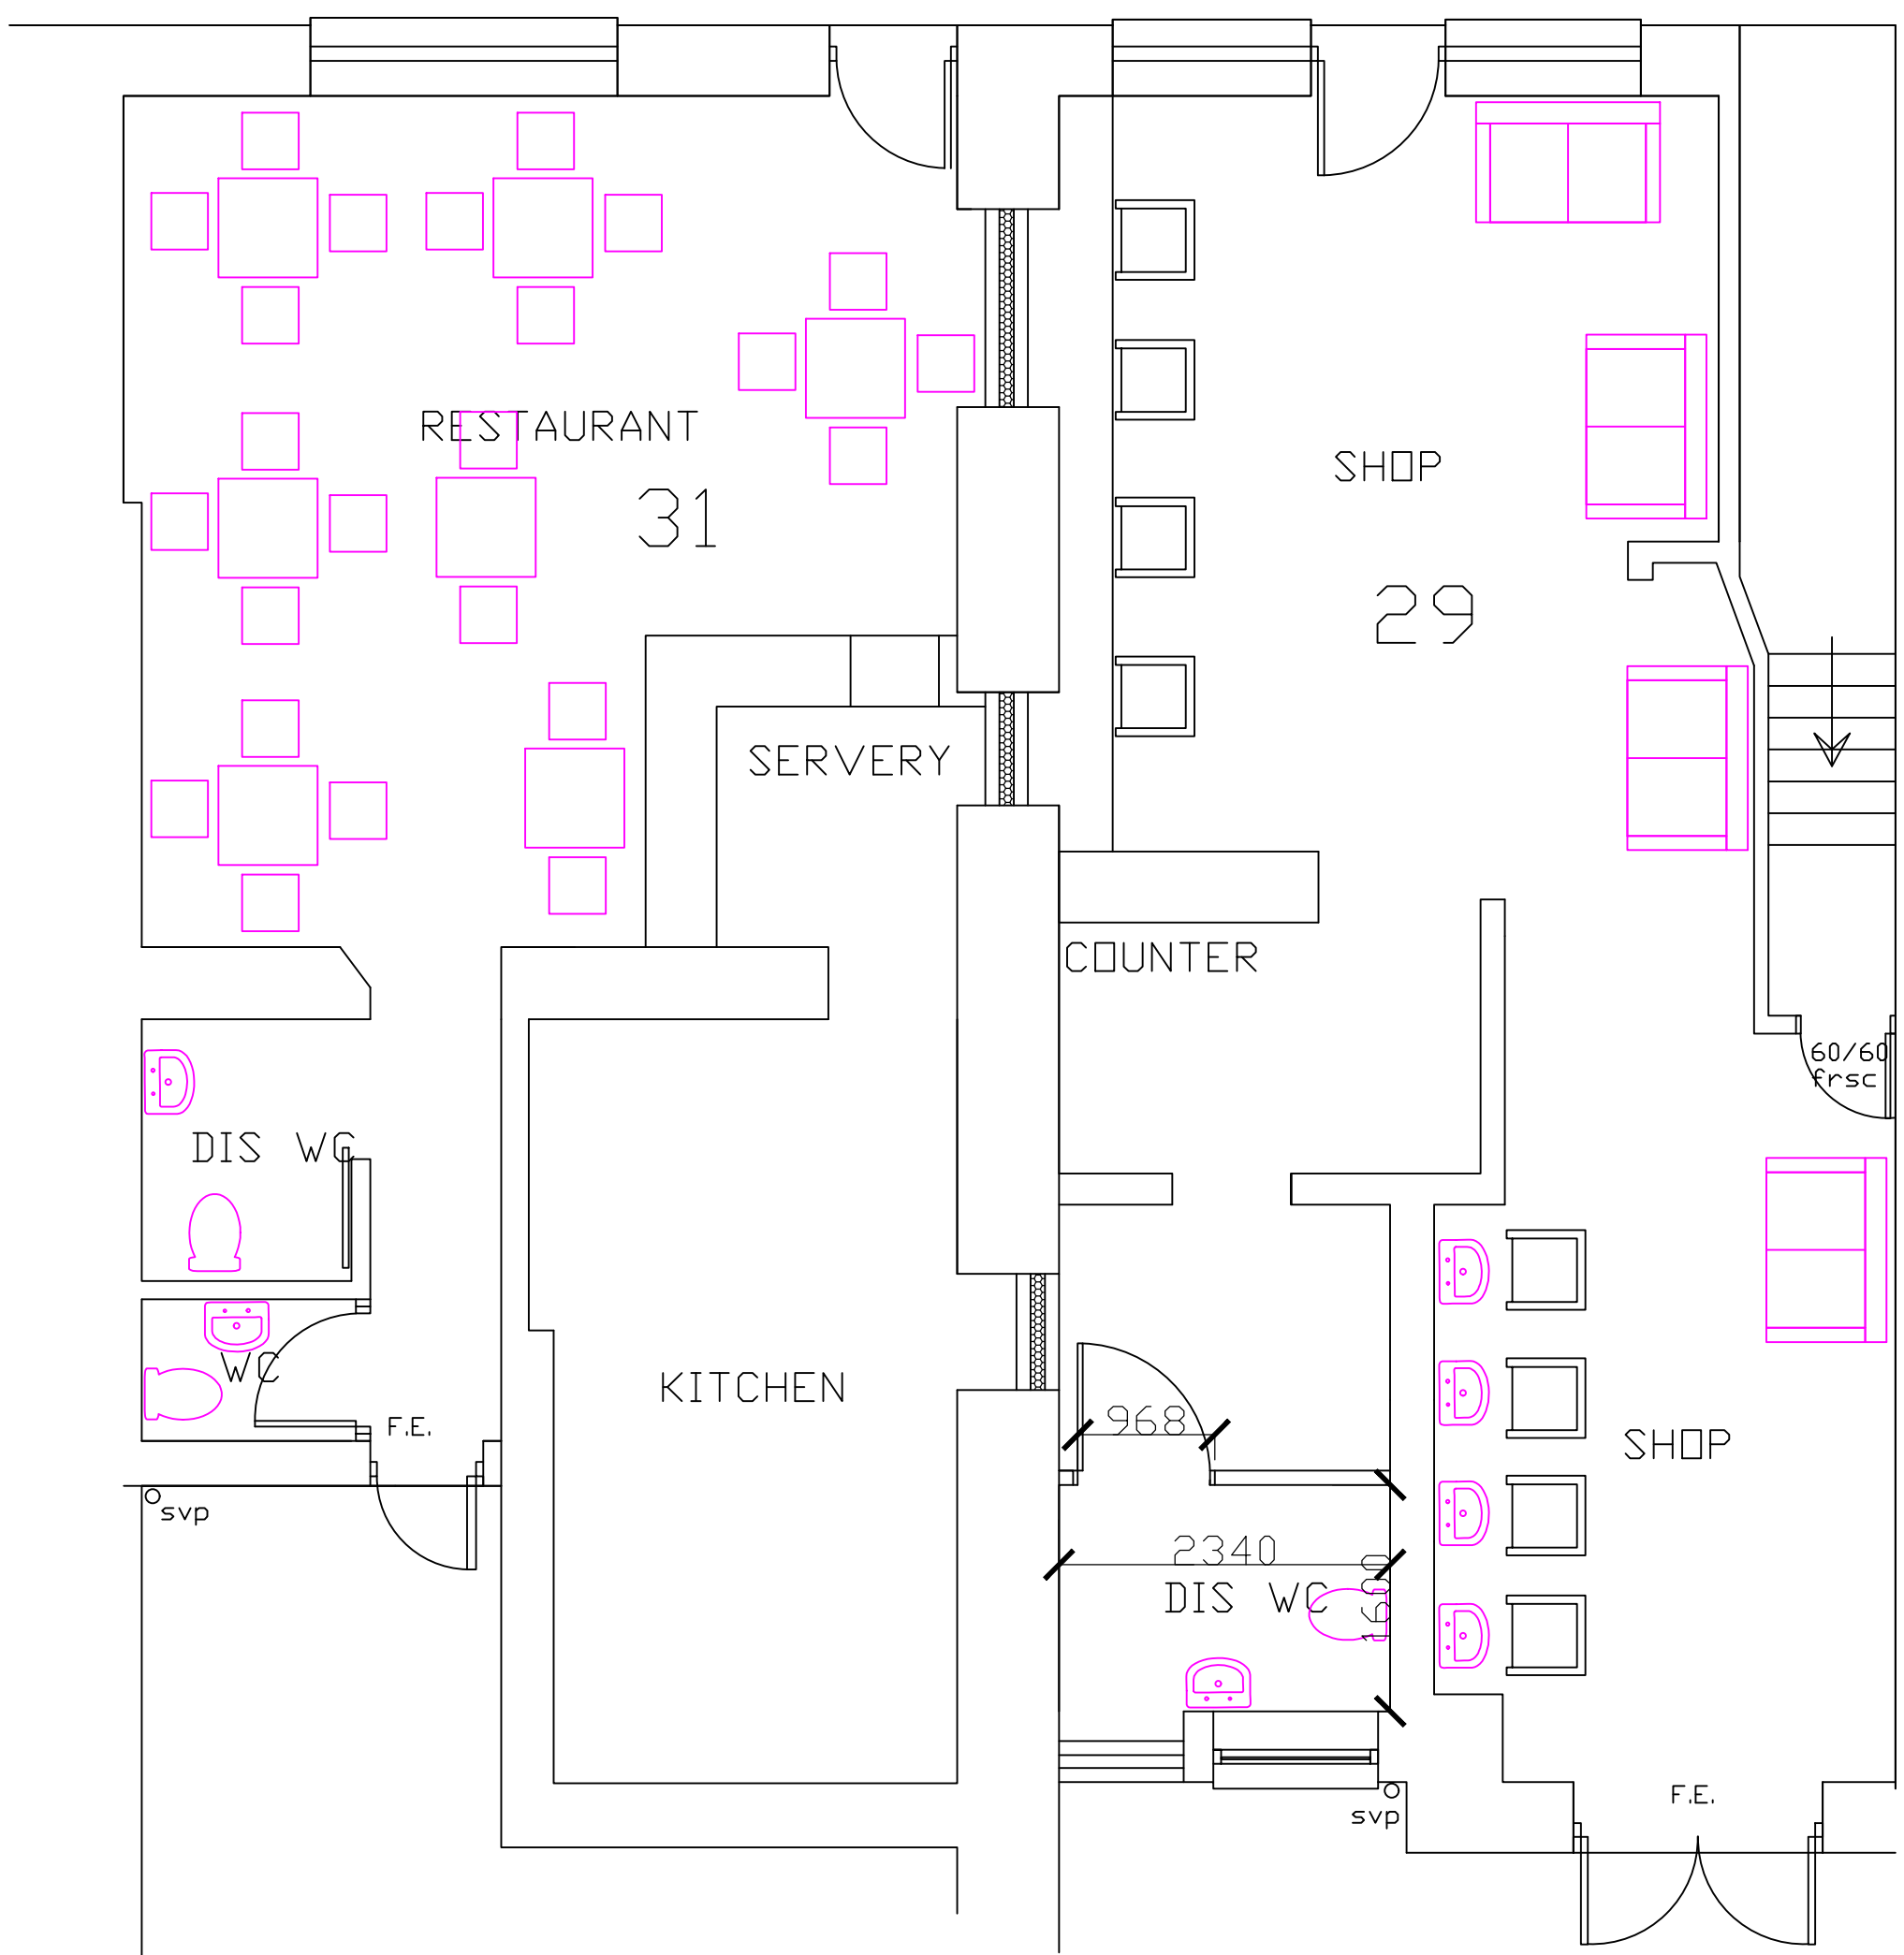

PROPOSED PLAN 29 & 31

General Notes

No.	Revision/Issue	Date
-----	----------------	------

Firm Name and Address

Project Name and Address
EXISTING & PROPOSED
OF PLANS
29 & 31 COMMERCIAL RD
TAIBACH PORT TALBOT

Project	Suk	Sheet
Date	21-11-23	B-01
Scale	1:50	