


NORTH

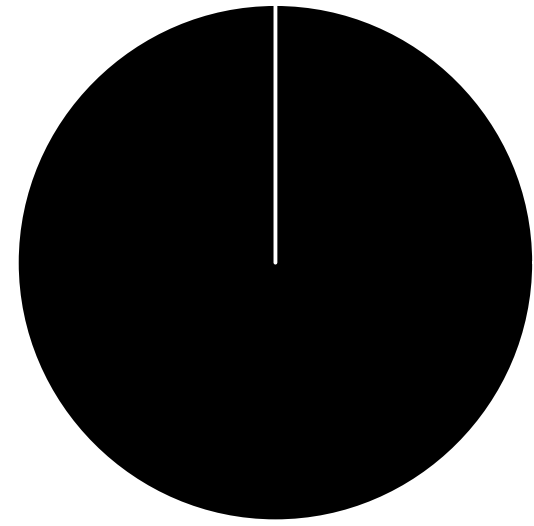

Property Access & Passing Opportunity

Property Access & Passing Opportunity

Property Access & Passing Opportunity

Proposed Access to New Dwelling

Proposed Access to Existing Dwelling

SITE LAYOUT IN CONTEXT
1:200

Gelliceibryn Widened to 4.5m
Across Site Frontage

Forward Visibility Available Between Application Site & Addoldy Road Junction

MIXTURE OF BUNGALOWS AND HOUSES

Addoldy Road

Gelliceibryn

54.1m

4.5m


 George and Co.

Proposed development at
1 Gelliceibryn, Glynneath,
Neath Port Talbot,
SA11 5ED

783.001		PLANS	
sketch	1:200@A1	Oct' 22	SG
1st Floor Woodfired Studios 62 High St Merthyr Tydfil, CF37 6DE 07830328652 hello@georgeandco.studio www.georgeandco.studio			
DO NOT SCALE THIS DRAWING		©George and Co.	



Proposed development at
1 Gelliceibryn, Glynneath,
Neath Port Talbot,
SA11 5ED

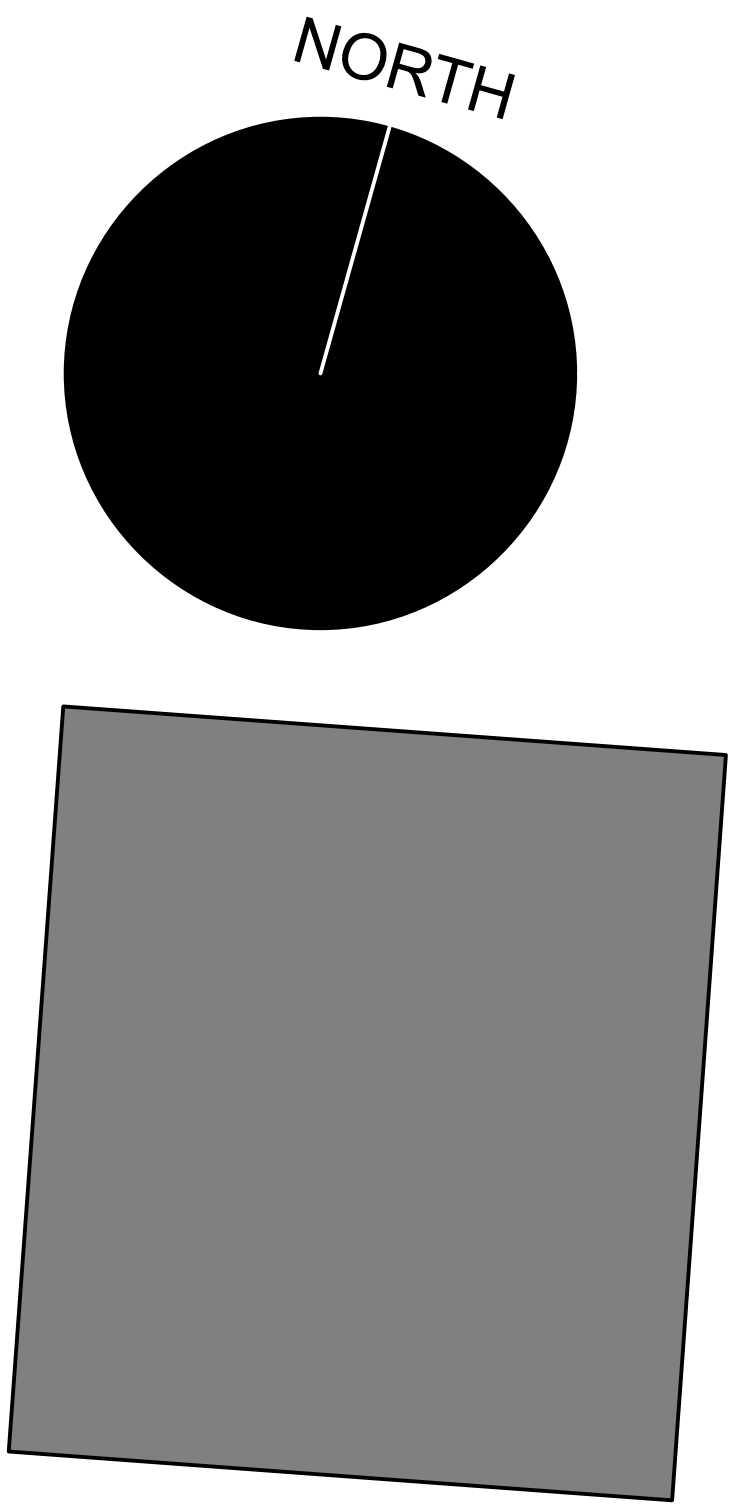

SITE LAYOUT + STREETSCENE
1:100



 George and Co.

Proposed development at
1 Gelliceibryn, Glynneath,
Neath Port Talbot,
SA11 5ED

783.002	PLANS		
sketch	1:100@A1	Oct' 22	SG
1st Floor Woodfired Studios 62 High St Merthyr Tydfil, CF37 0DE 07830328652 hello@georgeandco.studio www.georgeandco.studio			
DO NOT SCALE THIS DRAWING			©George and Co.