



Superseded

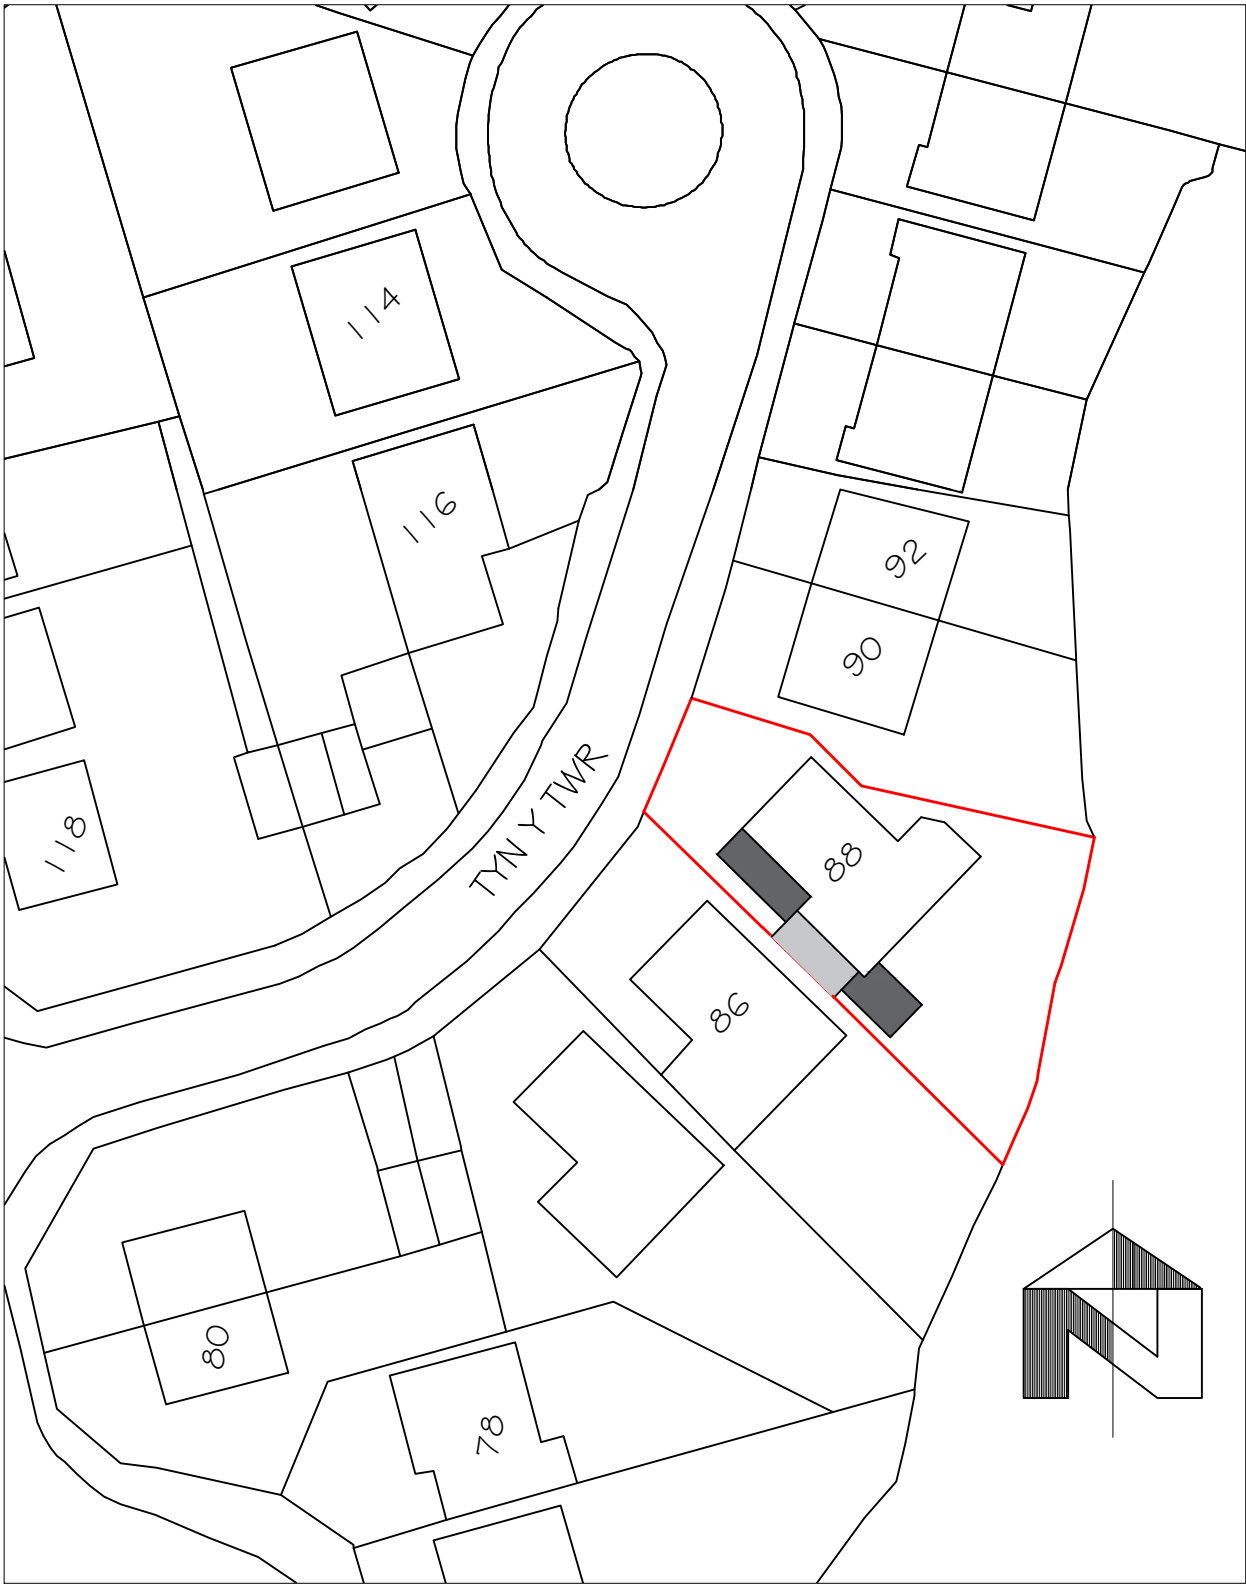

PROPOSED BLOCK PLAN 1:500

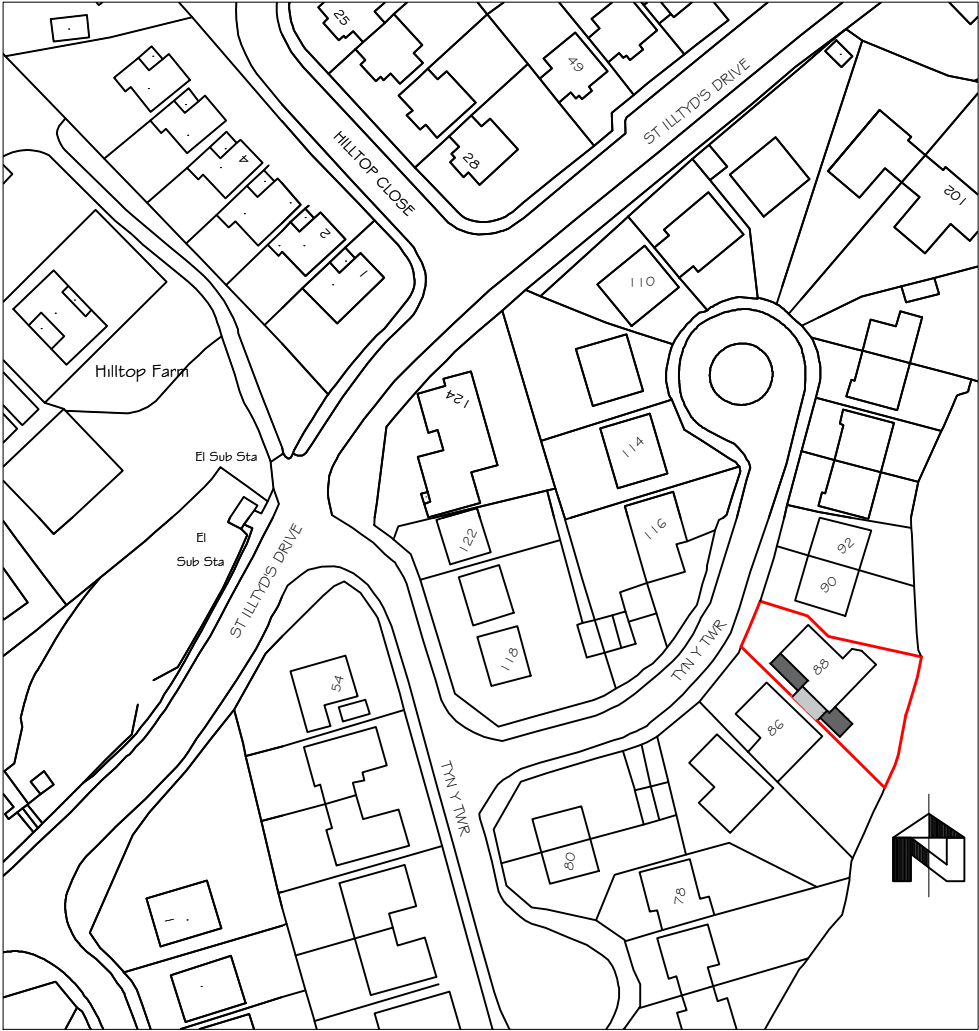

LOCATION PLAN 1:1250

PETER JONES
TALBOT DESIGN SERVICES
mobile: 07817538014
email: jonespeter177@gmail.com

project title
88 Tyn Y Twr
Baglan
Port Talbot

drawing title
PROPOSED
location and block plans

date Nov 2023 scale NOTED
drawing No 88TYT- 01.2