




122 BAYTON FERRY RD.
 LEATH, SA11 1AT 1/100 OCT 2023.

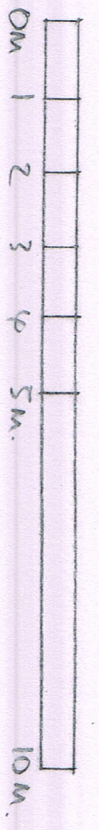

REV A. 26/11/2023 - BILLY BOXES APPROV.

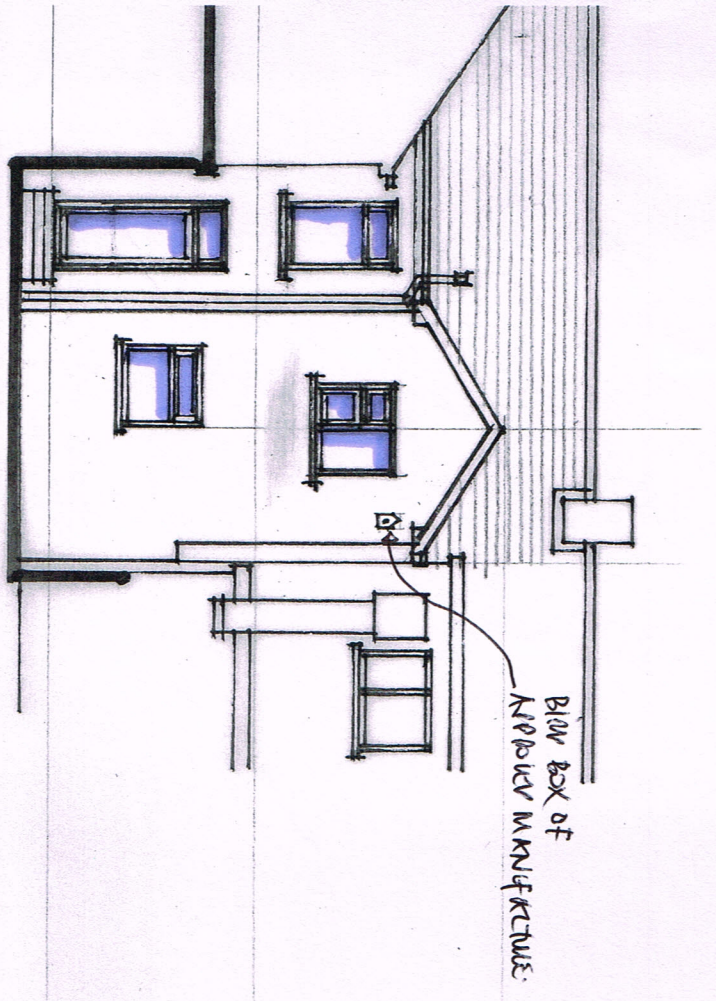

PROPOSED REAR ELEVATION

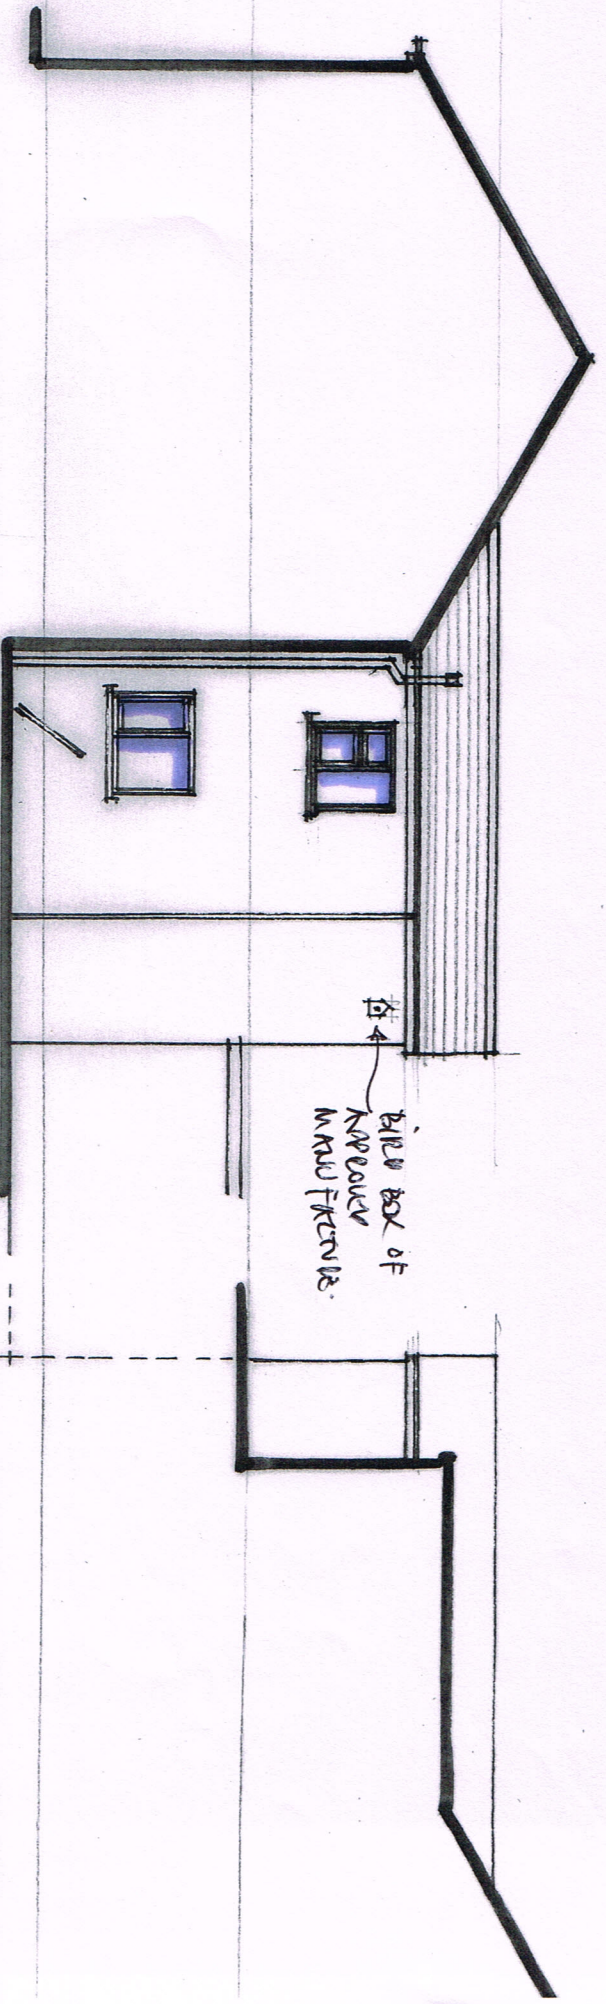

PROPOSED SIDE ELEVATION

PROPOSED SIDE ELEVATION (TO N 124)