



Superseded

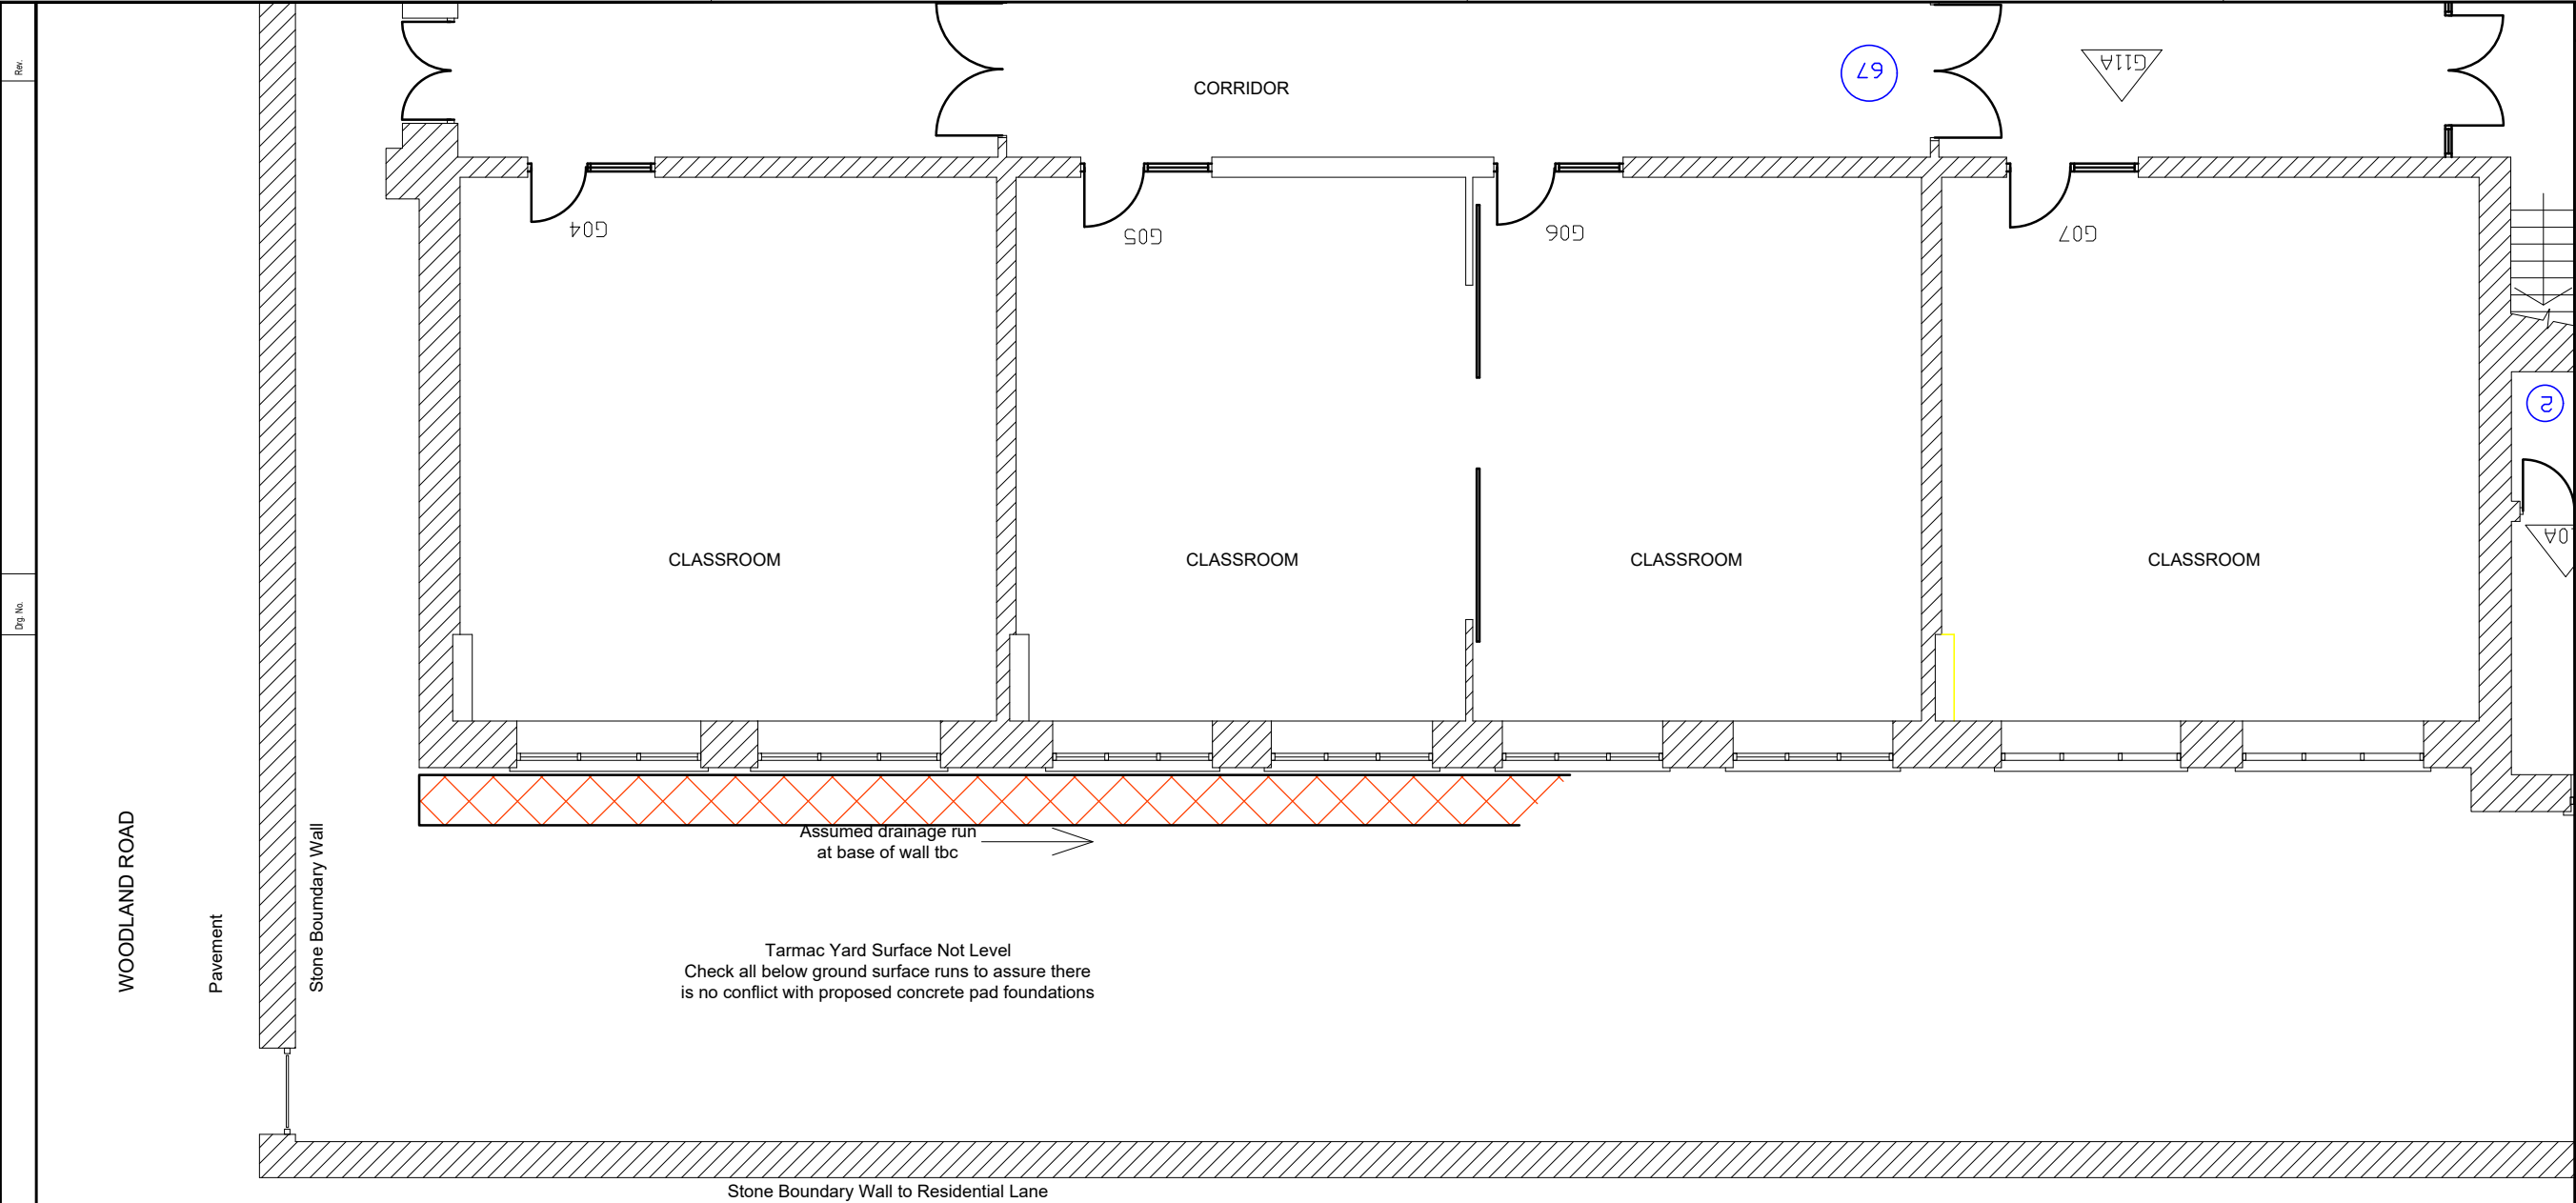

PLAN

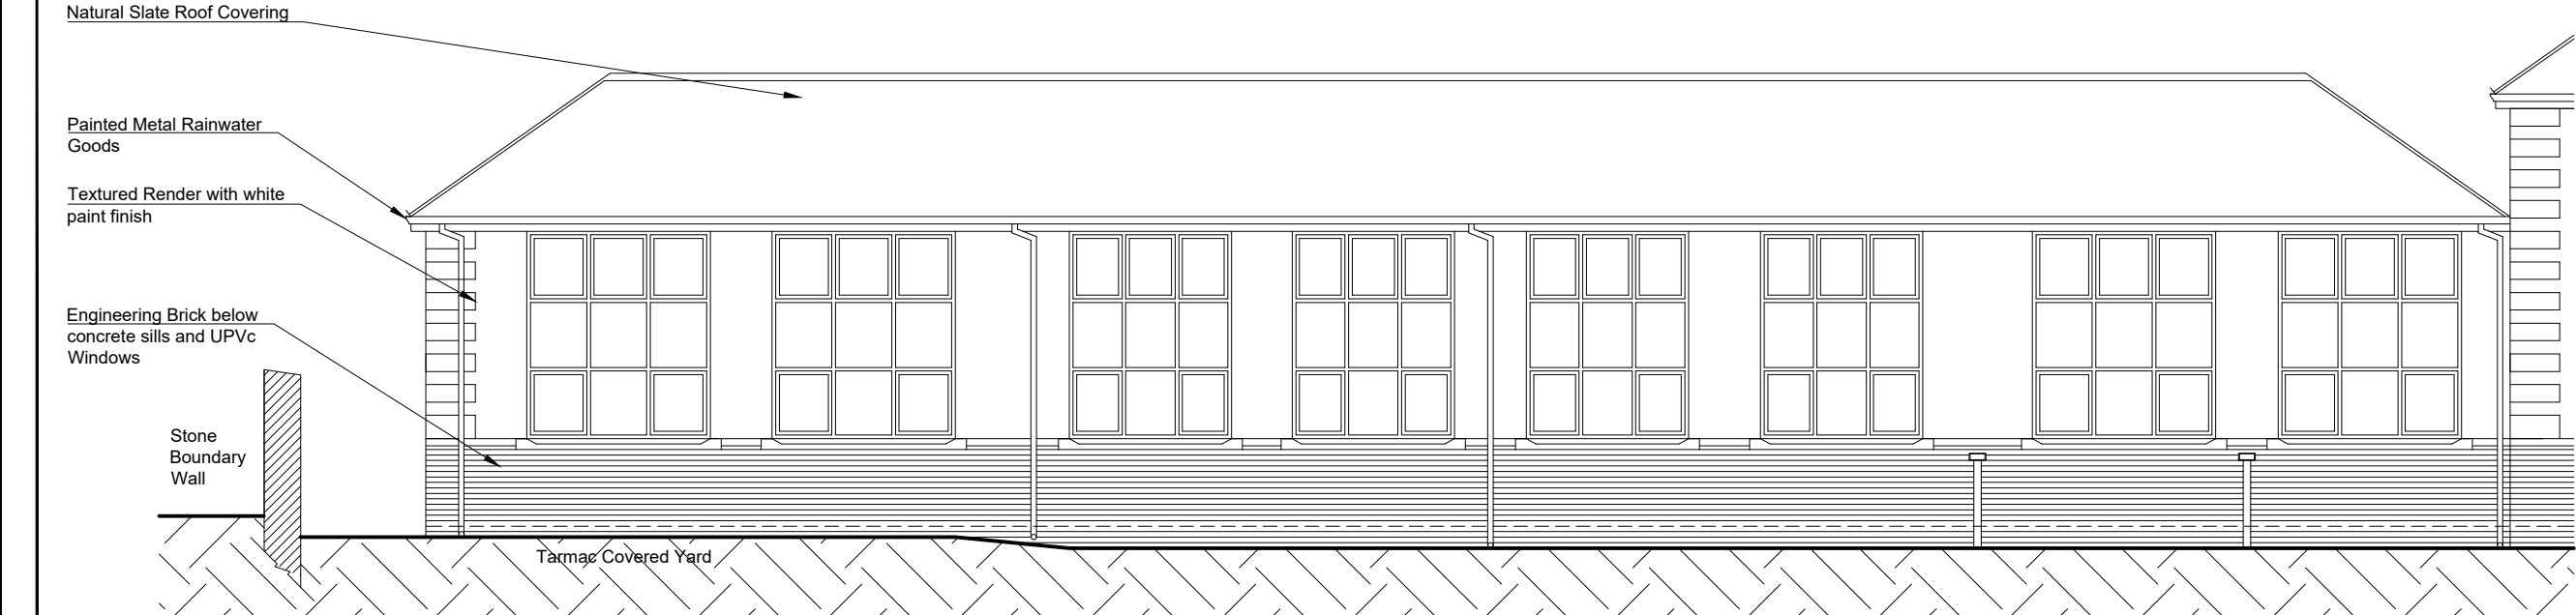

ELEVATION

NOTES

1. All dimensions in millimetres unless otherwise stated.

Rev	Details	Dr	Ch	Apr	Date



Neath Port Talbot
Castell-nedd Port Talbot
County Borough Council Cyngor Bwrdeistref Sirol
Making a difference Gwahaniaeth er gwell

PROPERTY & REGENERATION
Nicola Pearce BSc(Hons) DipTP MRTPI
DIRECTOR OF ENVIRONMENT AND REGENERATION
THE QUAYS, BRUNEL WAY
BAGLAN ENERGY PARK SA11 2GG
www.npt.gov.uk

Project
Proposed Canopy at
Ysgol Castell Nedd
SA11 3AL

Drawing Title
Existing
PLAN and ELEVATION
Application for Planning Permission

File No.	Property Ref. No.
Drawn TJE	Checked
Date Sep 2021	Date
Scales 1:50 @ A1, 1:100 @ A3	
Drawing No. A1233-02	Rev.