
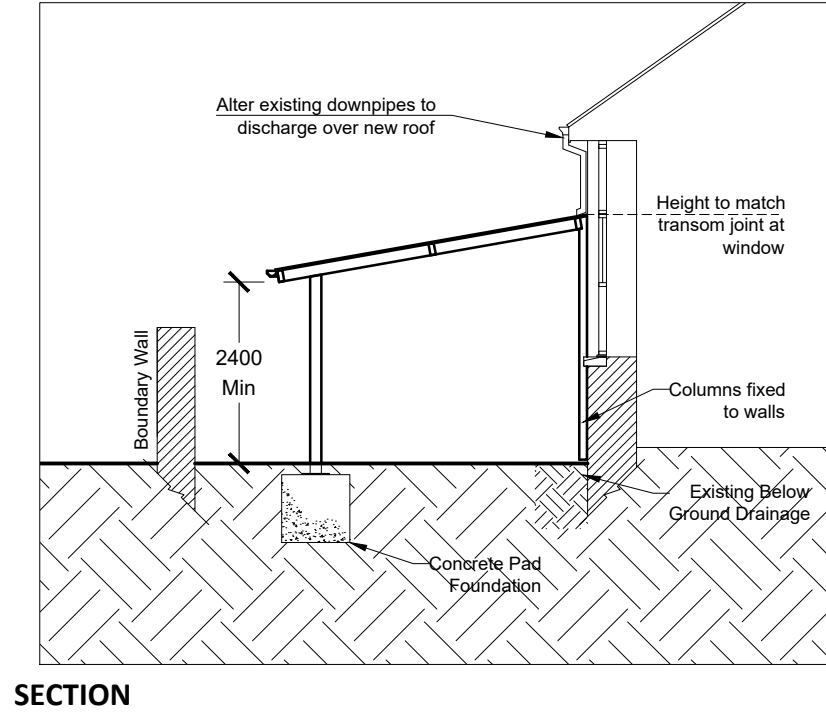
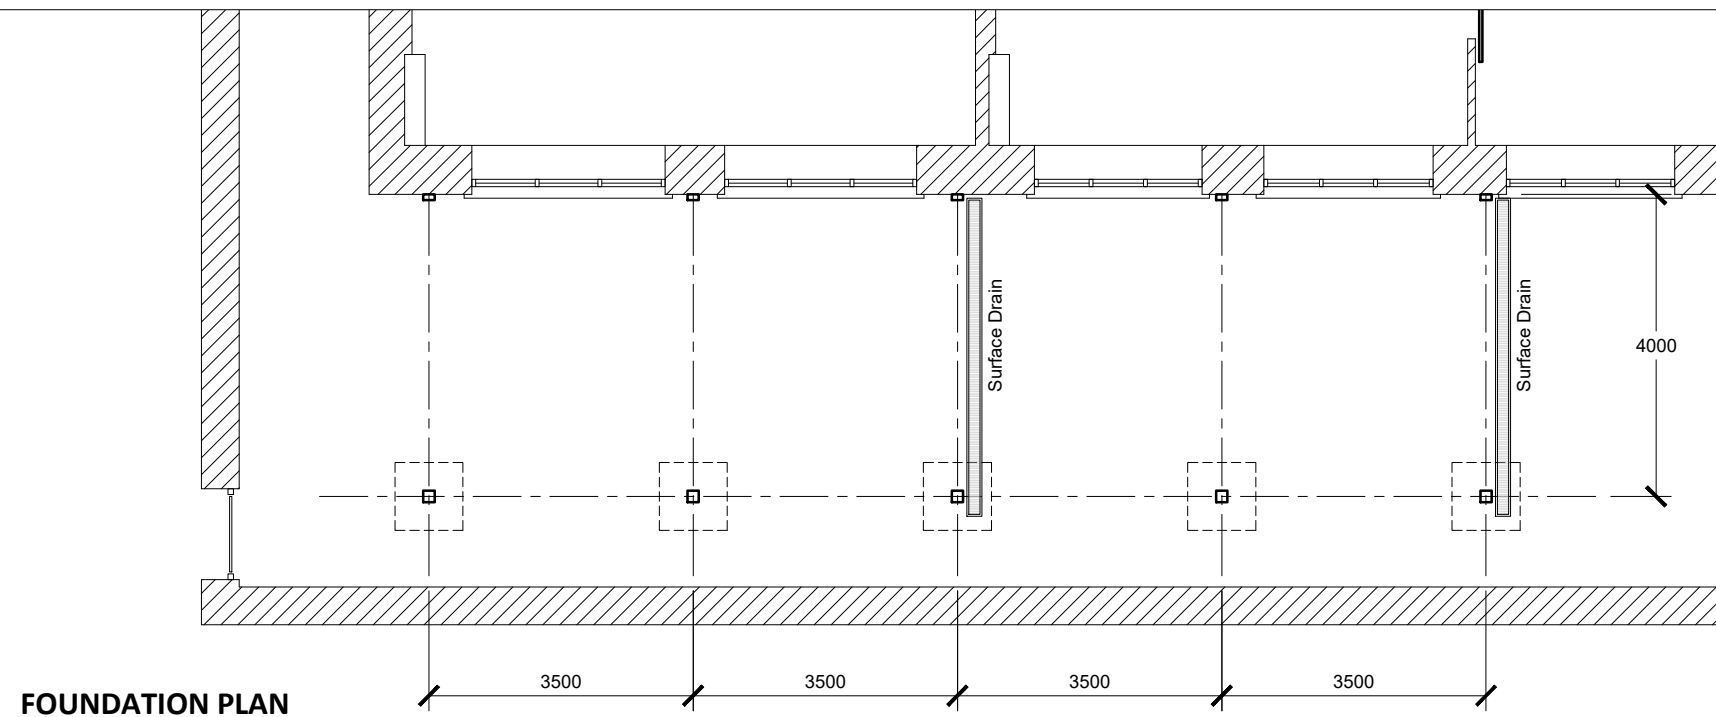
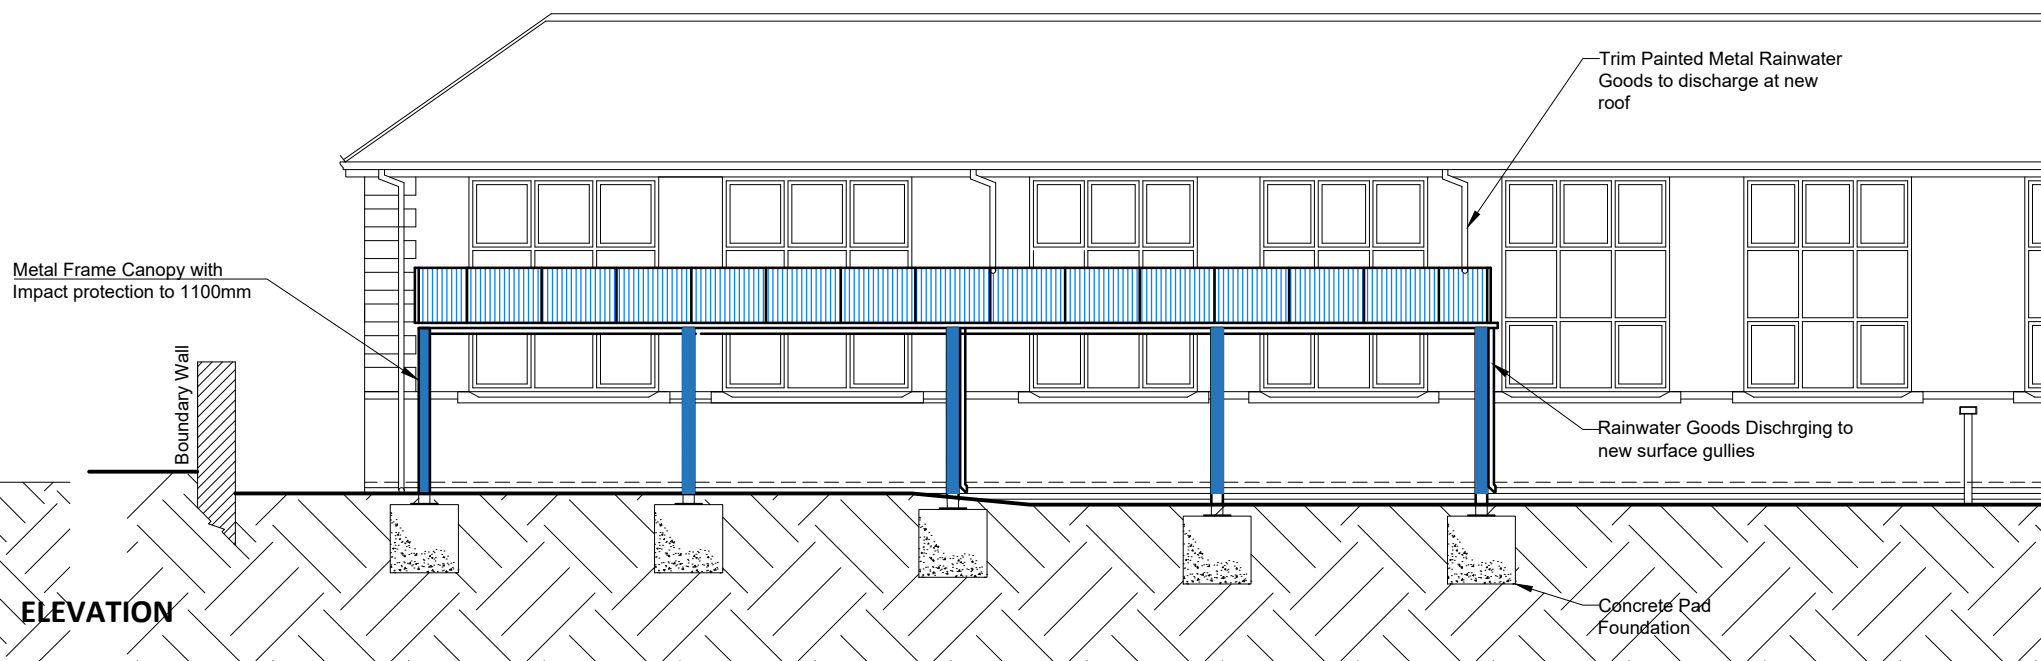


Superseded

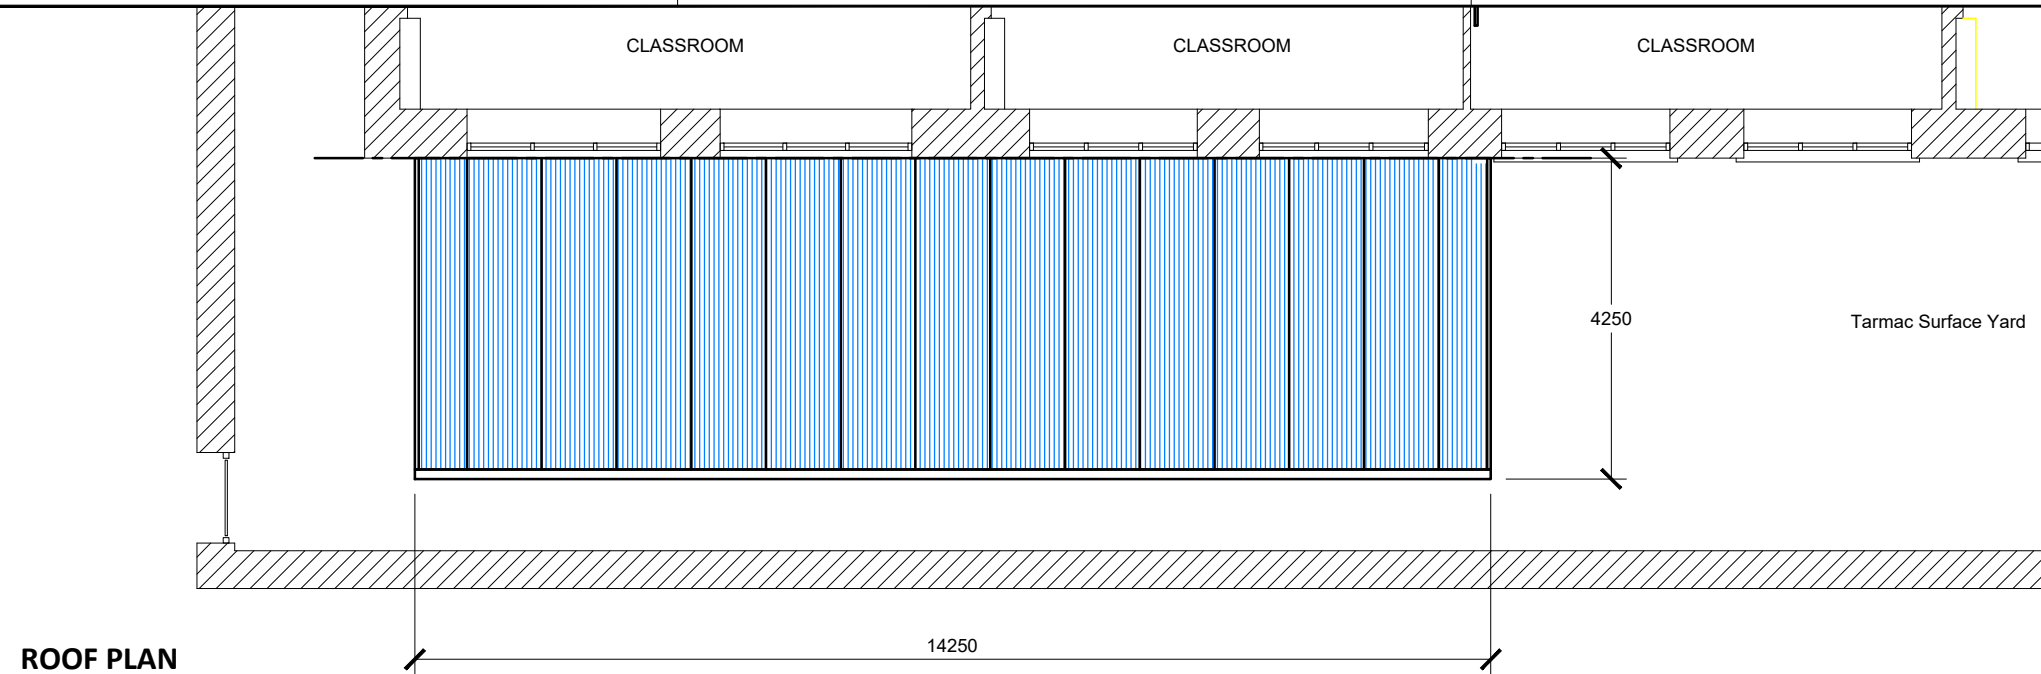

Rainwater
Continuous metal gutters, downpipes with connections to new
Drainage Channels. Detail design to include appropriate flow
rates for run off from the existing roof. Colour to be agreed.

NOTES					
1. All dimensions in millimetres unless otherwise stated.					
 Neath Port Talbot Castell-nedd Port Talbot County Borough Council Cyngor Bwrdeistref Sirol <i>Making a difference Gwahaniaeth er gwell</i>					
PROPERTY & REGENERATION Nicola Pearce BSc(Hons) DipTP MRTPI DIRECTOR OF ENVIRONMENT AND REGENERATION THE QUAYS, BRUNEL WAY BAGLAN ENERGY PARK SA11 2GG www.npt.gov.uk					
Project Proposed Canopy at Ysgol Castell Nedd SA11 3AL					
Drawing Title Proposed PLANS and ELEVATIONS Application for Planning Permission					
File No.		Property Ref. No.			
Drawn	TJE	Checked		Approved	
Date	Sep 2021	Date		Date	
Scales		1:50 @ A1, 1:100 @ A3			
Drawing No.					Rev.
A1233-03					