
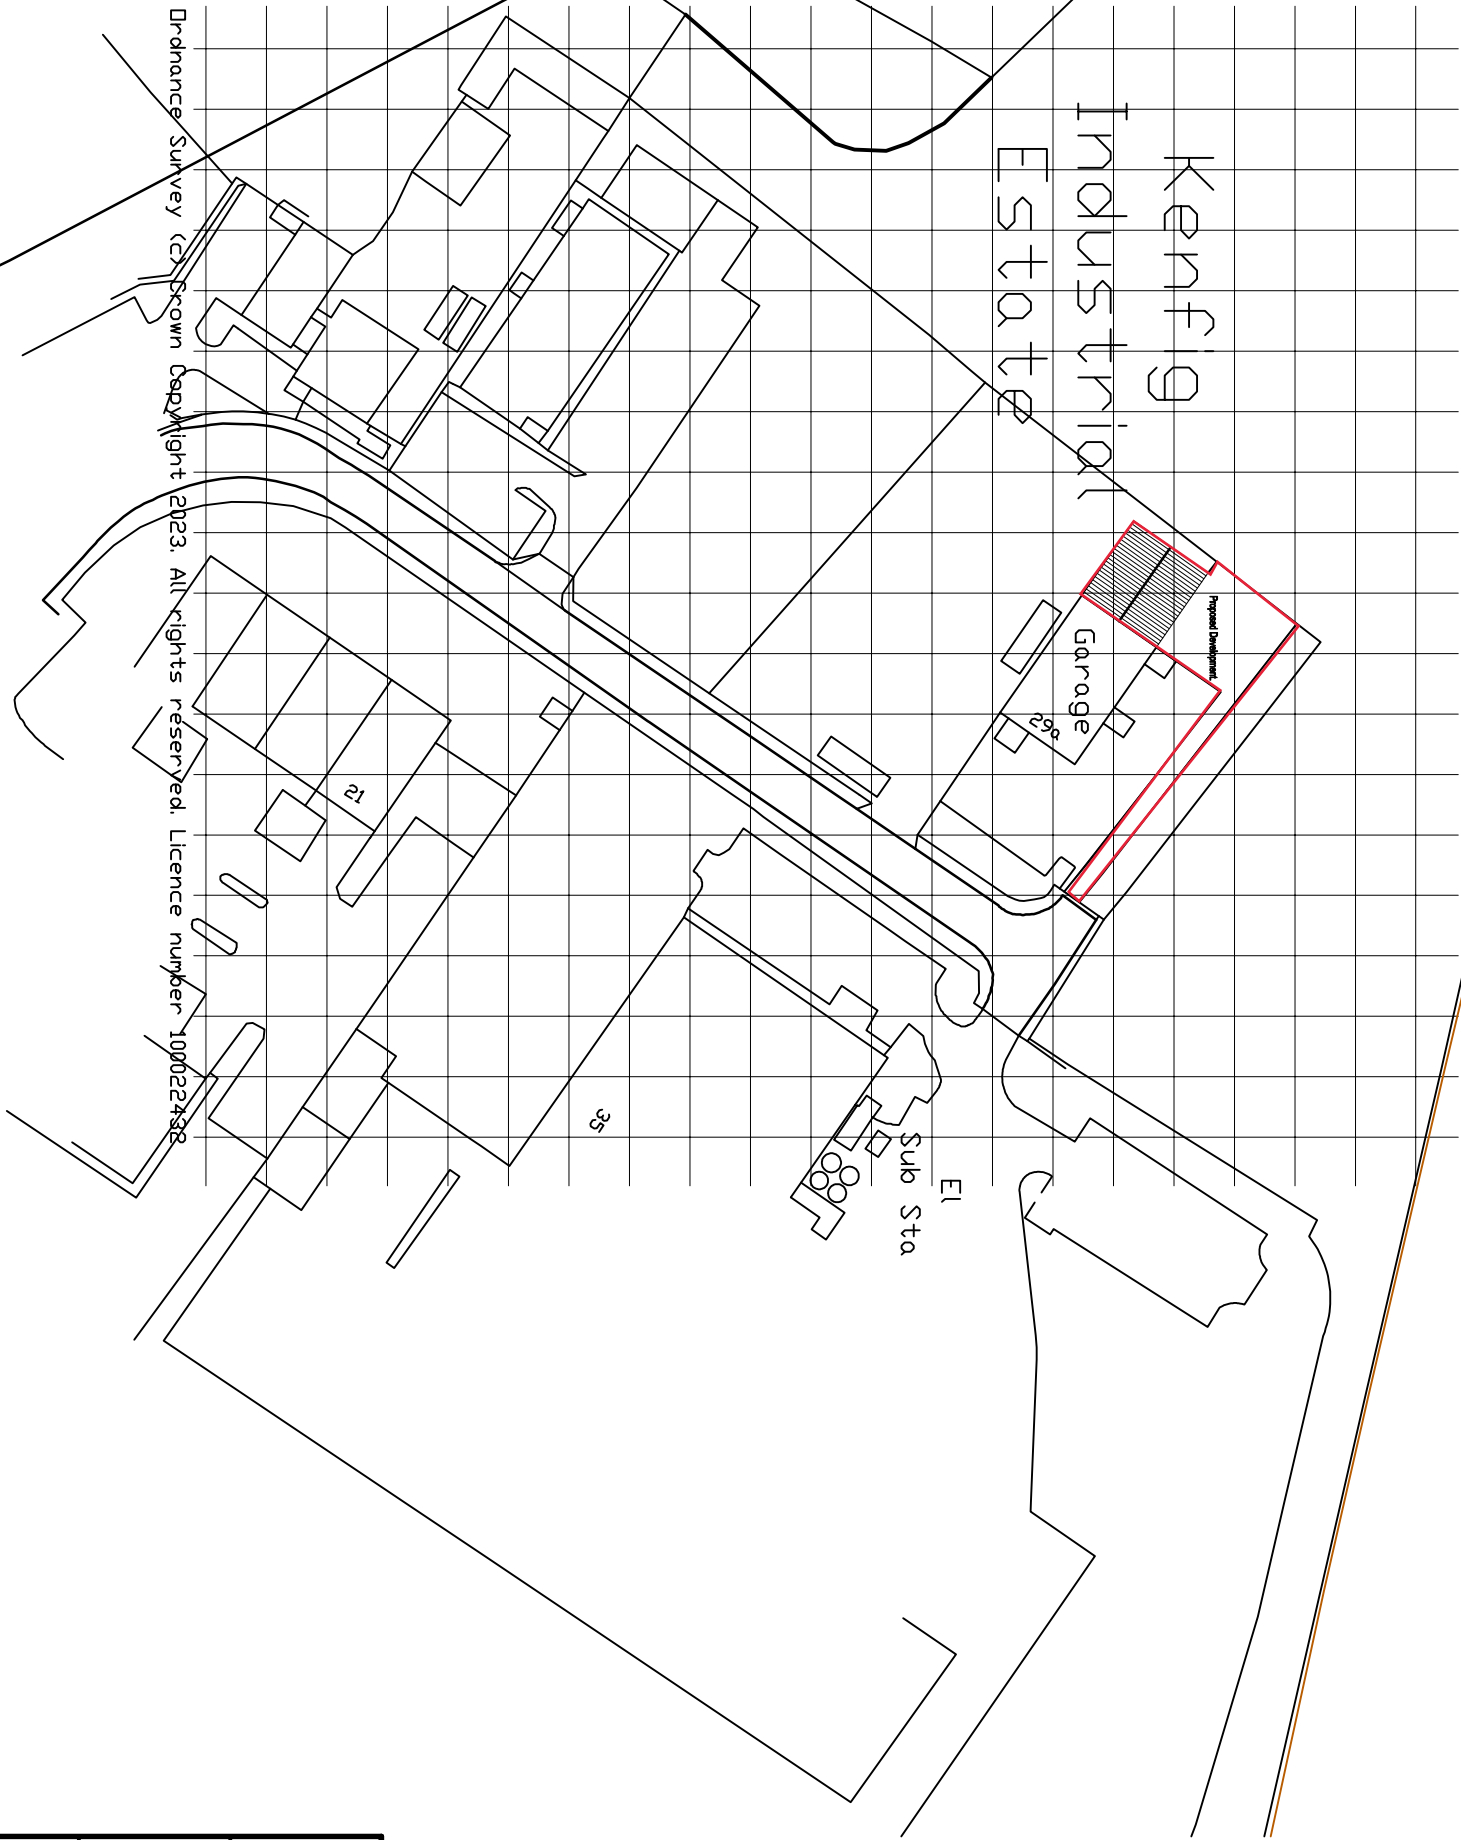


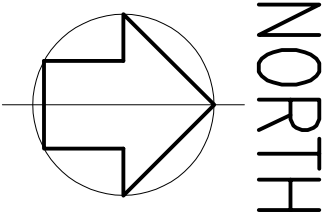

CLIENT		
A & S MOT CENTRE		
job title	PROPOSED REAR EXTENSION TO PORTAL BUILDING UNIT 29A, KENFIG INDUSTRIAL ESTATE, MARGAM. PORT TALBOT SA13 2PE.	
drawing title	LOCATION/BLOCK PLAN.	
job No:	drawing No:	scales:
23.73	01	1:1250 @A3