


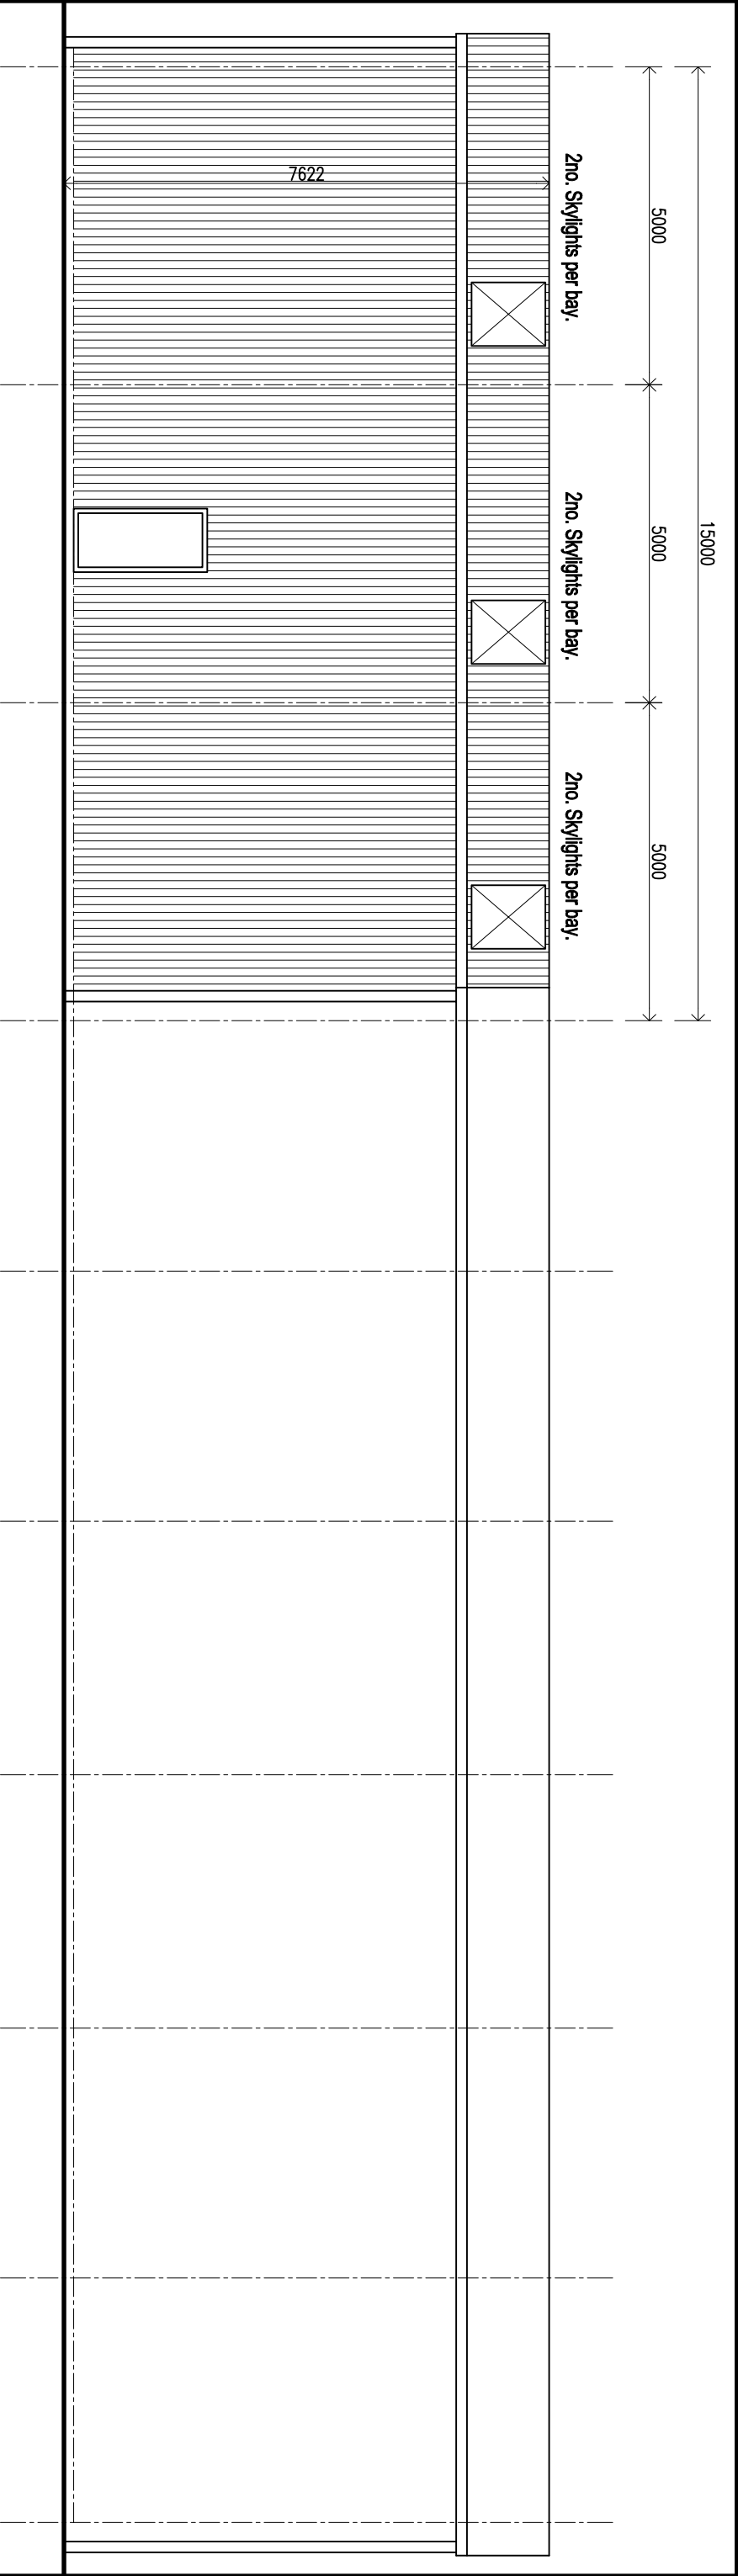

PROPOSED SIDE ELEVATION.
(1:100)

CLIENT		
A & S MOT CENTRE		
job title	PROPOSED REAR EXTENSION TO PORTAL BUILDING UNIT 29A, KENFIG INDUSTRIAL ESTATE, MARGAM. PORT TALBOT SA13 2PE.	
drawing title	PROPOSED ELEVATIONS. (SHEET 02 OF 02)	
job No:	drawing No:	scales:
23.73	07	1:100 @A3