
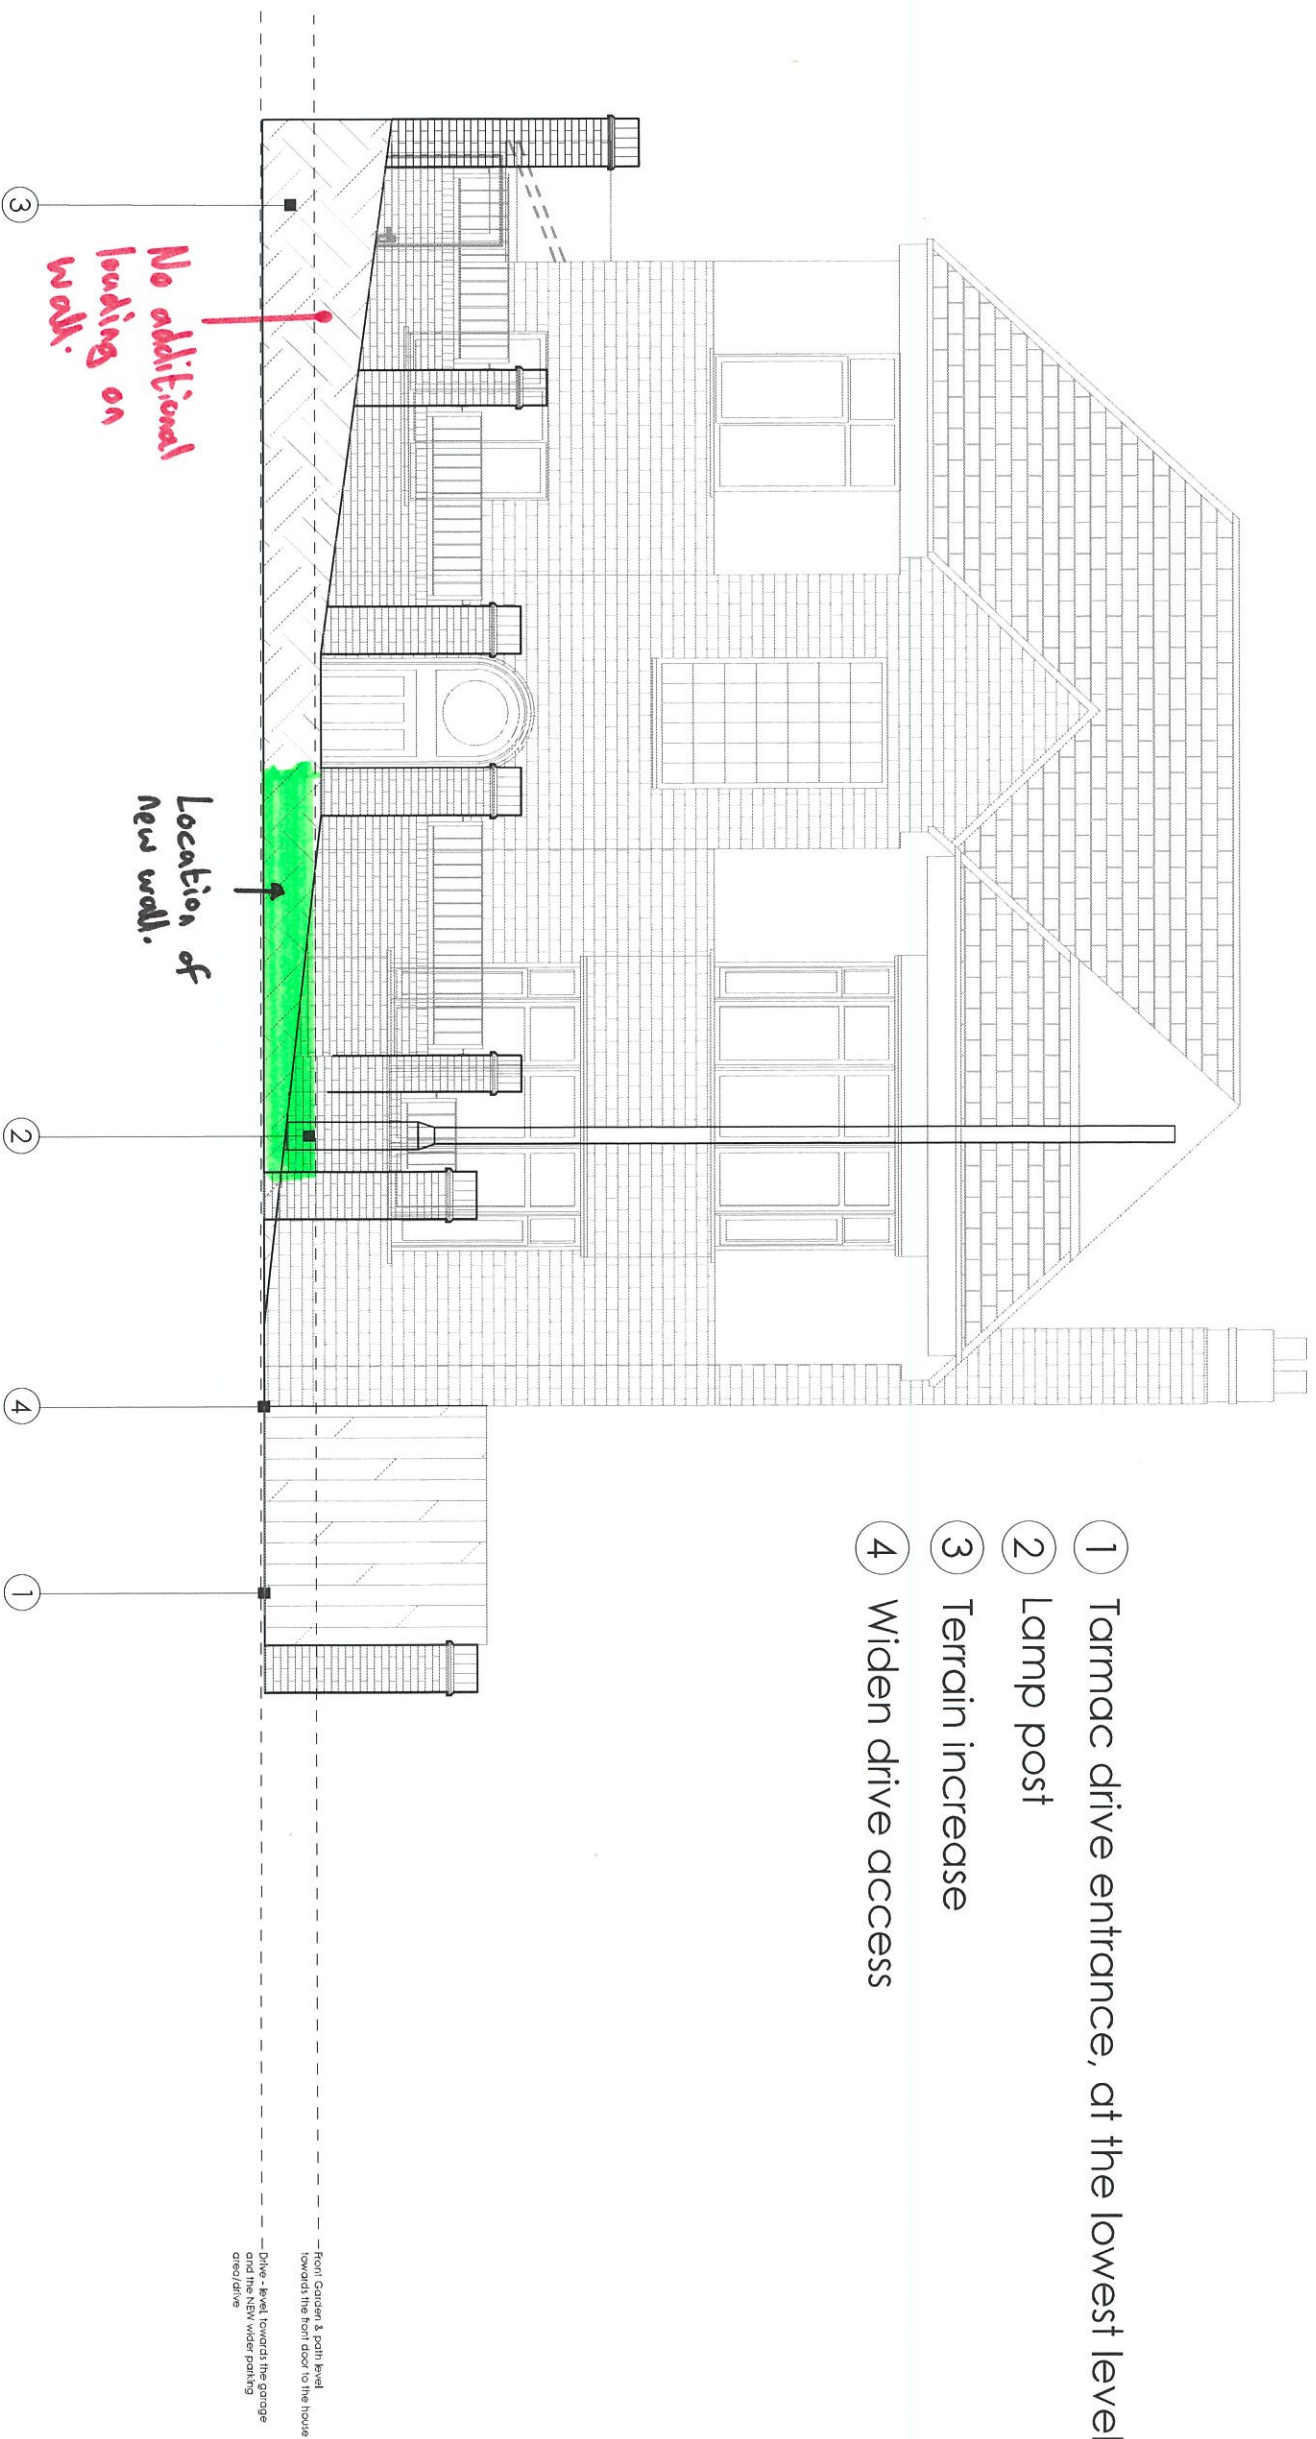


N2599 - ska

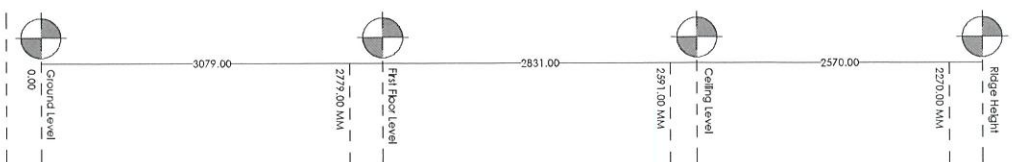

PP300 Proposed North-West Boundary wall
1:100 @ A1