


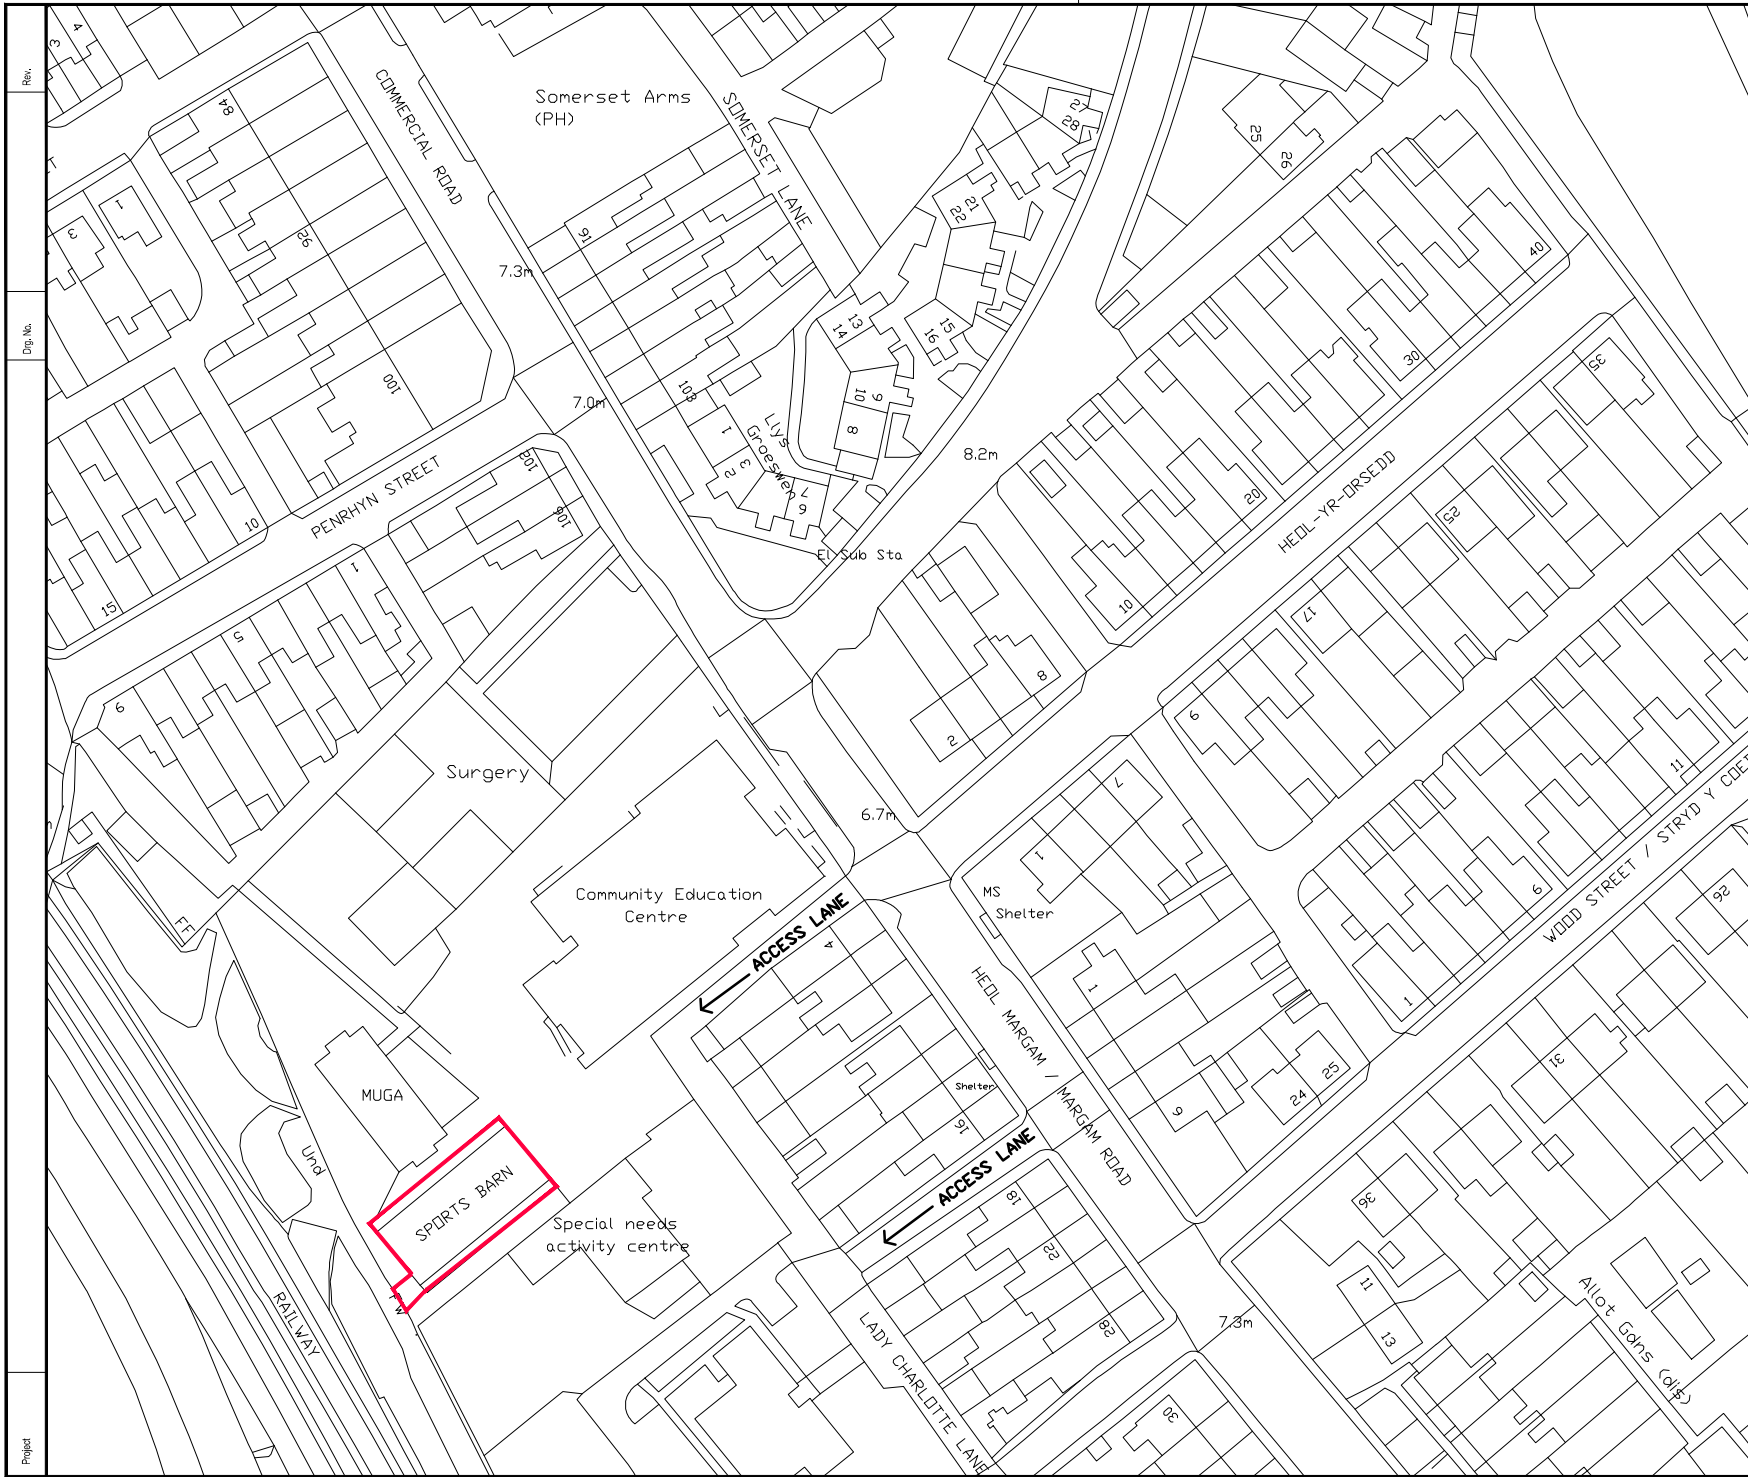

NOTES

1. All dimensions in millimetres unless otherwise stated.

Rev	Details	Dr	Ch	Apr	Date
-----	---------	----	----	-----	------



Neath Port Talbot
Castell-nedd Port Talbot
County Borough Council Cyngor Bwrdeistref Sirol
Making a difference Gwahaniaeth er gwell

PROPERTY & REGENERATION
Nicola Pearce BSc(Hons) DipTP MRTPI
DIRECTOR OF ENVIRONMENT AND REGENERATION
THE QUAYS, BRUNEL WAY
BAGLAN ENERGY PARK SA11 2GG
www.npt.gov.uk

Project
DEMOLITION OF TAIBACH SPORTS BARN

Drawing Title
LOCATION PLAN
GRID REF. E 277566 N 188513

File No.	Property Ref. No.
Drawn J. Hughes	Checked Approved
Date	Date Date
Scales 1:1250	
Drawing No.	Rev.