



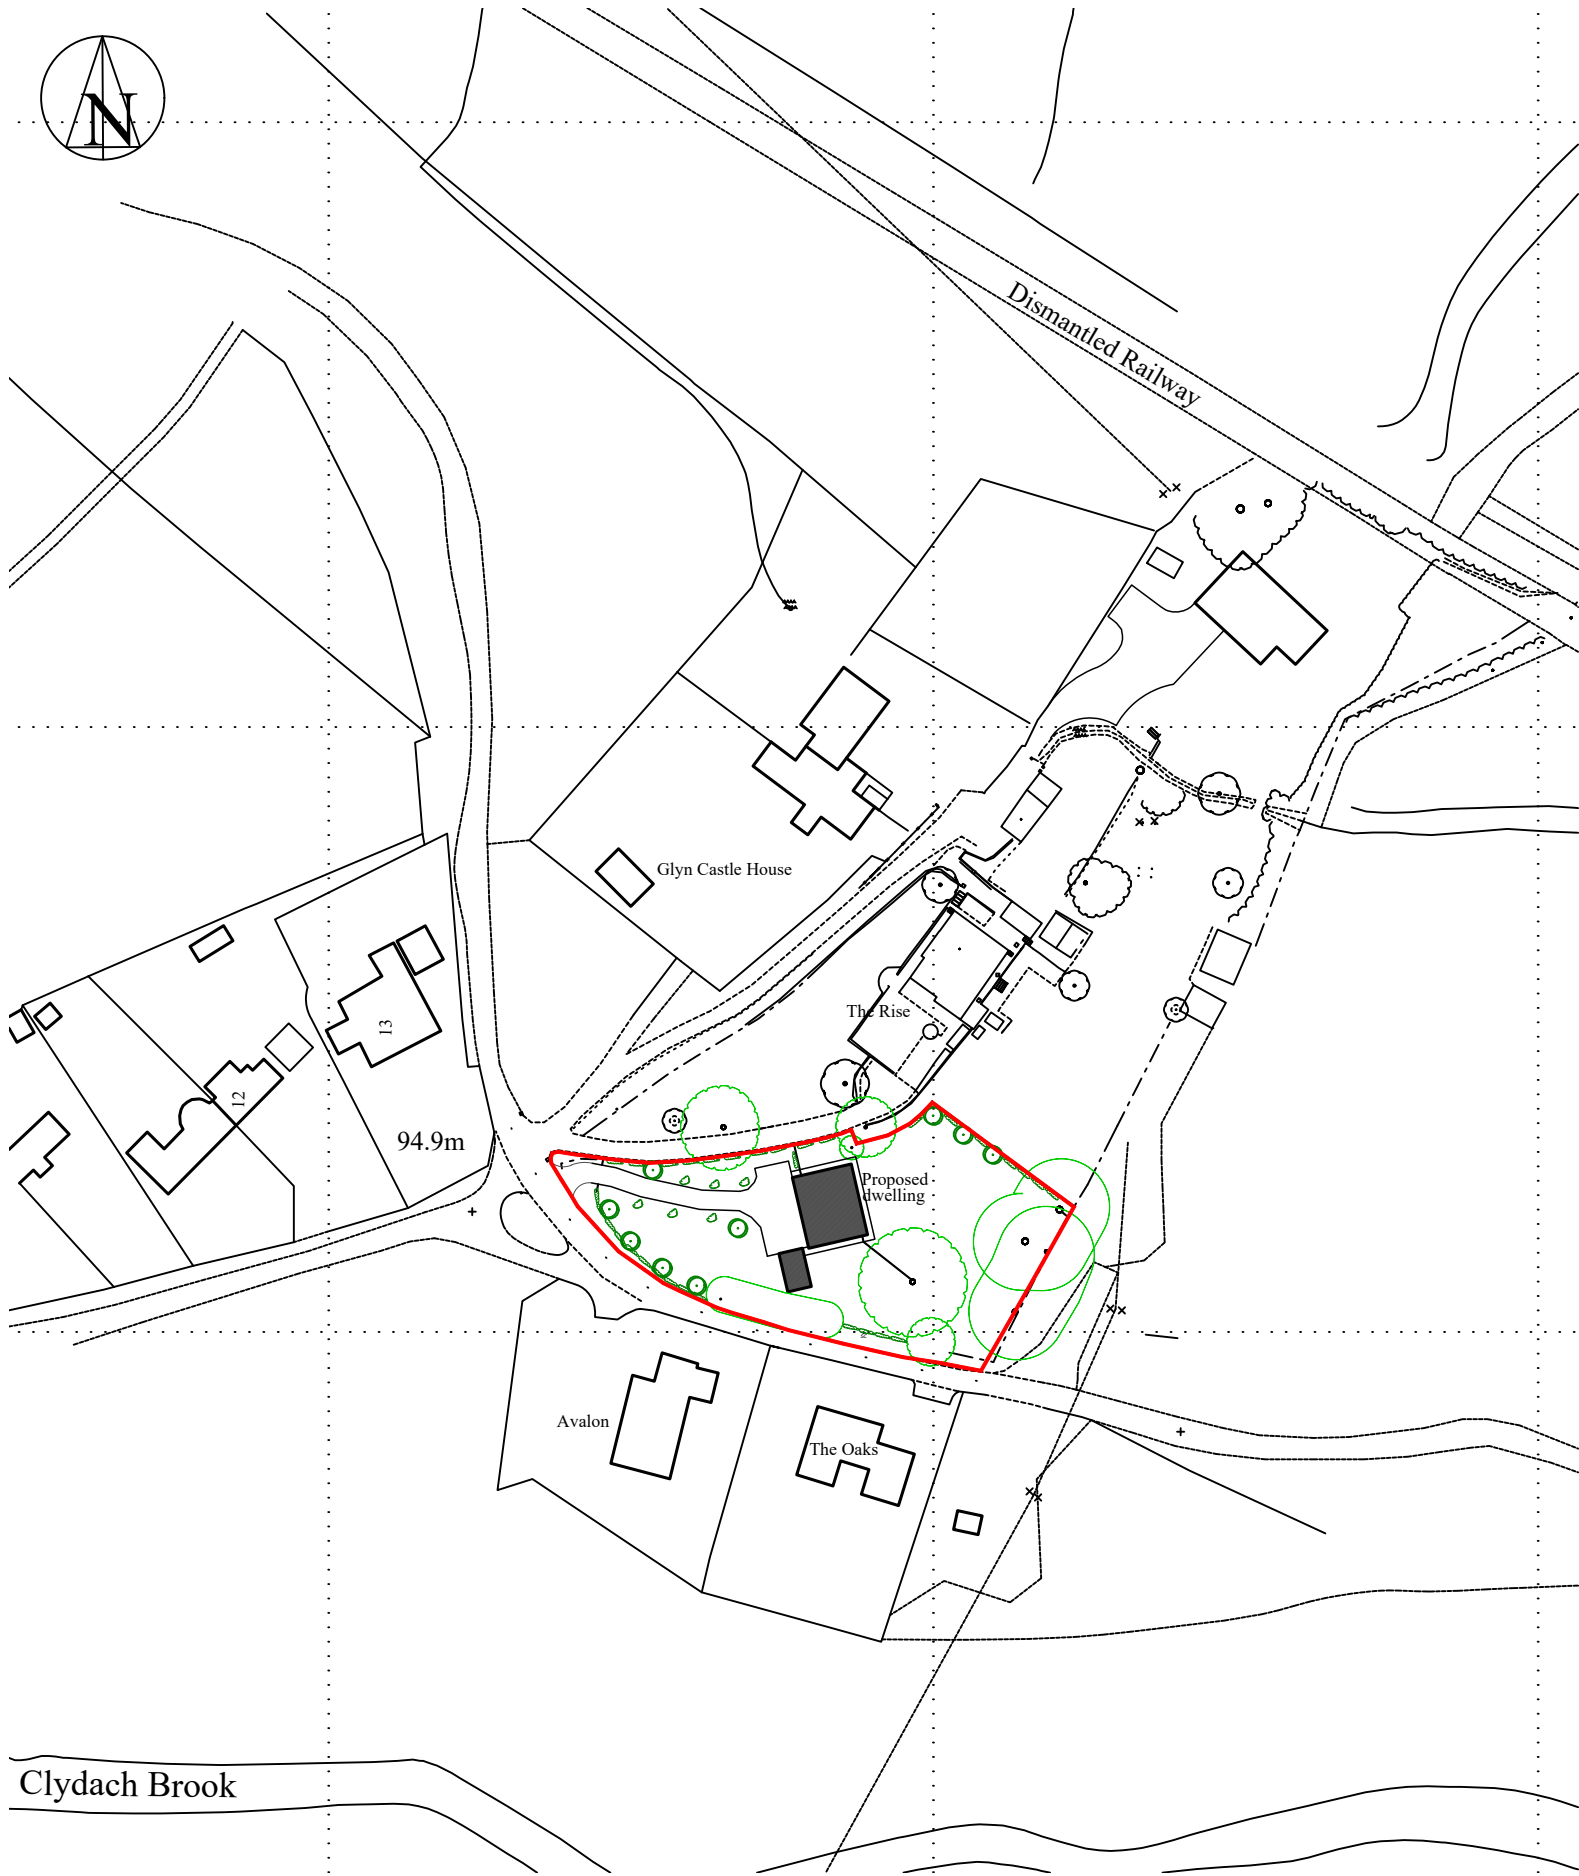

1:1250 Site location plan

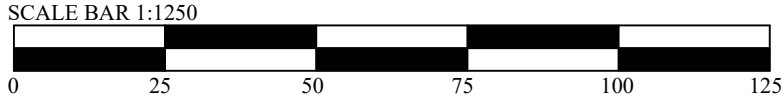

- Note:-**
- This drawing is intended for the purposes indicated only.
 - All dimensions are approximate and should be checked on site, with discrepancies reported.



Site identification plan

Client:- Mr Stephen Owen		Job Title :- Proposed dwelling on land south of "The Rise", Glyn castle, Resolven, Neath. SA11 4NW (E283702, N202635)		Dwg Title:- Proposed site location plan	
Scale:- 1:1250	Date :- September 2023	Stage :- Outline Planning	Dwg No.:- P11	Rev.:- B	A3