


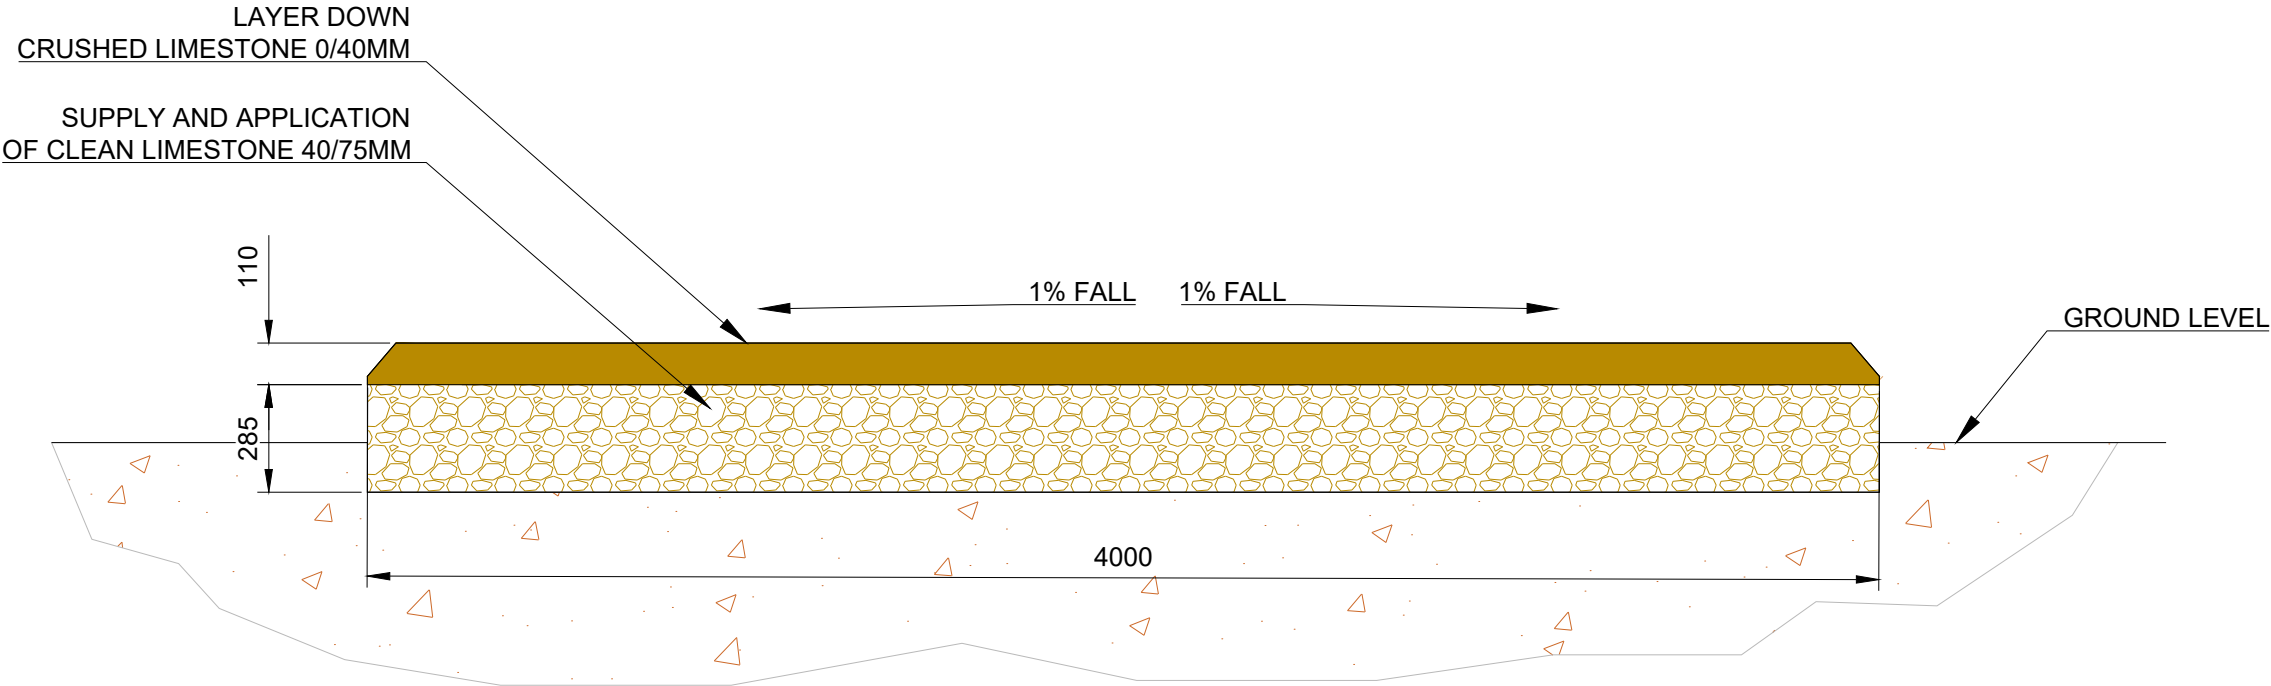

- Notes:
1. All dimensions to be confirmed on site prior to installation.
 2. All dimensions are indicative only and in mm unless otherwise specified.

Revisions:

Rev	Date	Comments	Drawn

Project: Rhigos Road Solar Farm
Location: Land at Rhigos Road, Rhondda Cynon Taff, Wales, United Kingdom
Title: Access Track Section Details

Drawn: DETRA / SO Checked: AF
Scale: 1:20@A3 Date: 12/07/23
Drawing No: RNR1008-230 Rev: --



The Surrey Technology Centre - The Surrey Research Park
Guildford, Surrey GU2 7YG
Email: info@regener8power.com
regener8power.com

Do not scale from this drawing. Site verify all dimensions prior to construction. Report all discrepancies to the drawing originator immediately. This drawing is to be read in conjunction with all relevant documents and drawings.