




Site Plan - Scale - 1:500 - Printed At A2

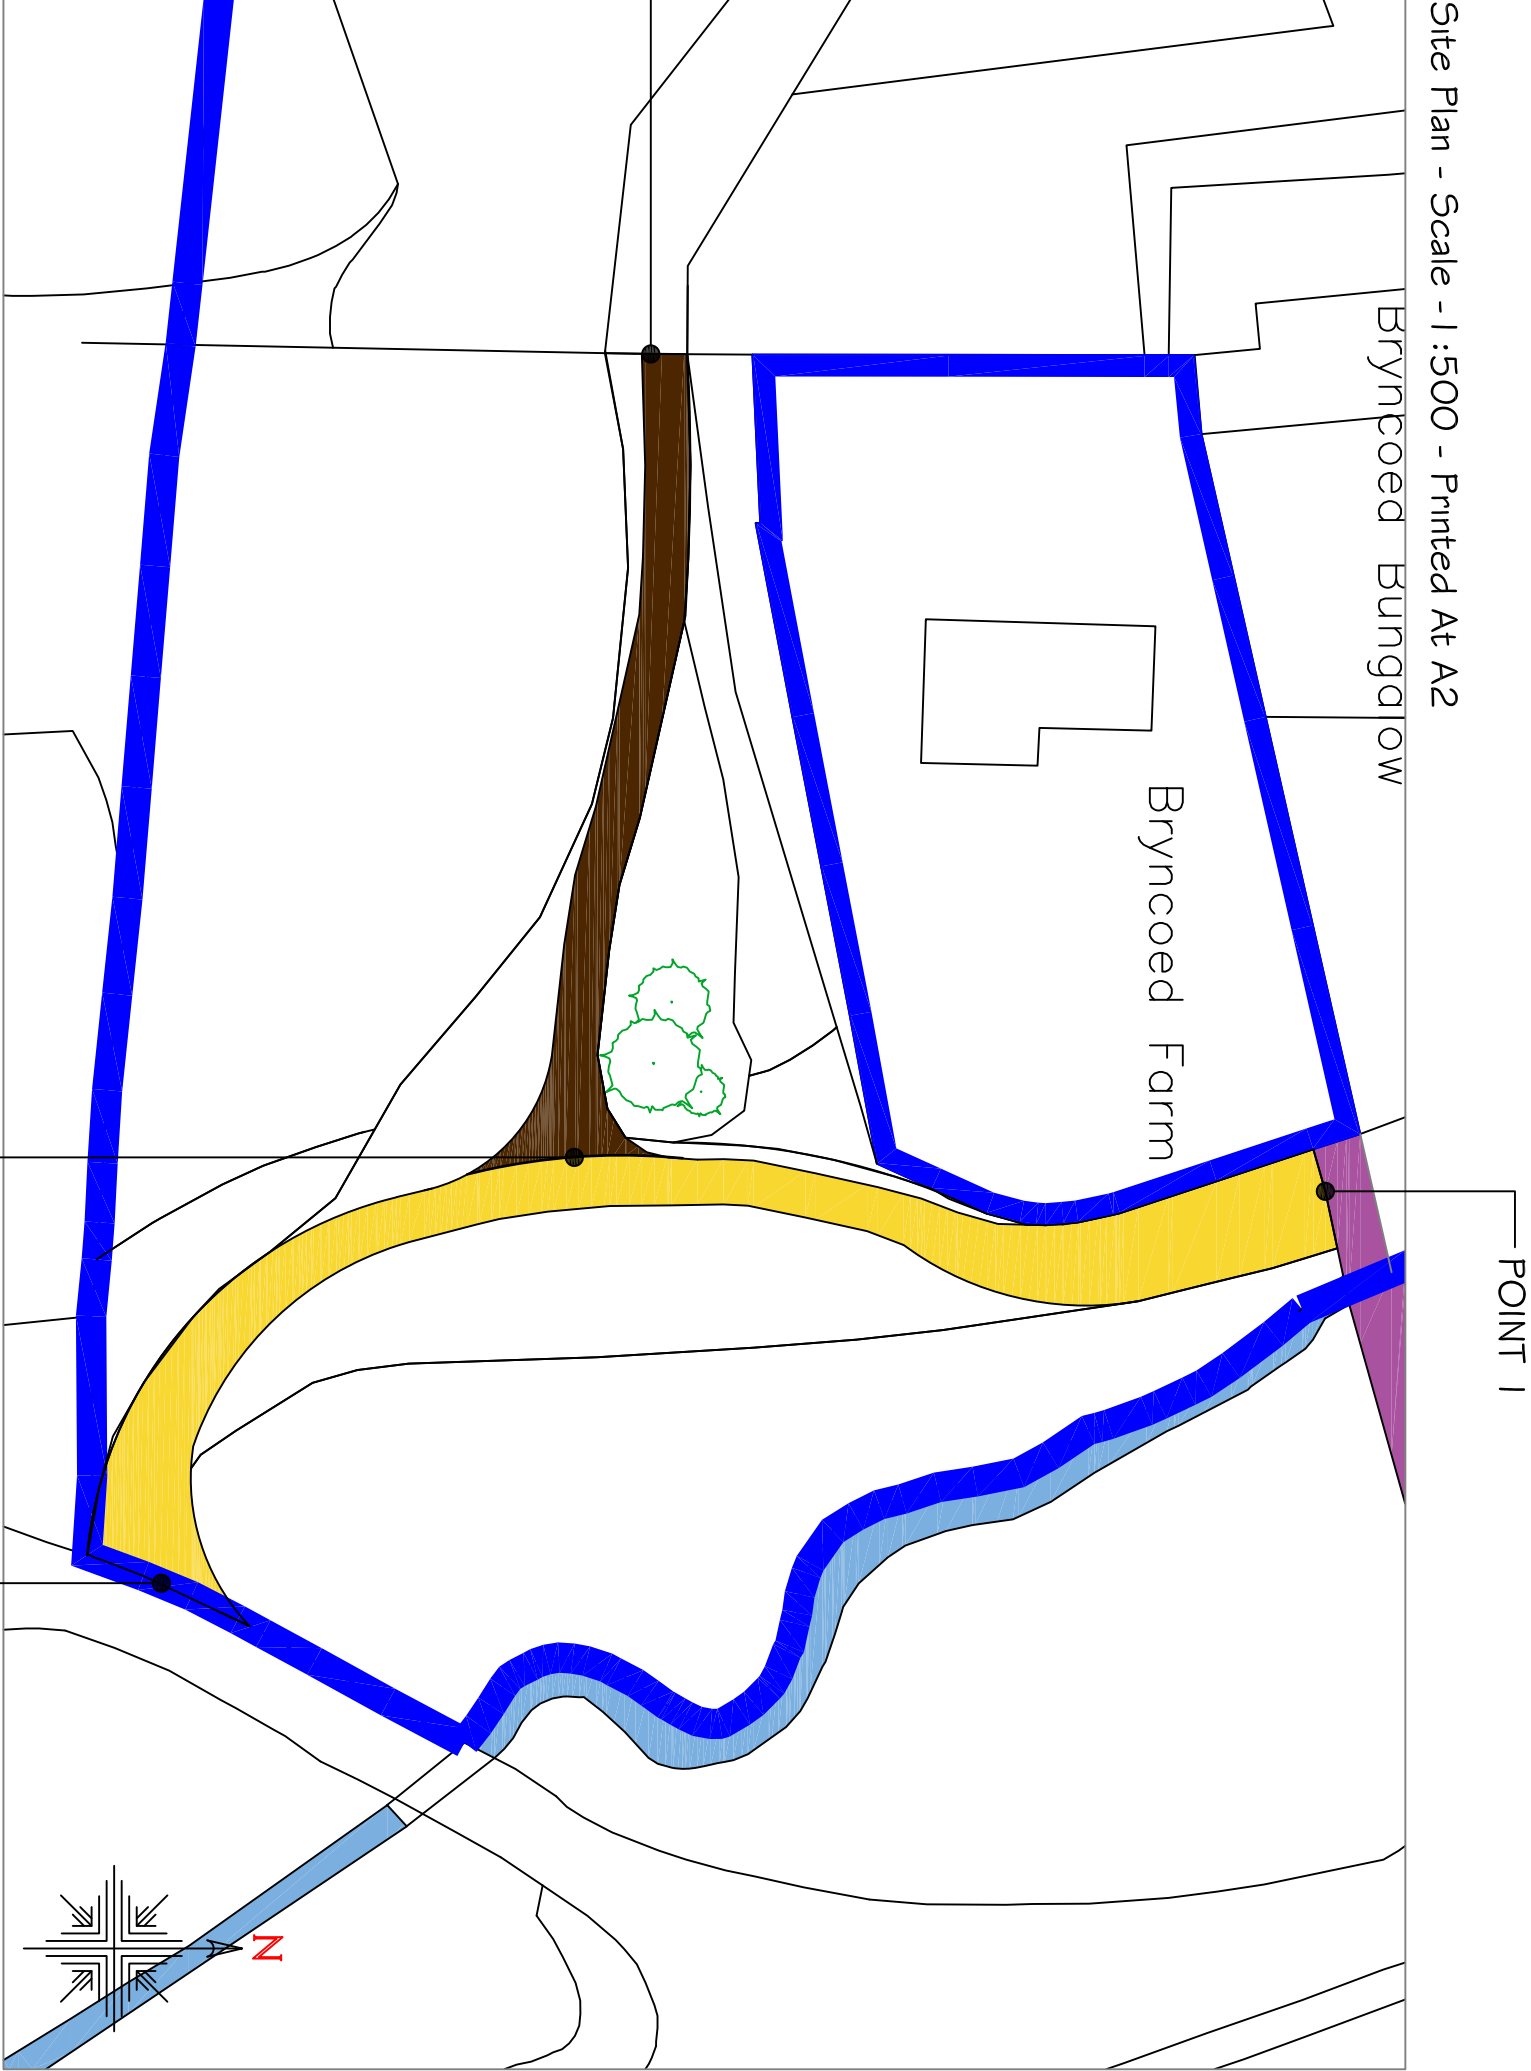

Site Plan - Scale - 1:200 - Printed At A2

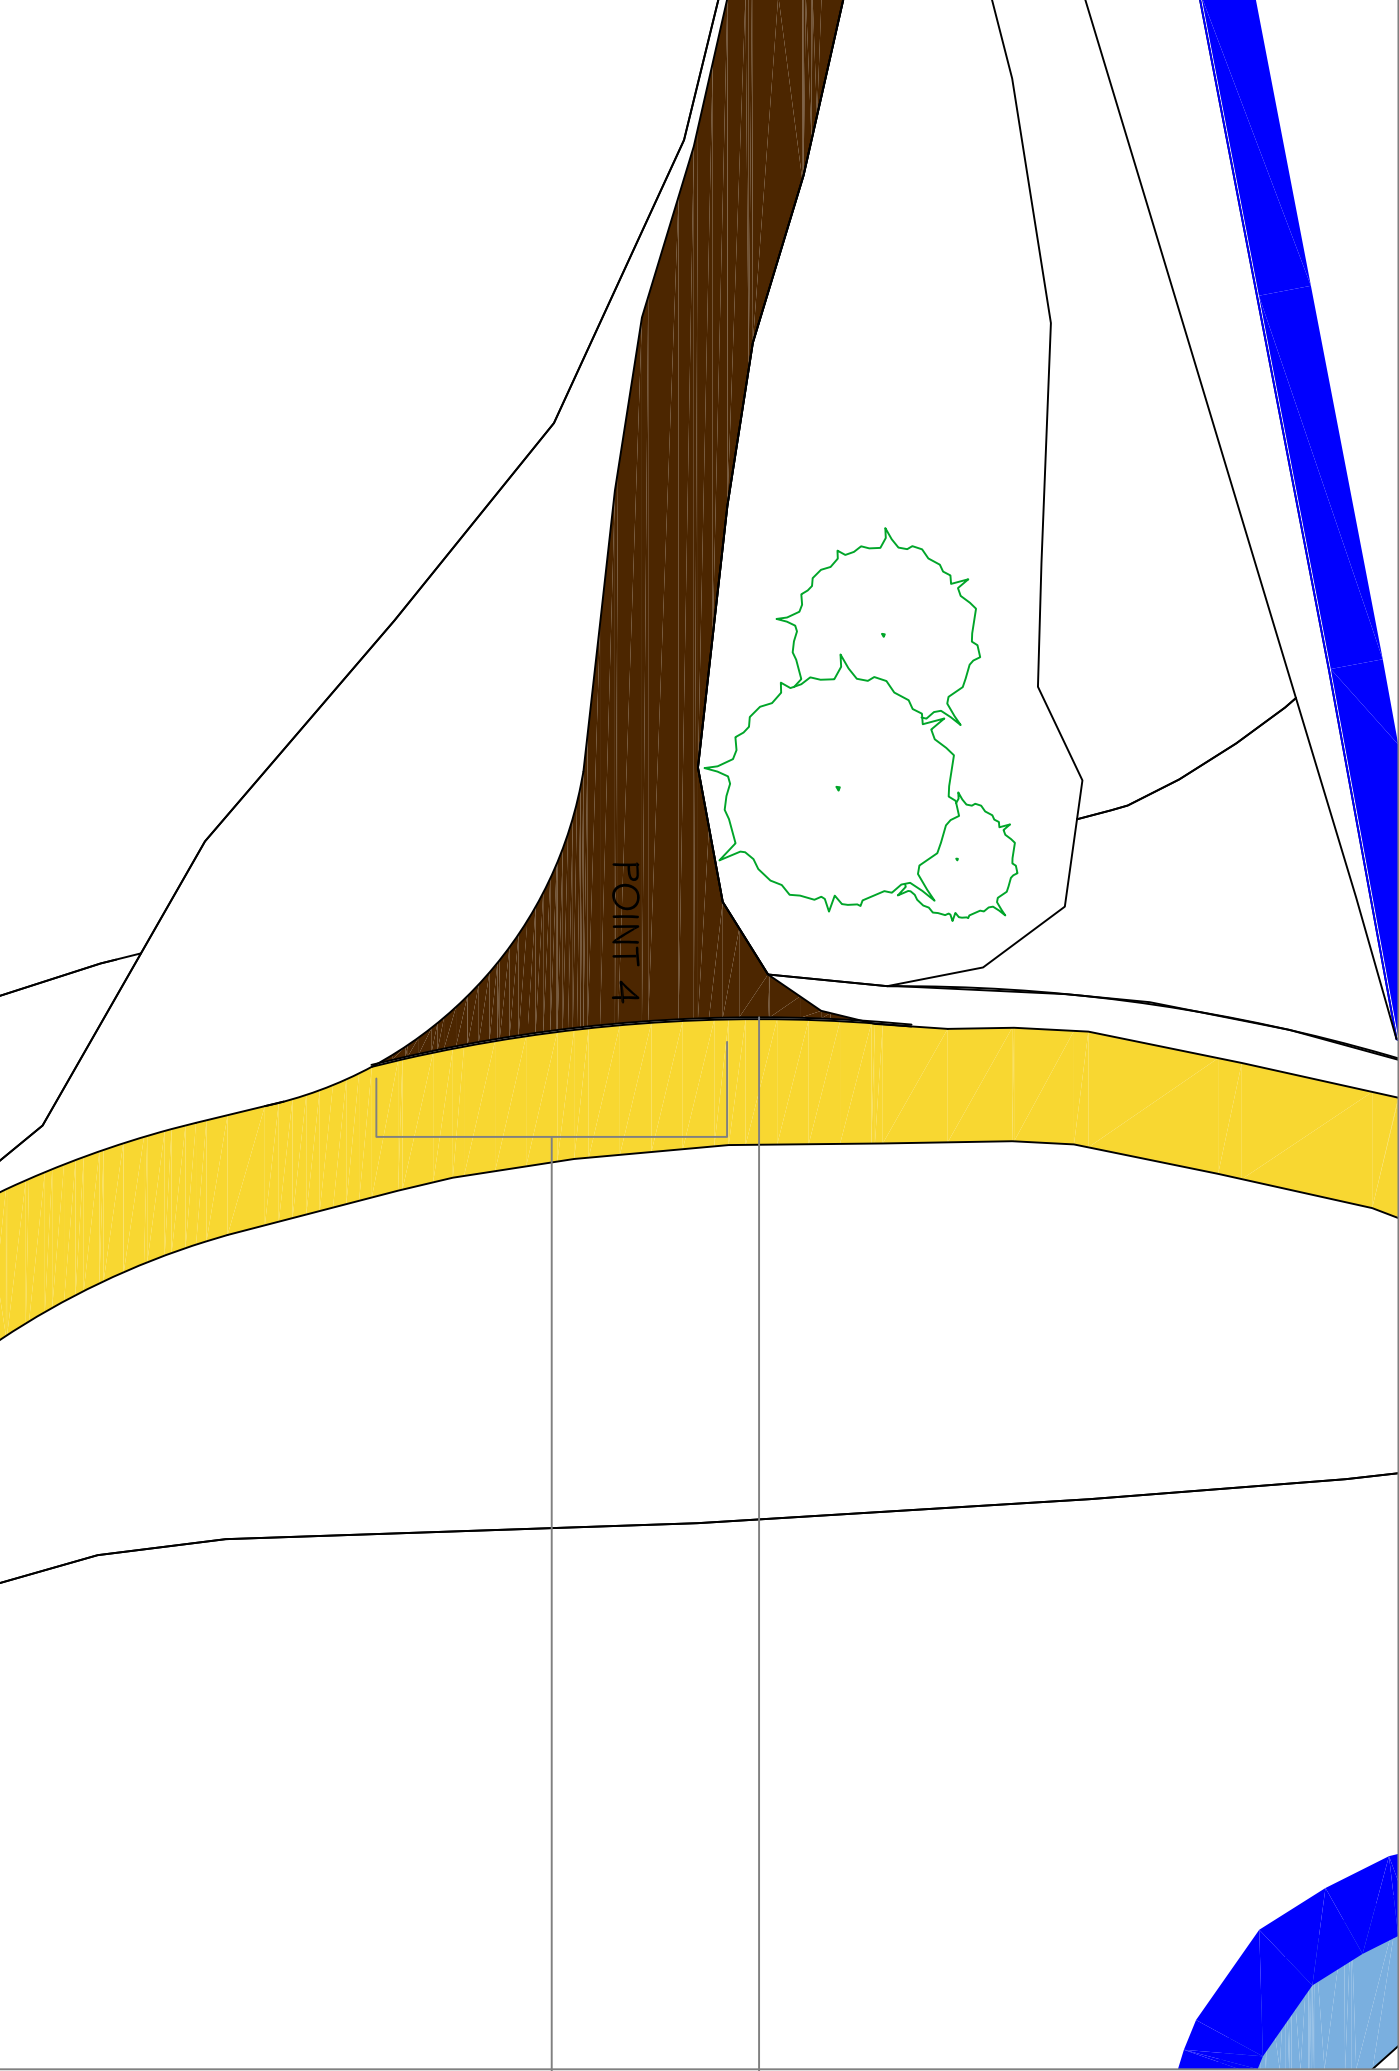

Layout Plan - Scale - 1:200 - Printed At A2

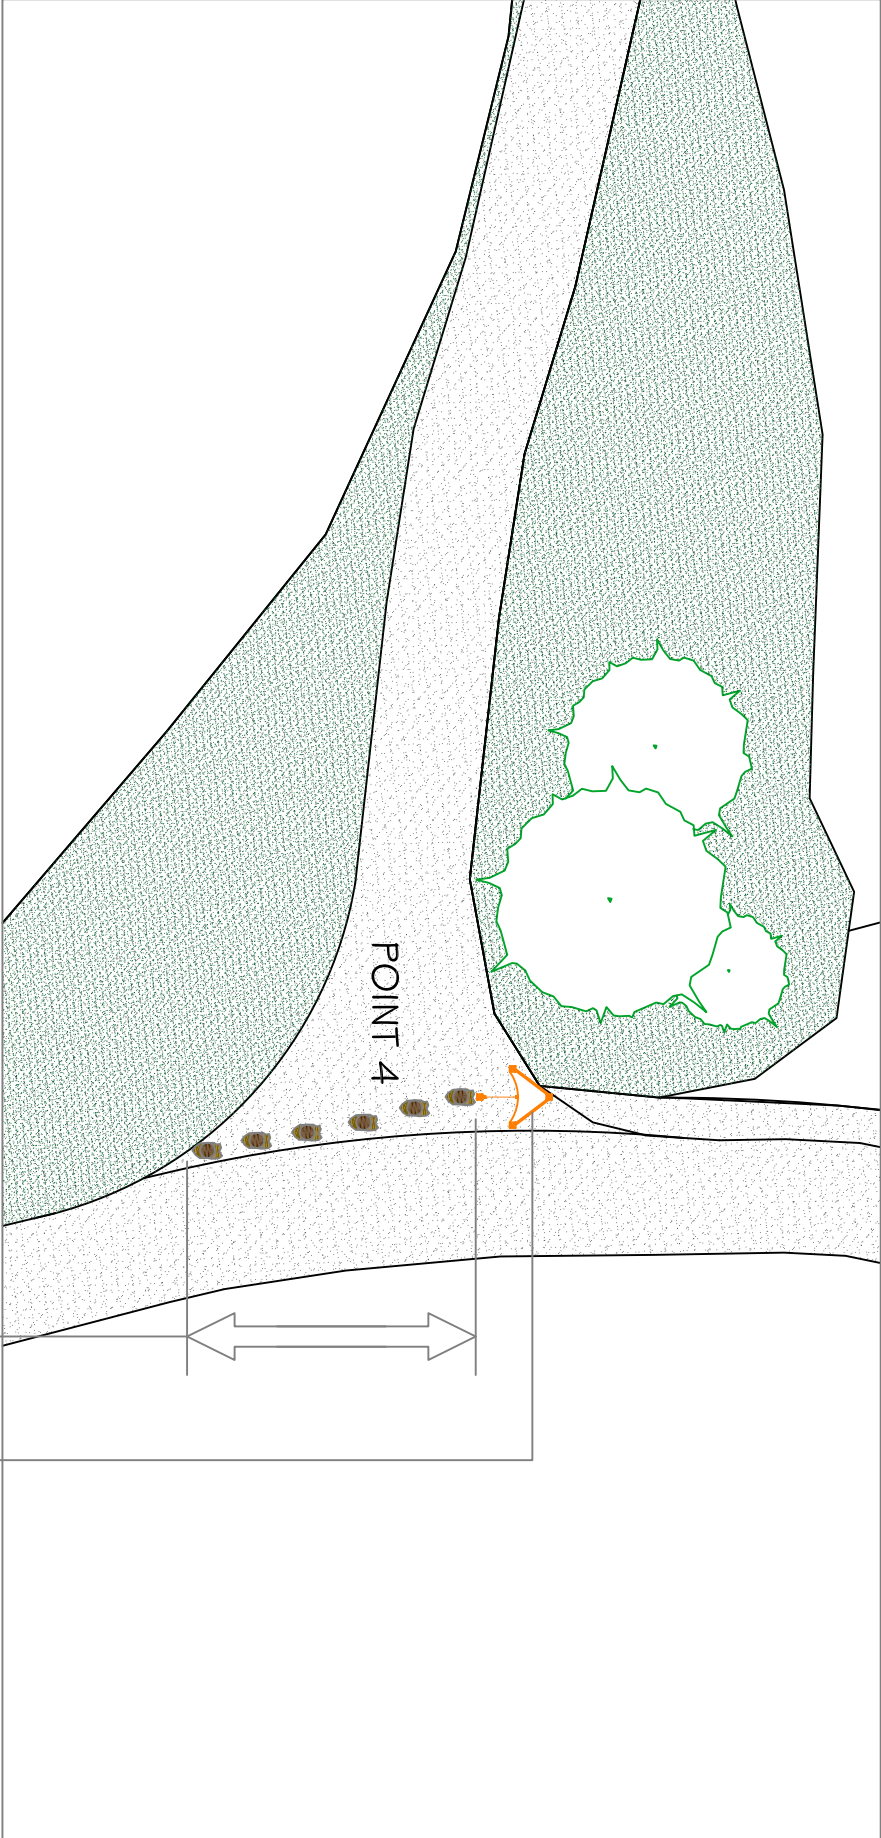

Timber Kissing Gate - Pedestrian Access At Point 4



Local Site Sandstone - Limiting Access At Point 4

