



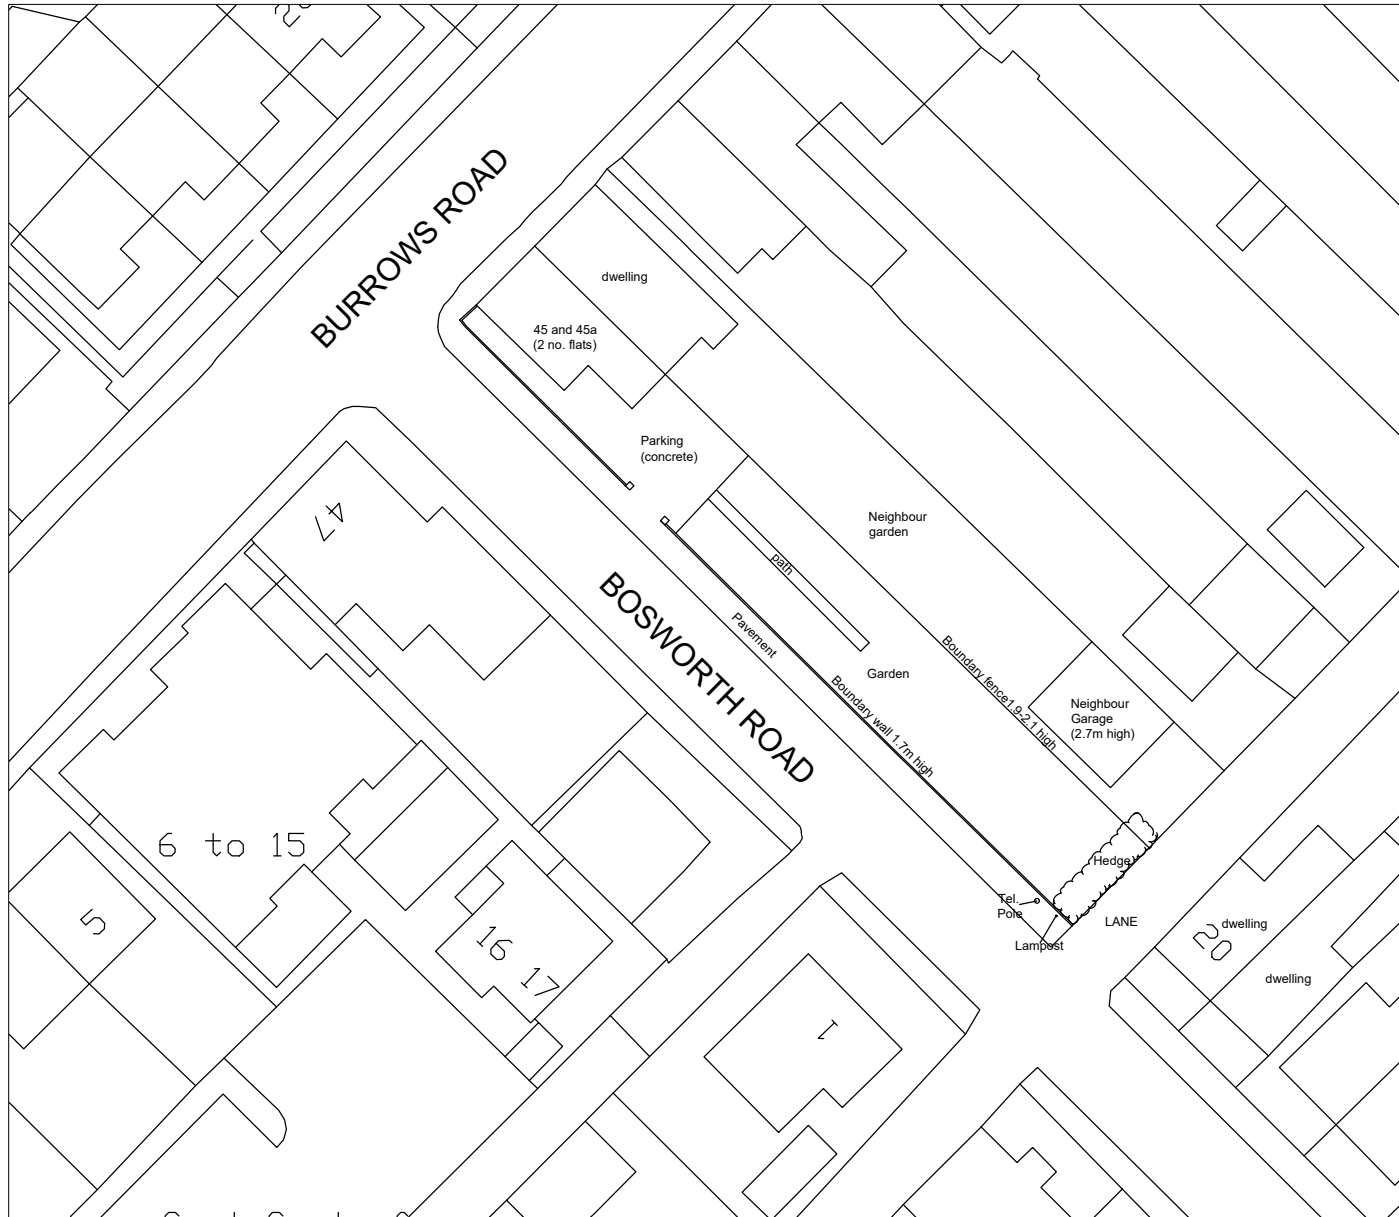

EXISTING SITE LAYOUT PLAN

1:500 0 5 10 15 20 25 metres

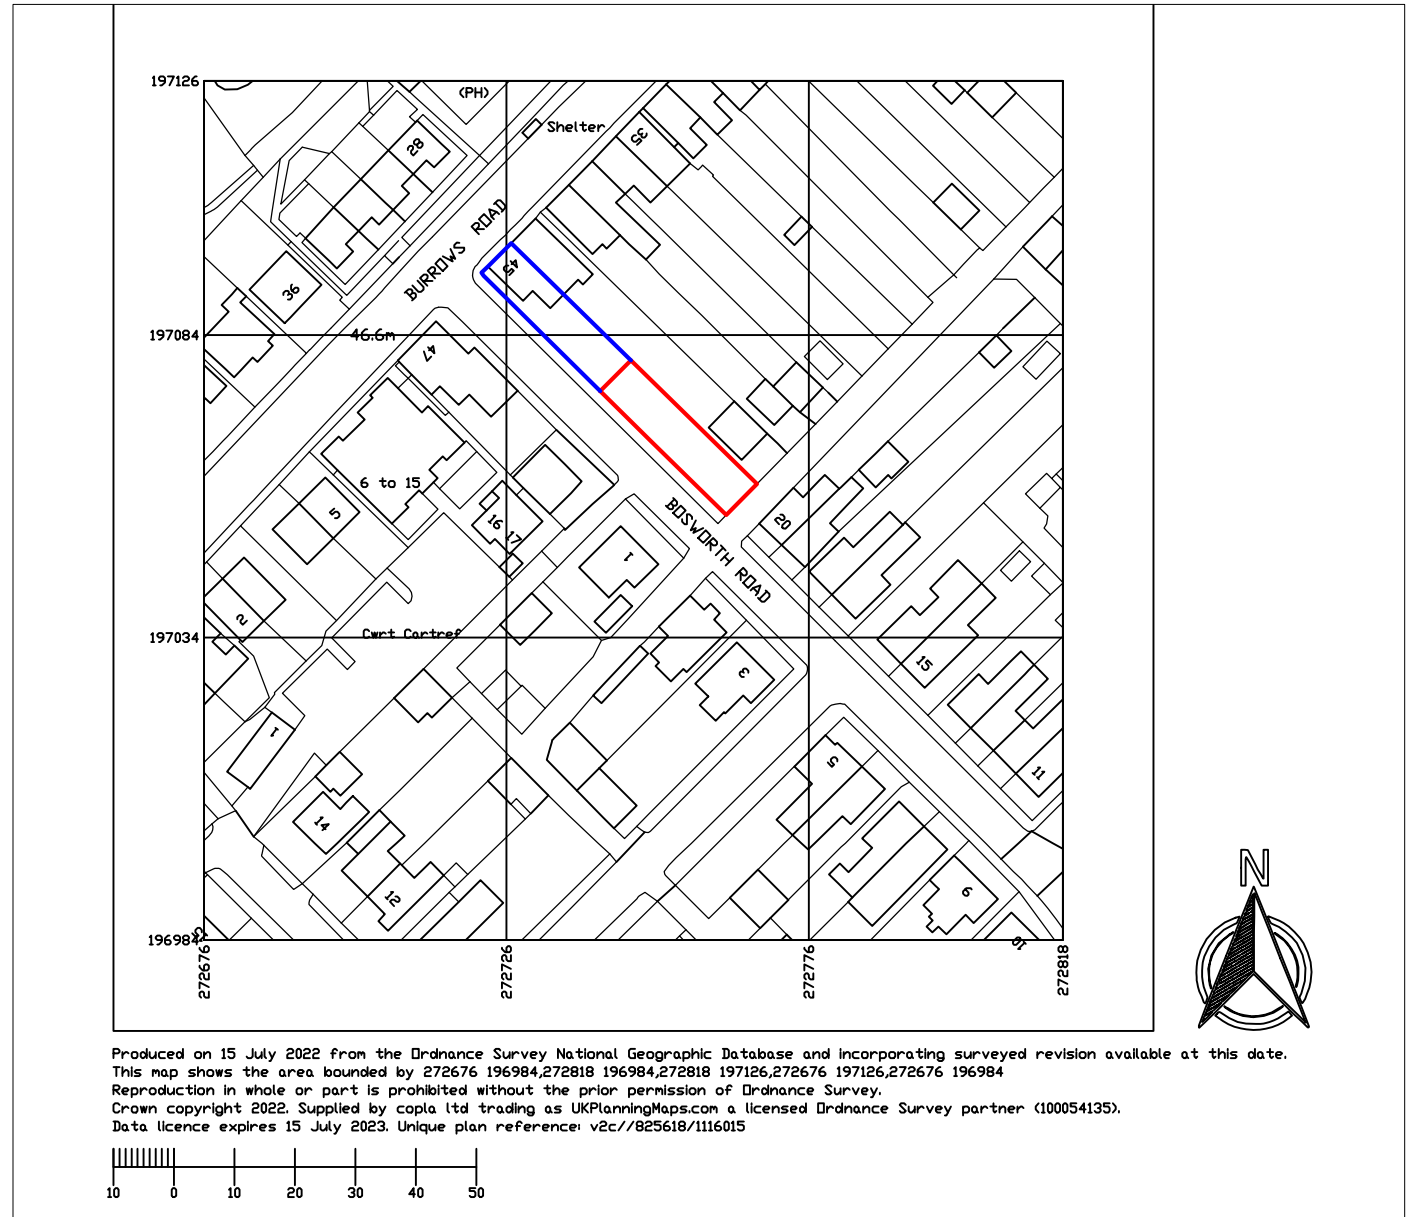

SITE LOCATION PLAN 1-1250

ANY DISCREPANCIES ARE TO BE REPORTED IMMEDIATELY TO IAN BARTLETT PLANNING & ARCHITECTURAL SERVICES

ALL DIMENSIONS TO BE CHECKED ON SITE BEFORE COMMENCING WORK. THIS DRAWING AND ITS PRINTED REPRODUCTIONS ARE COPYRIGHT RESERVED AND ARE NOT TO BE USED WITHOUT THE SOLE PERMISSION OF IAN BARTLETT PLANNING & ARCHITECTURAL SERVICES

Ian Bartlett

DipBldgCons (RICS), IHBC

6 Caradoc Place, Haverfordwest, T 01437 776708

Pembrokeshire, SA61 1HL

M 07855 969064

Planning & Architectural Services

E info@ianbartlettplanning.co.uk

www.ianbartlettplanning.co.uk

PROJECT TITLE

OUTLINE PLANNING APPLICATION FOR PROPOSED DWELLING TO REAR OF 45 BURROWS ROAD, SKEWEN

DRAWING TITLE

EXISTING SITE LAYOUT PLAN AND SITE LOCATION PLAN

SCALE

1:500, 1:1250 on A3

DATE

05.12.23

DRAWING No.

725-01

REVISION