

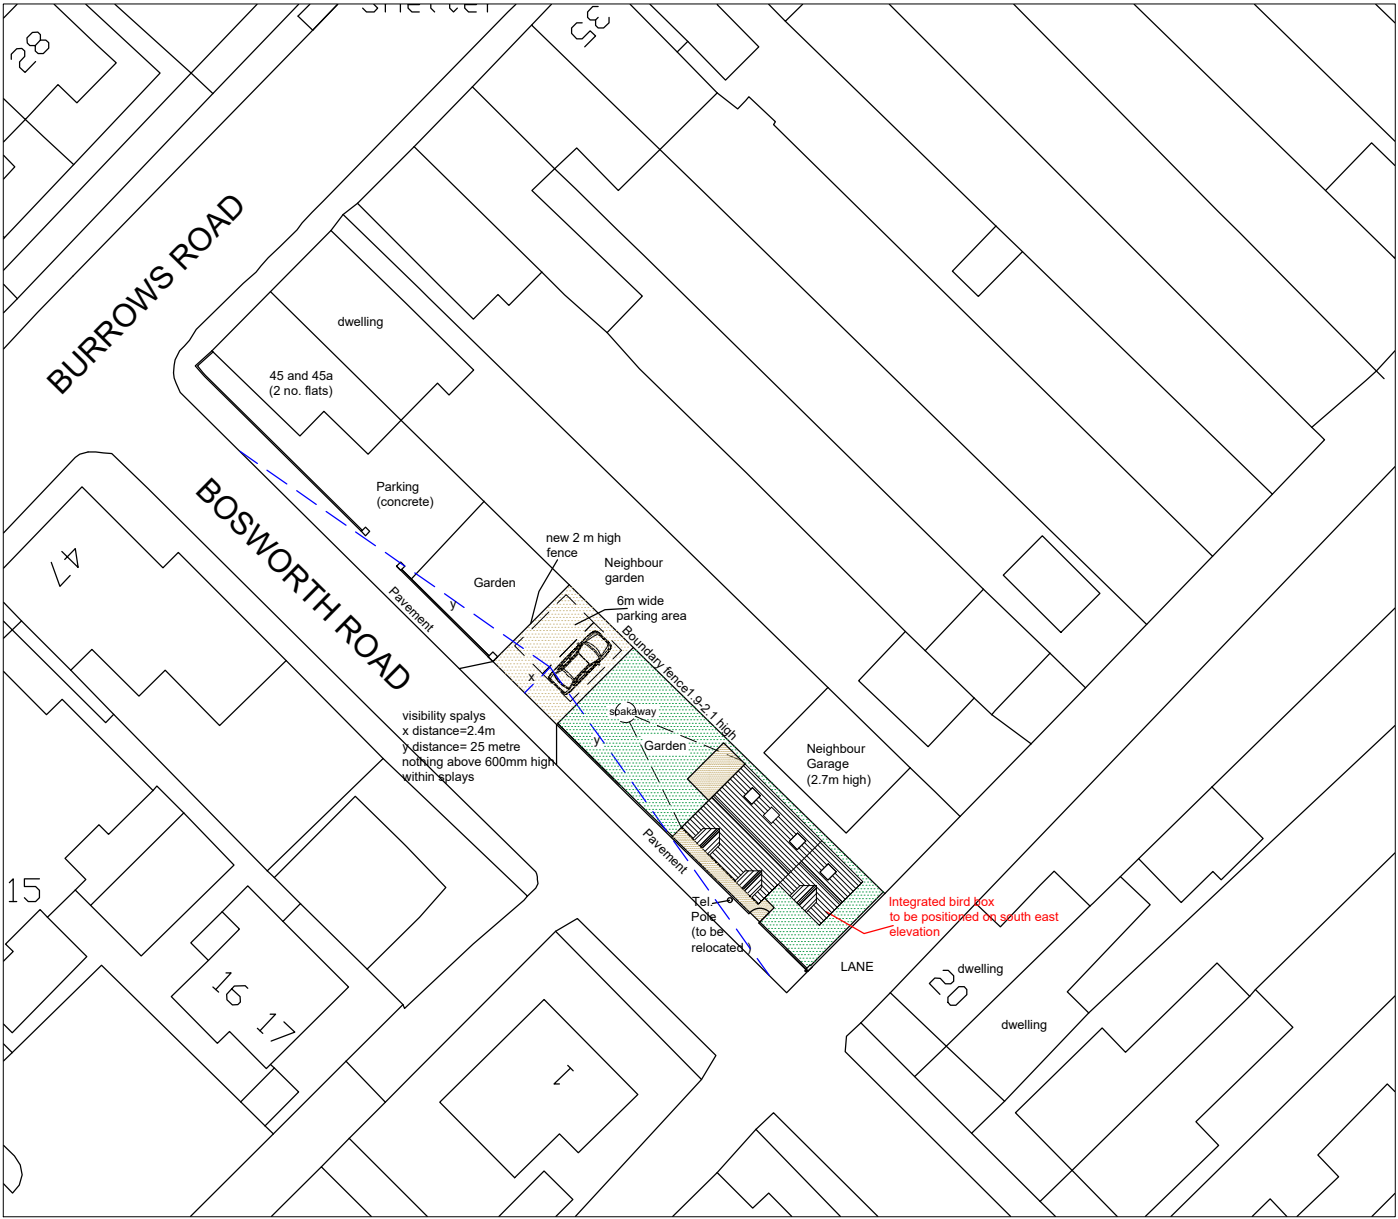


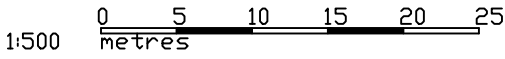

PROPOSED SITE LAYOUT PLAN

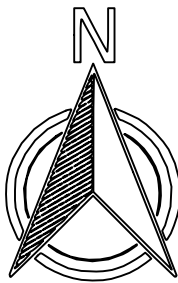

SCALE PARAMETERS
(METRES)
LENGTH= 10–11.5
WIDTH (GABLE) = 5.8–6.0
HEIGHT = 5.0–6.7

ANY DISCREPANCIES ARE TO BE REPORTED IMMEDIATELY TO IAN BARTLETT PLANNING & ARCHITECTURAL SERVICES ALL DIMENSIONS TO BE CHECKED ON SITE BEFORE COMMENCING WORK. THIS DRAWING AND ITS PRINTED REPRODUCTIONS ARE COPYRIGHT RESERVED AND ARE NOT TO BE USED WITHOUT THE SOLE PERMISSION OF IAN BARTLETT PLANNING & ARCHITECTURAL SERVICES	Ian Bartlett DipBldgCons (RICS), IHBC 6 Caradoc Place, Haverfordwest, T 01437 776708 E info@ianbartlettplanning.co.uk Pembrokeshire, SA61 1HL M 07855 969064 www.ianbartlettplanning.co.uk	Planning & Architectural Services	PROJECT TITLE OUTLINE PLANNING APPLICATION FOR PROPOSED DWELLING TO REAR OF 45 BURROWS ROAD, SKEWEN	SCALE 1:500 on A3	DRAWING No. 725-02
			DRAWING TITLE PROPOSED INDICATIVE SITE LAYOUT PLAN	DATE 05.12.23	REVISION