


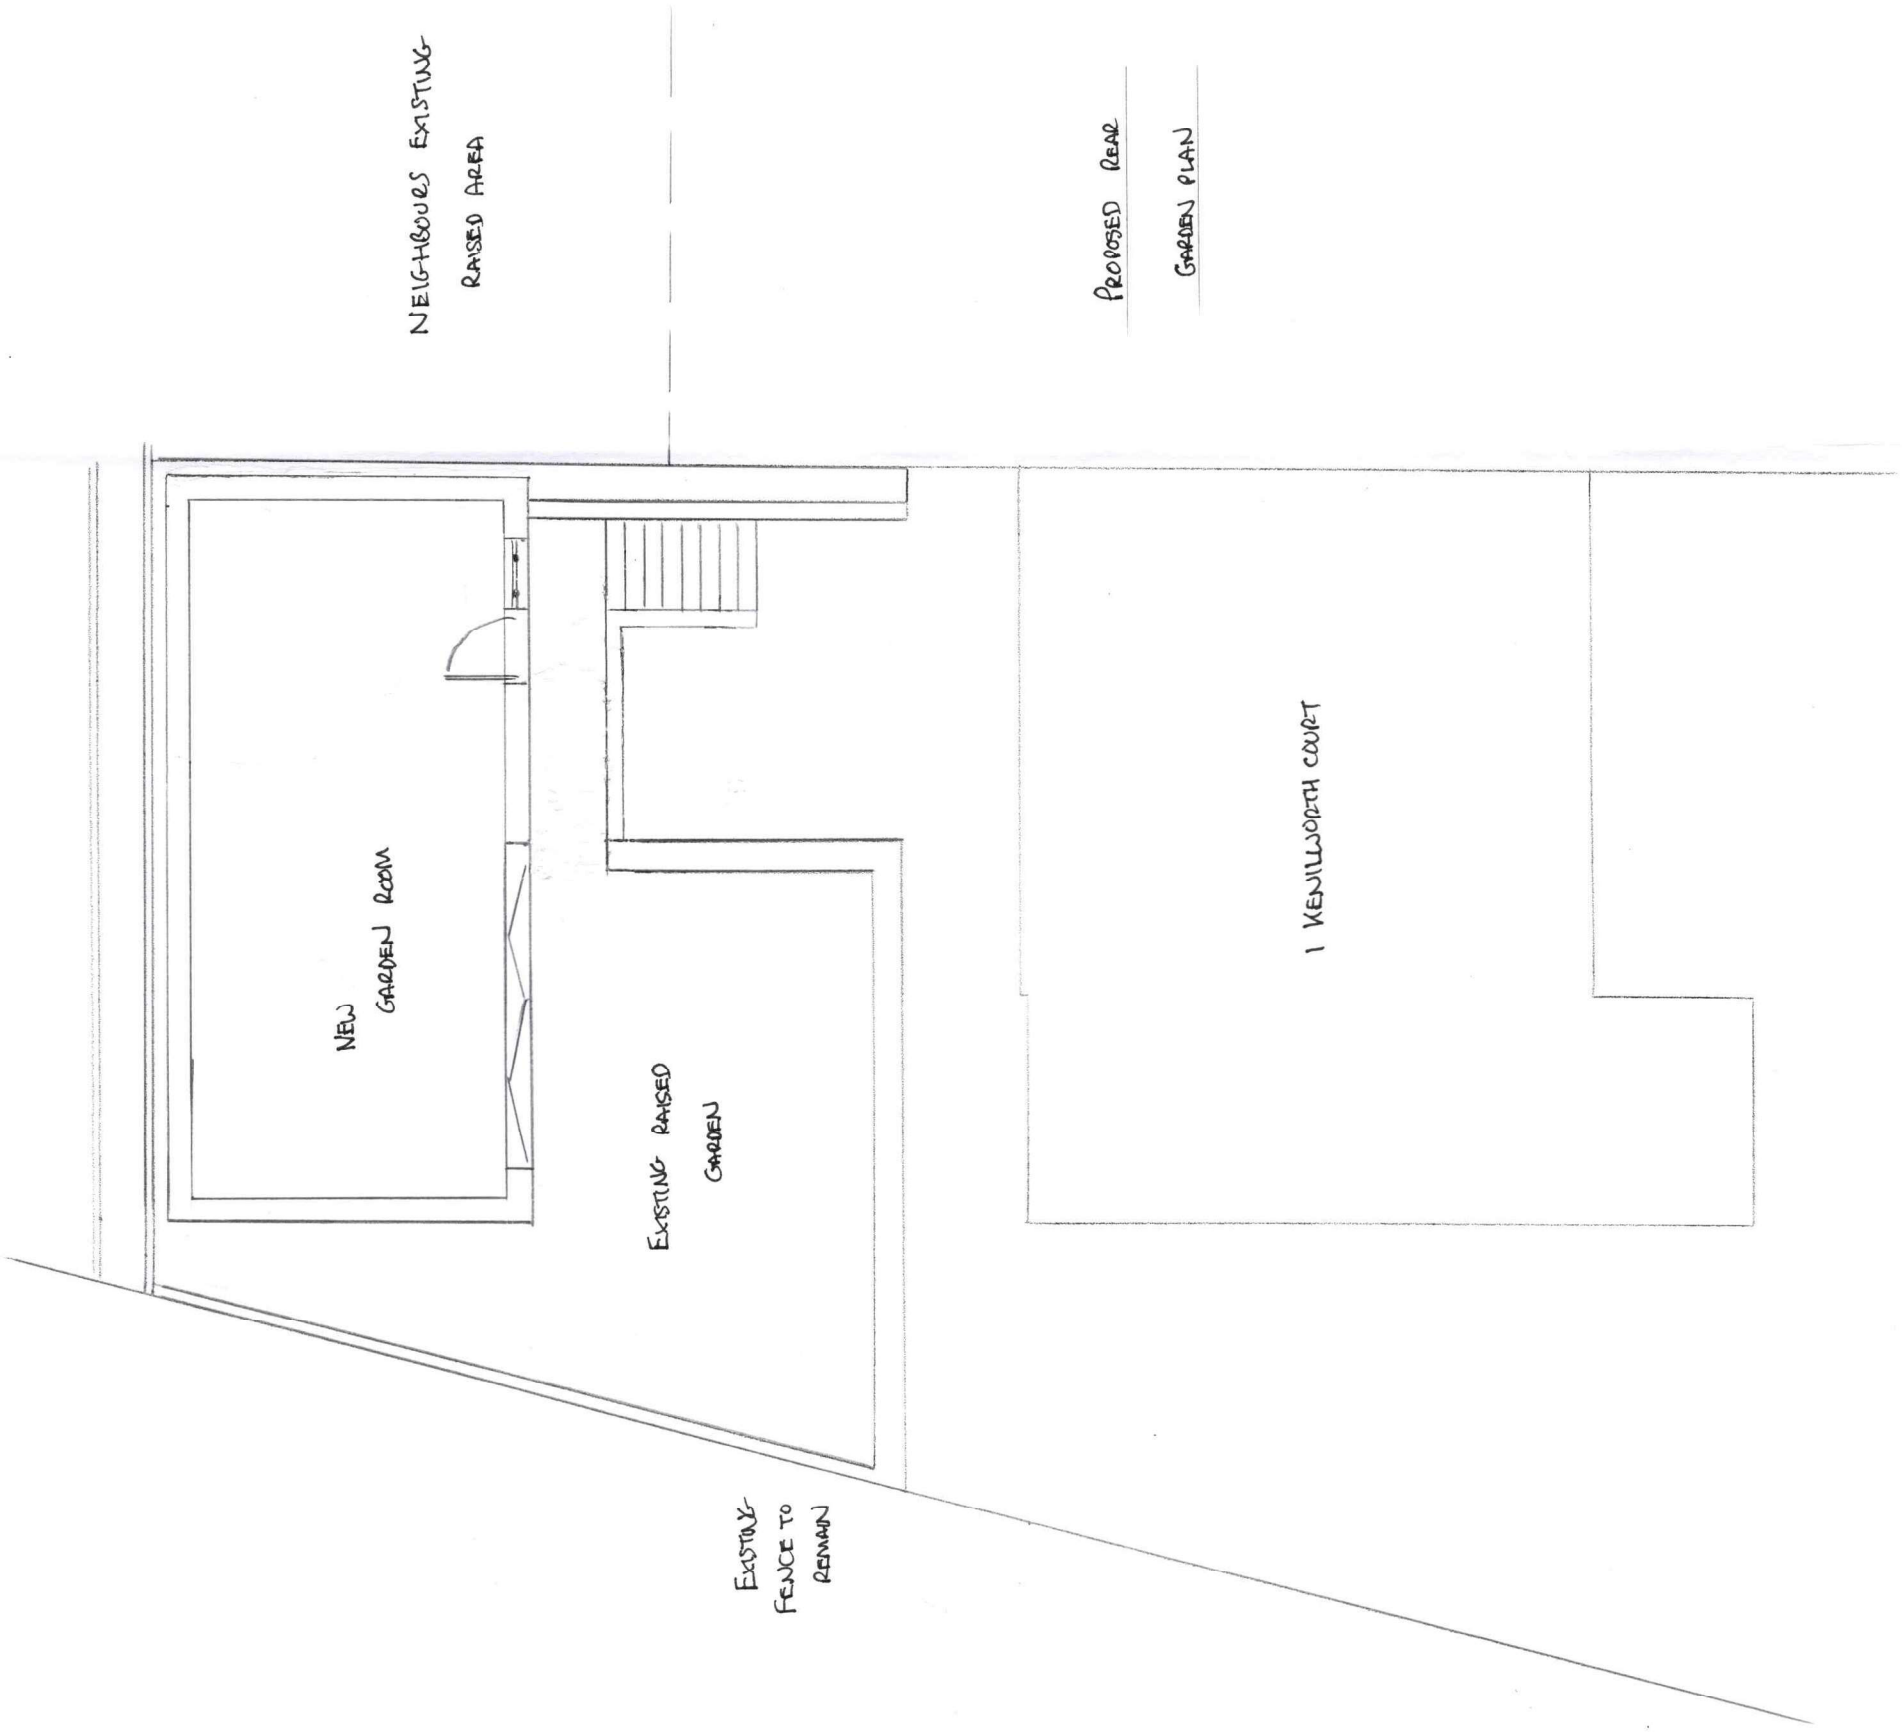

PROPOSED REAR
GARDEN PLAN

SCALE 1:100 @ A3