


Notes This drawing is copyright. All dimensions are to be checked prior to construction or manufacture. Any discrepancies to be reported immediately to the Architect.			davies llewelyn and jones Chartered Architects The Maltings, East Tyndall Street, Cardiff Bay, Cardiff CF1 5EA, Tel: (029) 20464433 Fax: (029) 20464345
Sheet SITE LOCATION PLAN	Sheet No/Revision	(90)001	Client FIRST CHOICE HOUSING ASSOCIATION
Date JULY 2023	Scale 1:1250	Drawn/Checked	Job 77 BROOKFIELD, N. ABBEY

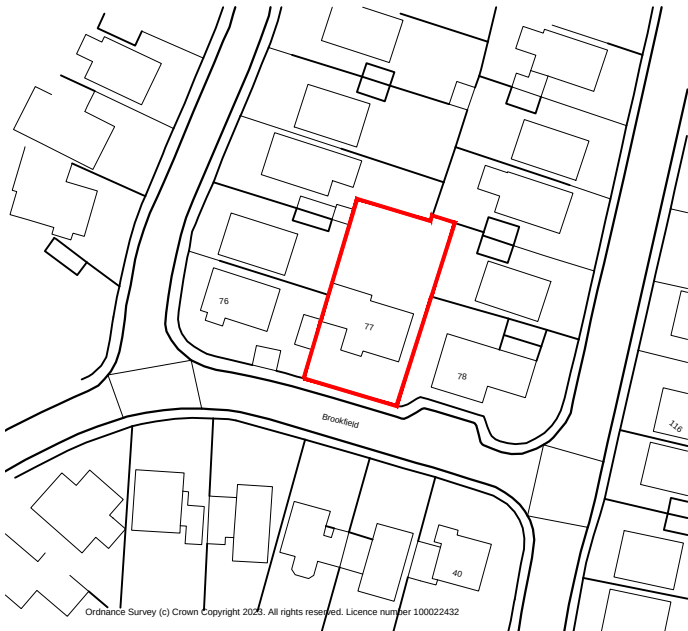

Ordnance Survey (c) Crown Copyright 2023. All rights reserved. Licence number 100022432

SITE LOCATION PLAN

