

Notes

This drawing is copyright.
All dimensions are to be checked prior to construction or manufacture.
Do not scale this drawing. Work to figure dimensions only.

Specification

This drawing must be read in conjunction with Drawing Specification Notes' Bill of Materials.
Issued separately.
Do not scale this drawing. Work to figure dimensions only.


notes

THIS DRAWING SHALL BE READ IN CONJUNCTION WITH THE FOLLOWING ARCHITECTS DRAWINGS.


- (90)001 EXISTING SITE LOCATION PLAN
- (90)002 EXISTING PLAN
- (90)003 EXISTING SITE PLAN
- (90)004 EXISTING ELEVATIONS
- (90)005 PROPOSED PLAN




FRONT ELEVATION

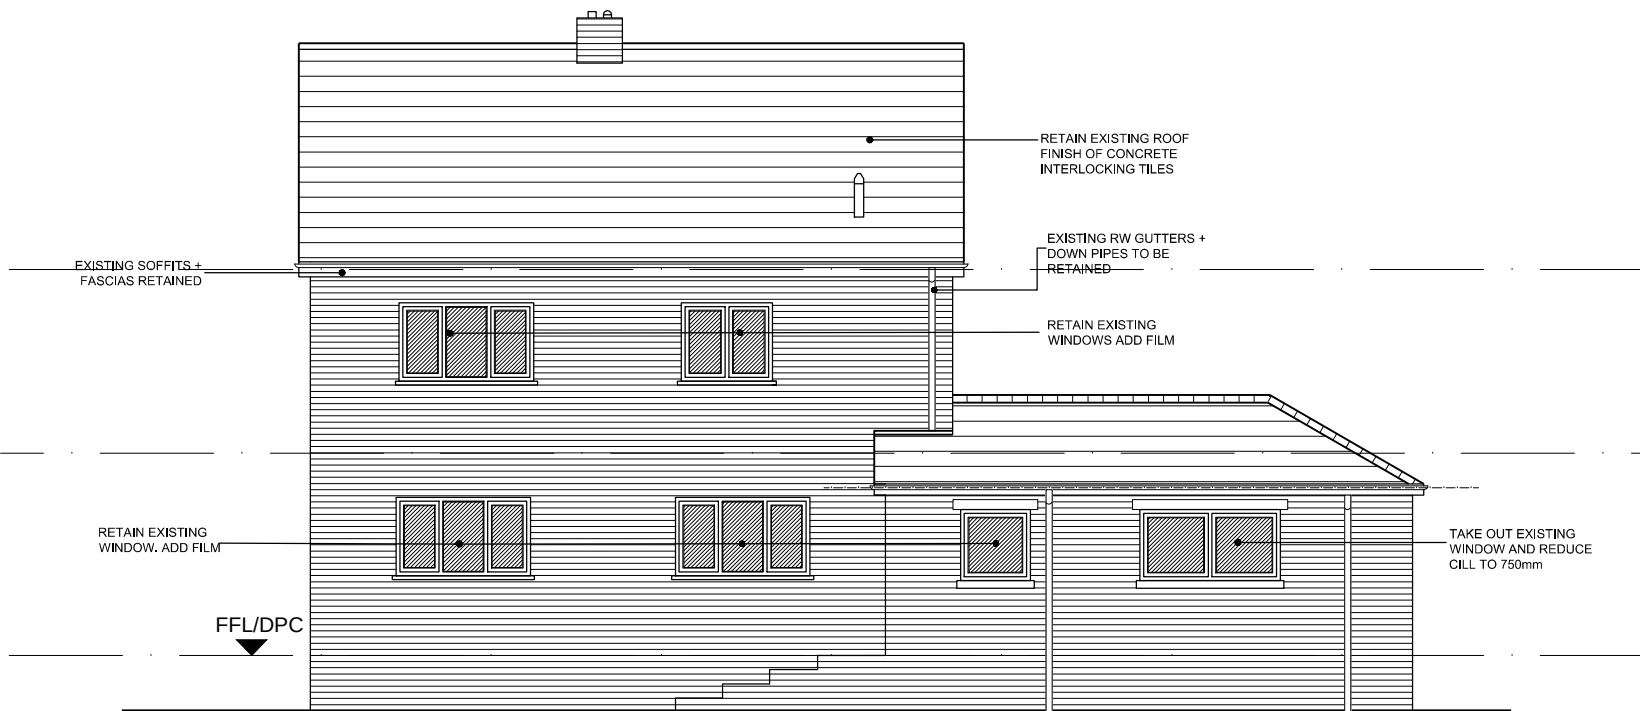

REAR ELEVATION

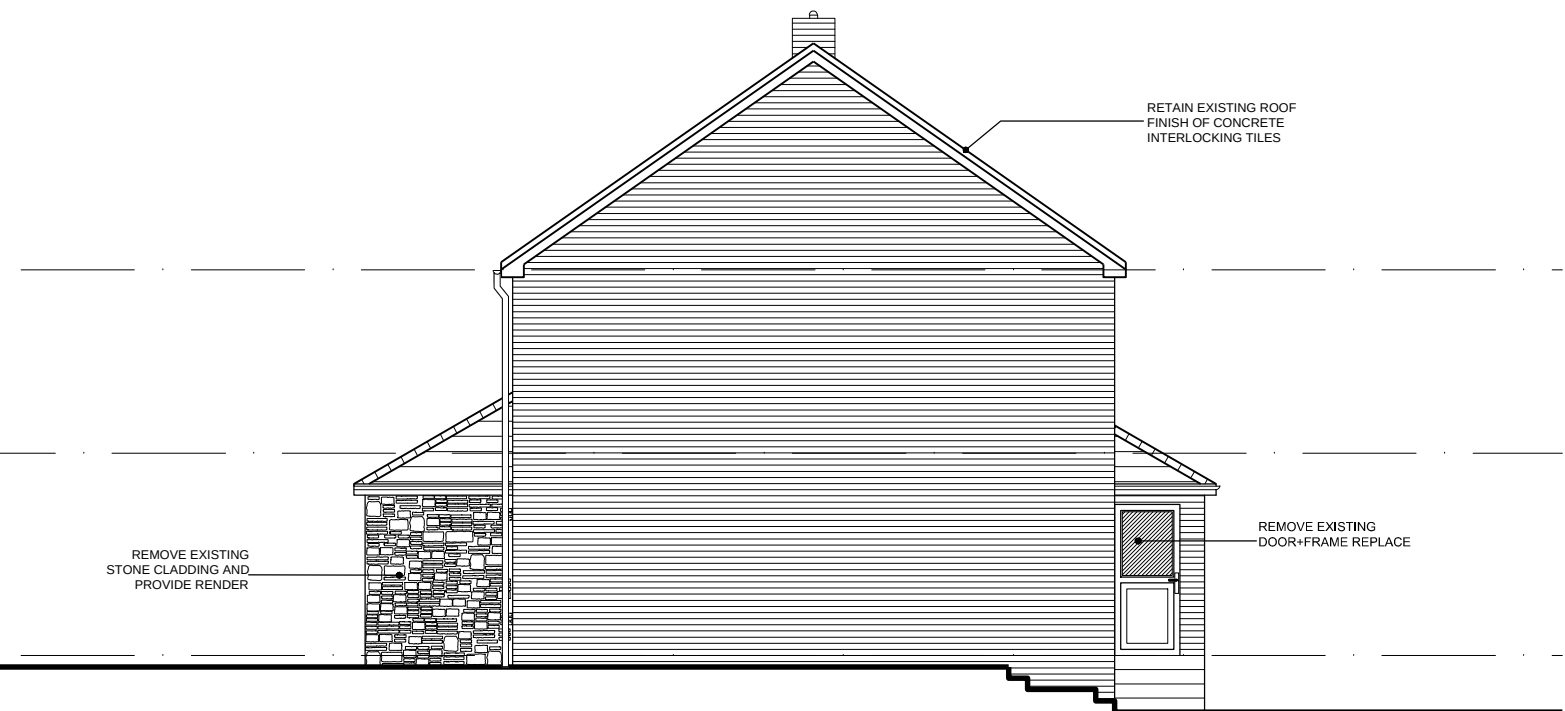

SIDE ELEVATION

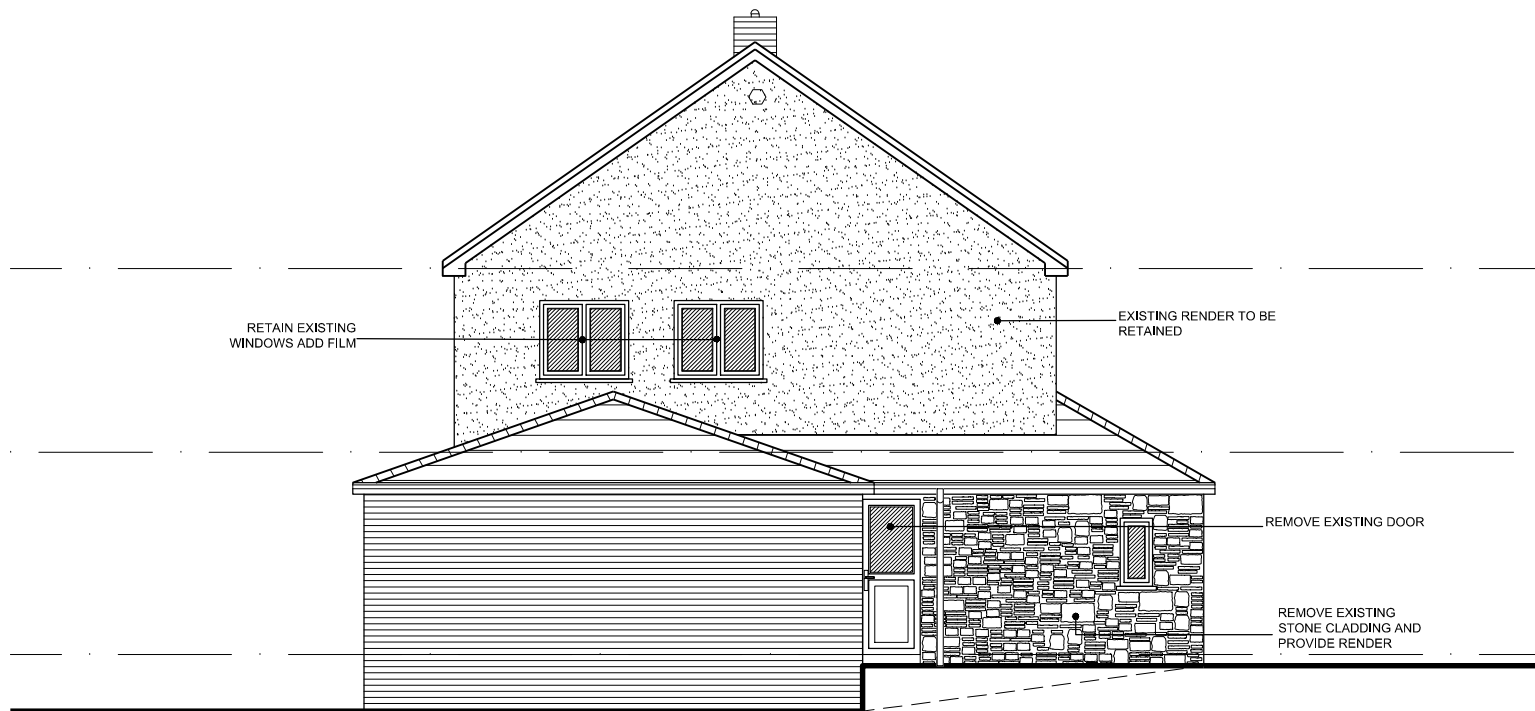

SIDE ELEVATION