

Notes

This drawing is copyright.
All dimensions are to be checked prior to construction or manufacture.
The drawings are to be read in conjunction with the following architect's drawings.
Do not scale this drawing. Work to figure dimensions only.

Specification

This drawing must be read in conjunction with Drawing Specification Notes (B) of Quantities.
Issued separately.
The drawings are to be read in conjunction with all related architect's consultant's and specialist's drawings and documents.

notes

THIS DRAWING SHALL BE READ IN CONJUNCTION WITH THE FOLLOWING ARCHITECT'S DRAWINGS.

- (90)001 EXISTING SITE LOCATION PLAN
- (90)002 EXISTING PLAN
- (90)003 EXISTING SITE PLAN
- (90)004 EXISTING ELEVATIONS
- (90)005 PROPOSED PLAN


TO BE READ IN CONJUNCTION WITH FCHA SCHEME SPECIFICATION

GROSS INTERNAL AREA:


STORAGE:	
GROUND FLOOR	1.69m²
FIRST FLOOR	0.9m²
A/C	0.63m²
	3.22m²

ELECTRICAL KEY

- ⚡ DENOTES TWIN 13A POWER SOCKET AT 500 ABOVE FFL
- ⚡ DENOTES TWIN 13A POWER SOCKET 150 ABOVE KITCHEN WORKTOP
- ⚡ DENOTES UBS / DATA POINT 500 ABOVE FLOOR
- ⚡ TV POINT 500 ABOVE FLOOR
- ⚡ TELEPHONE POINT

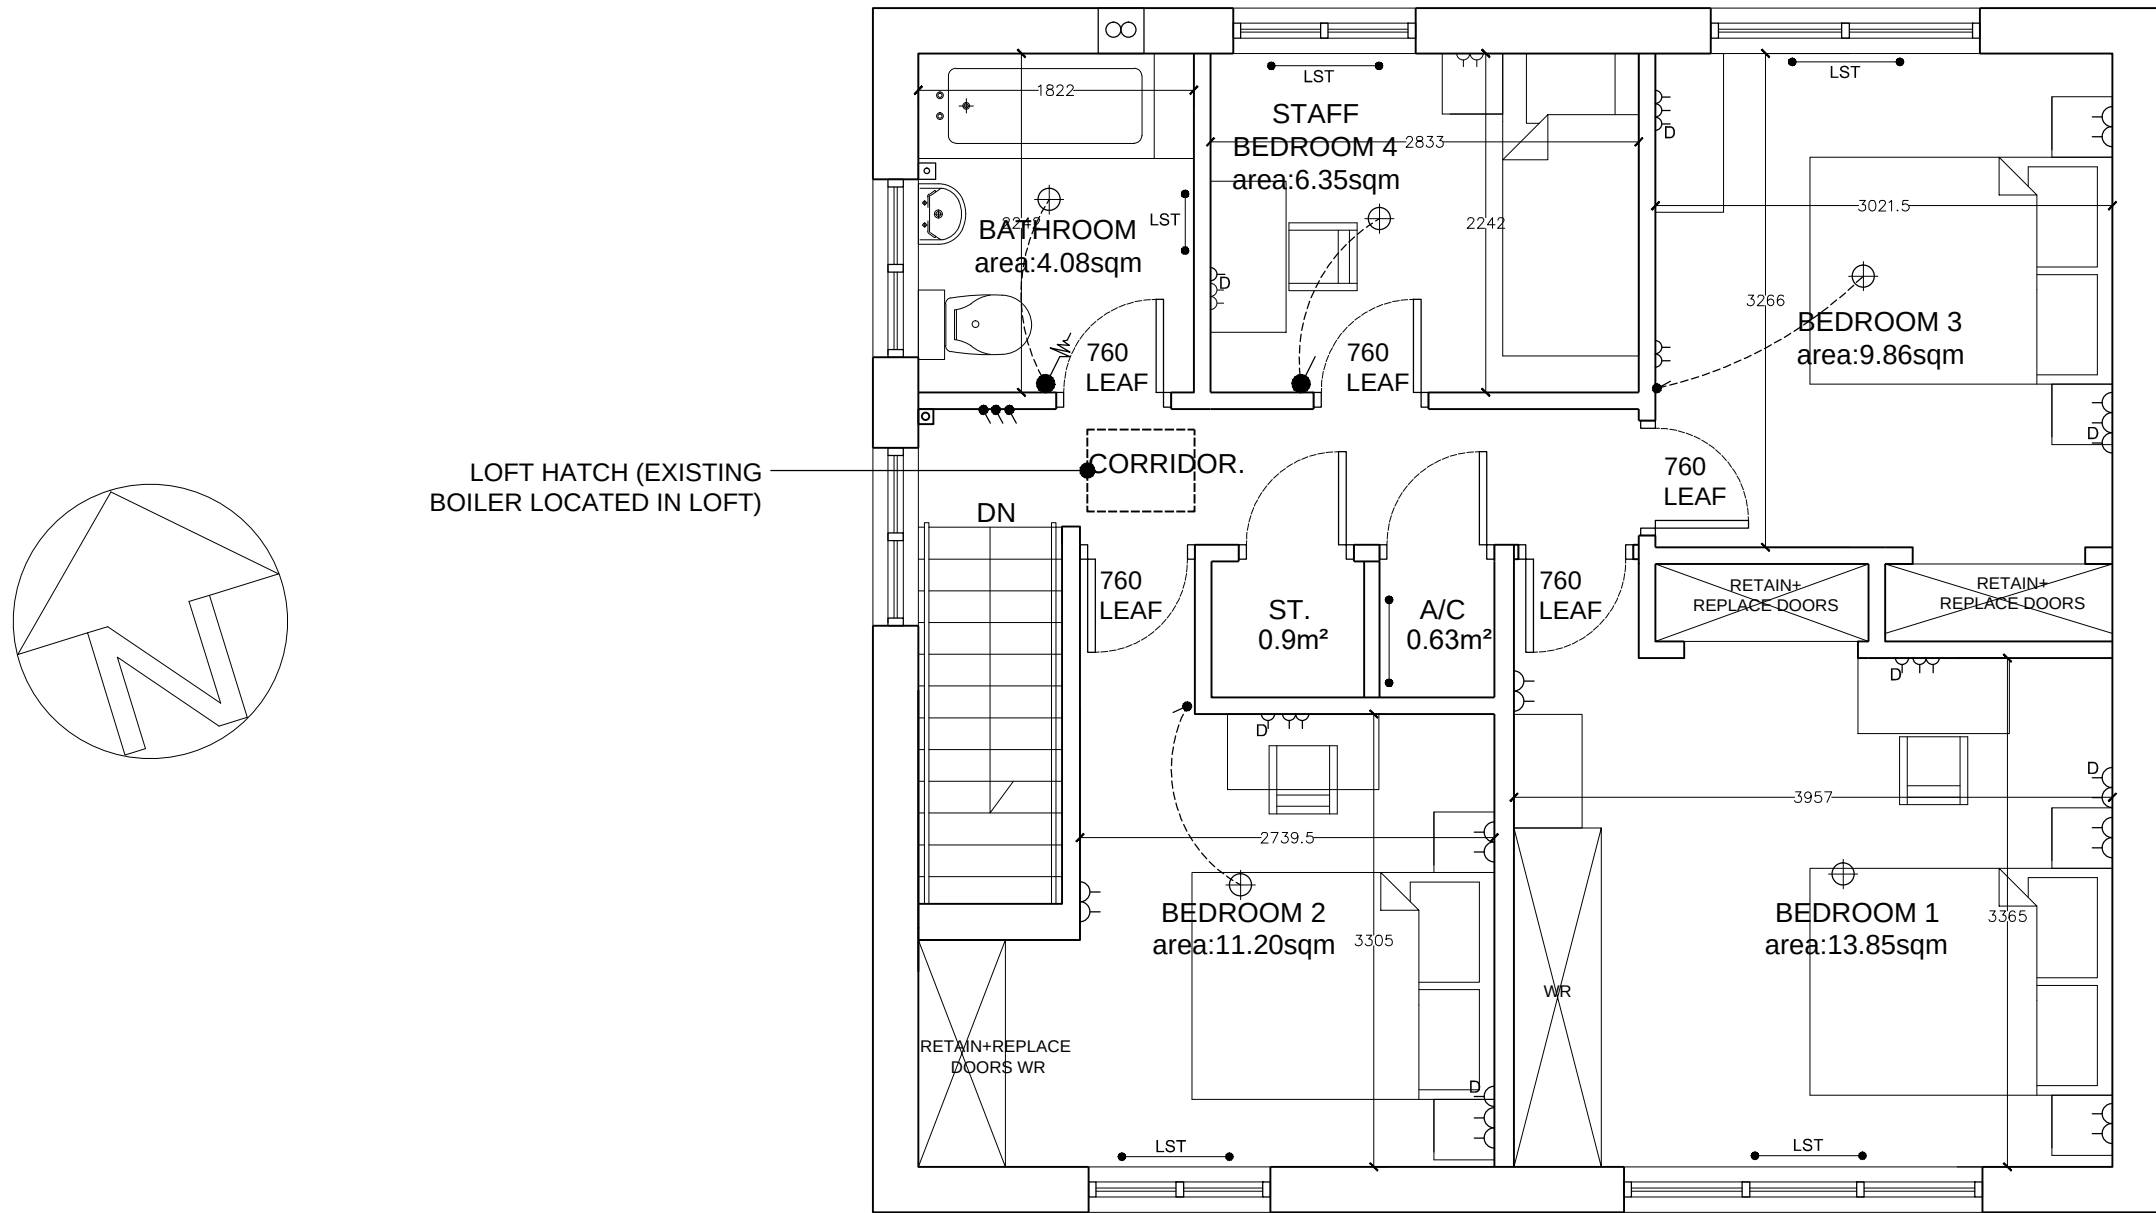

FIRST FLOOR PLAN

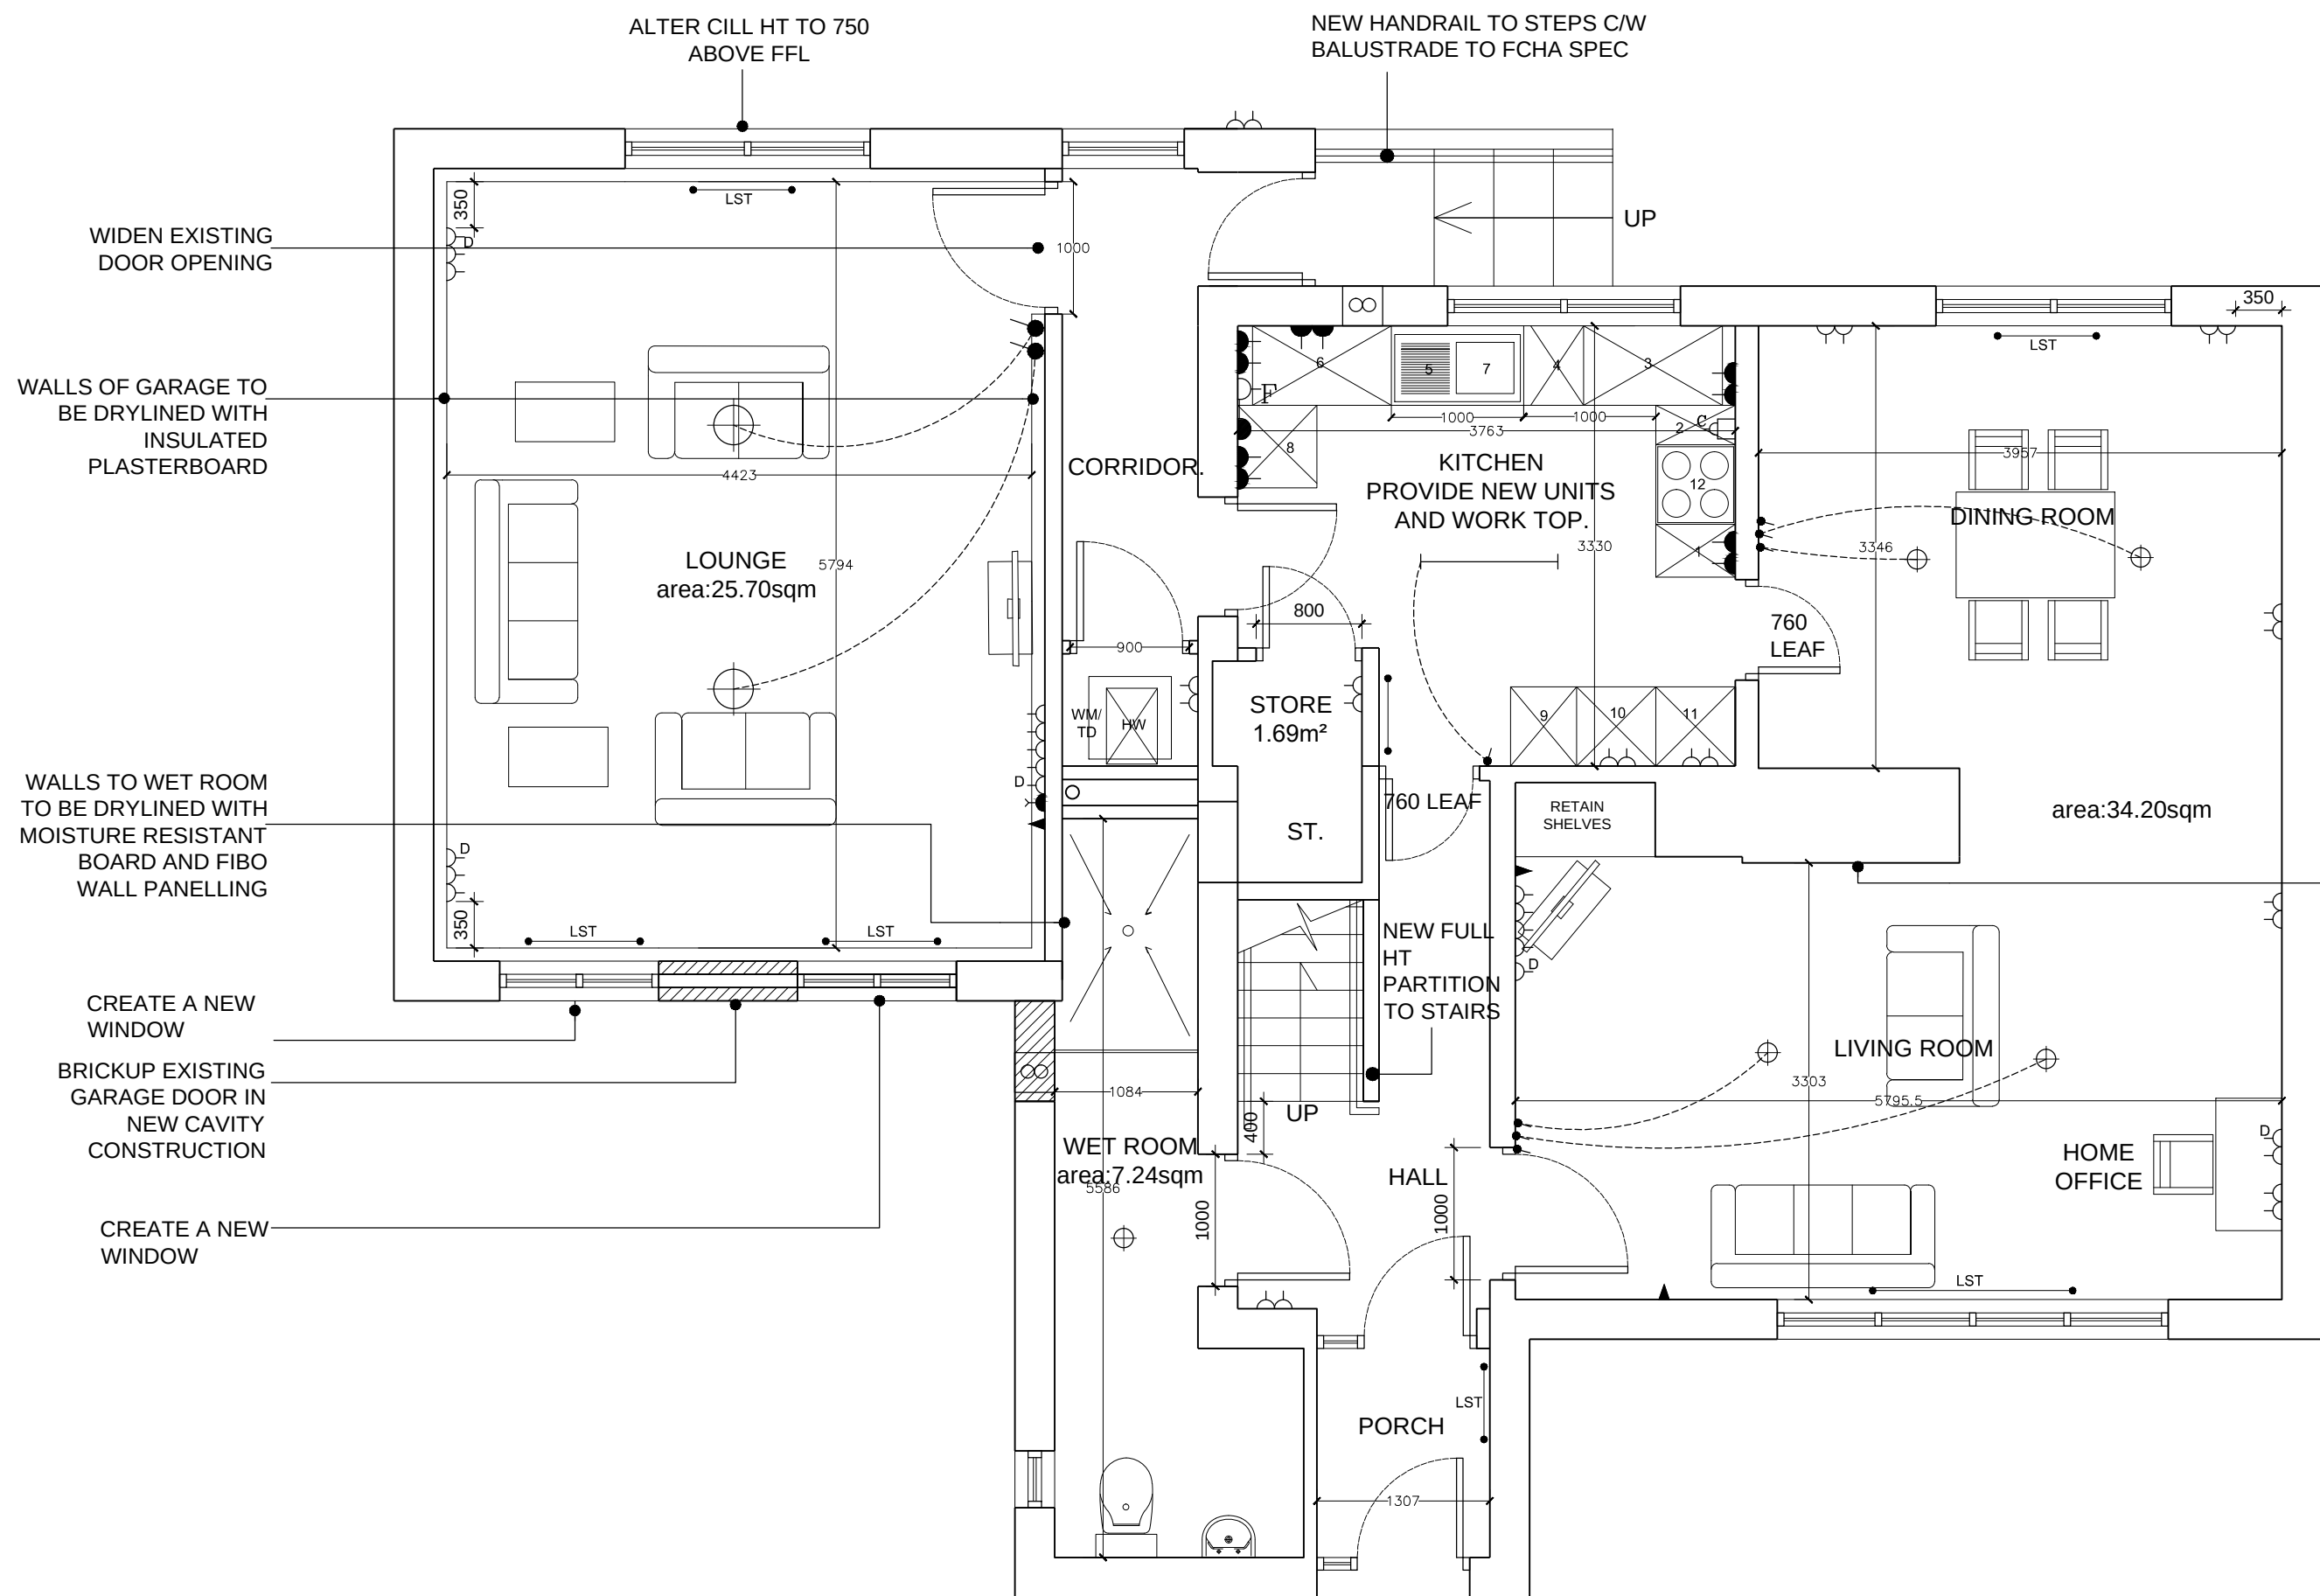

GROUND FLOOR PLAN

KITCHEN

1. 400X600X900 HI LINE BASE UNIT	0.12
2. 300X600X900 HI LINE BASE UNIT	0.10
3. 1050X600X900 CORNER BASE UNIT WITH 600 DOOR AND CAROUSEL	0.35
4. 400X600X900 HI LINE BASE UNIT	0.12
5. 1000X600X900 SINK BASE UNIT	0.35
6. 1050X600X900 CORNER BASE UNIT WITH 500 DOOR AND CAROUSEL	0.35
7. 950X508 S.S SINK+DRAINER	
8. SPACE FOR TALL FRIDGE/FREEZER	
9. 500X600X900 TALL LARDER UNIT	0.50
10. 600X600X900 HI LINE BASE UNIT	0.21
11. 600X600X900 3 DRAWER BASE UNIT	0.21
12. 600X600X900 BELOW WORKTOP OVEN WITH INSET HOB	
	2.31

REMOVE DECORATIVE FIRE SURROUND AND GAS FIRE CAP+REMOVE GAS SUPPLY

