


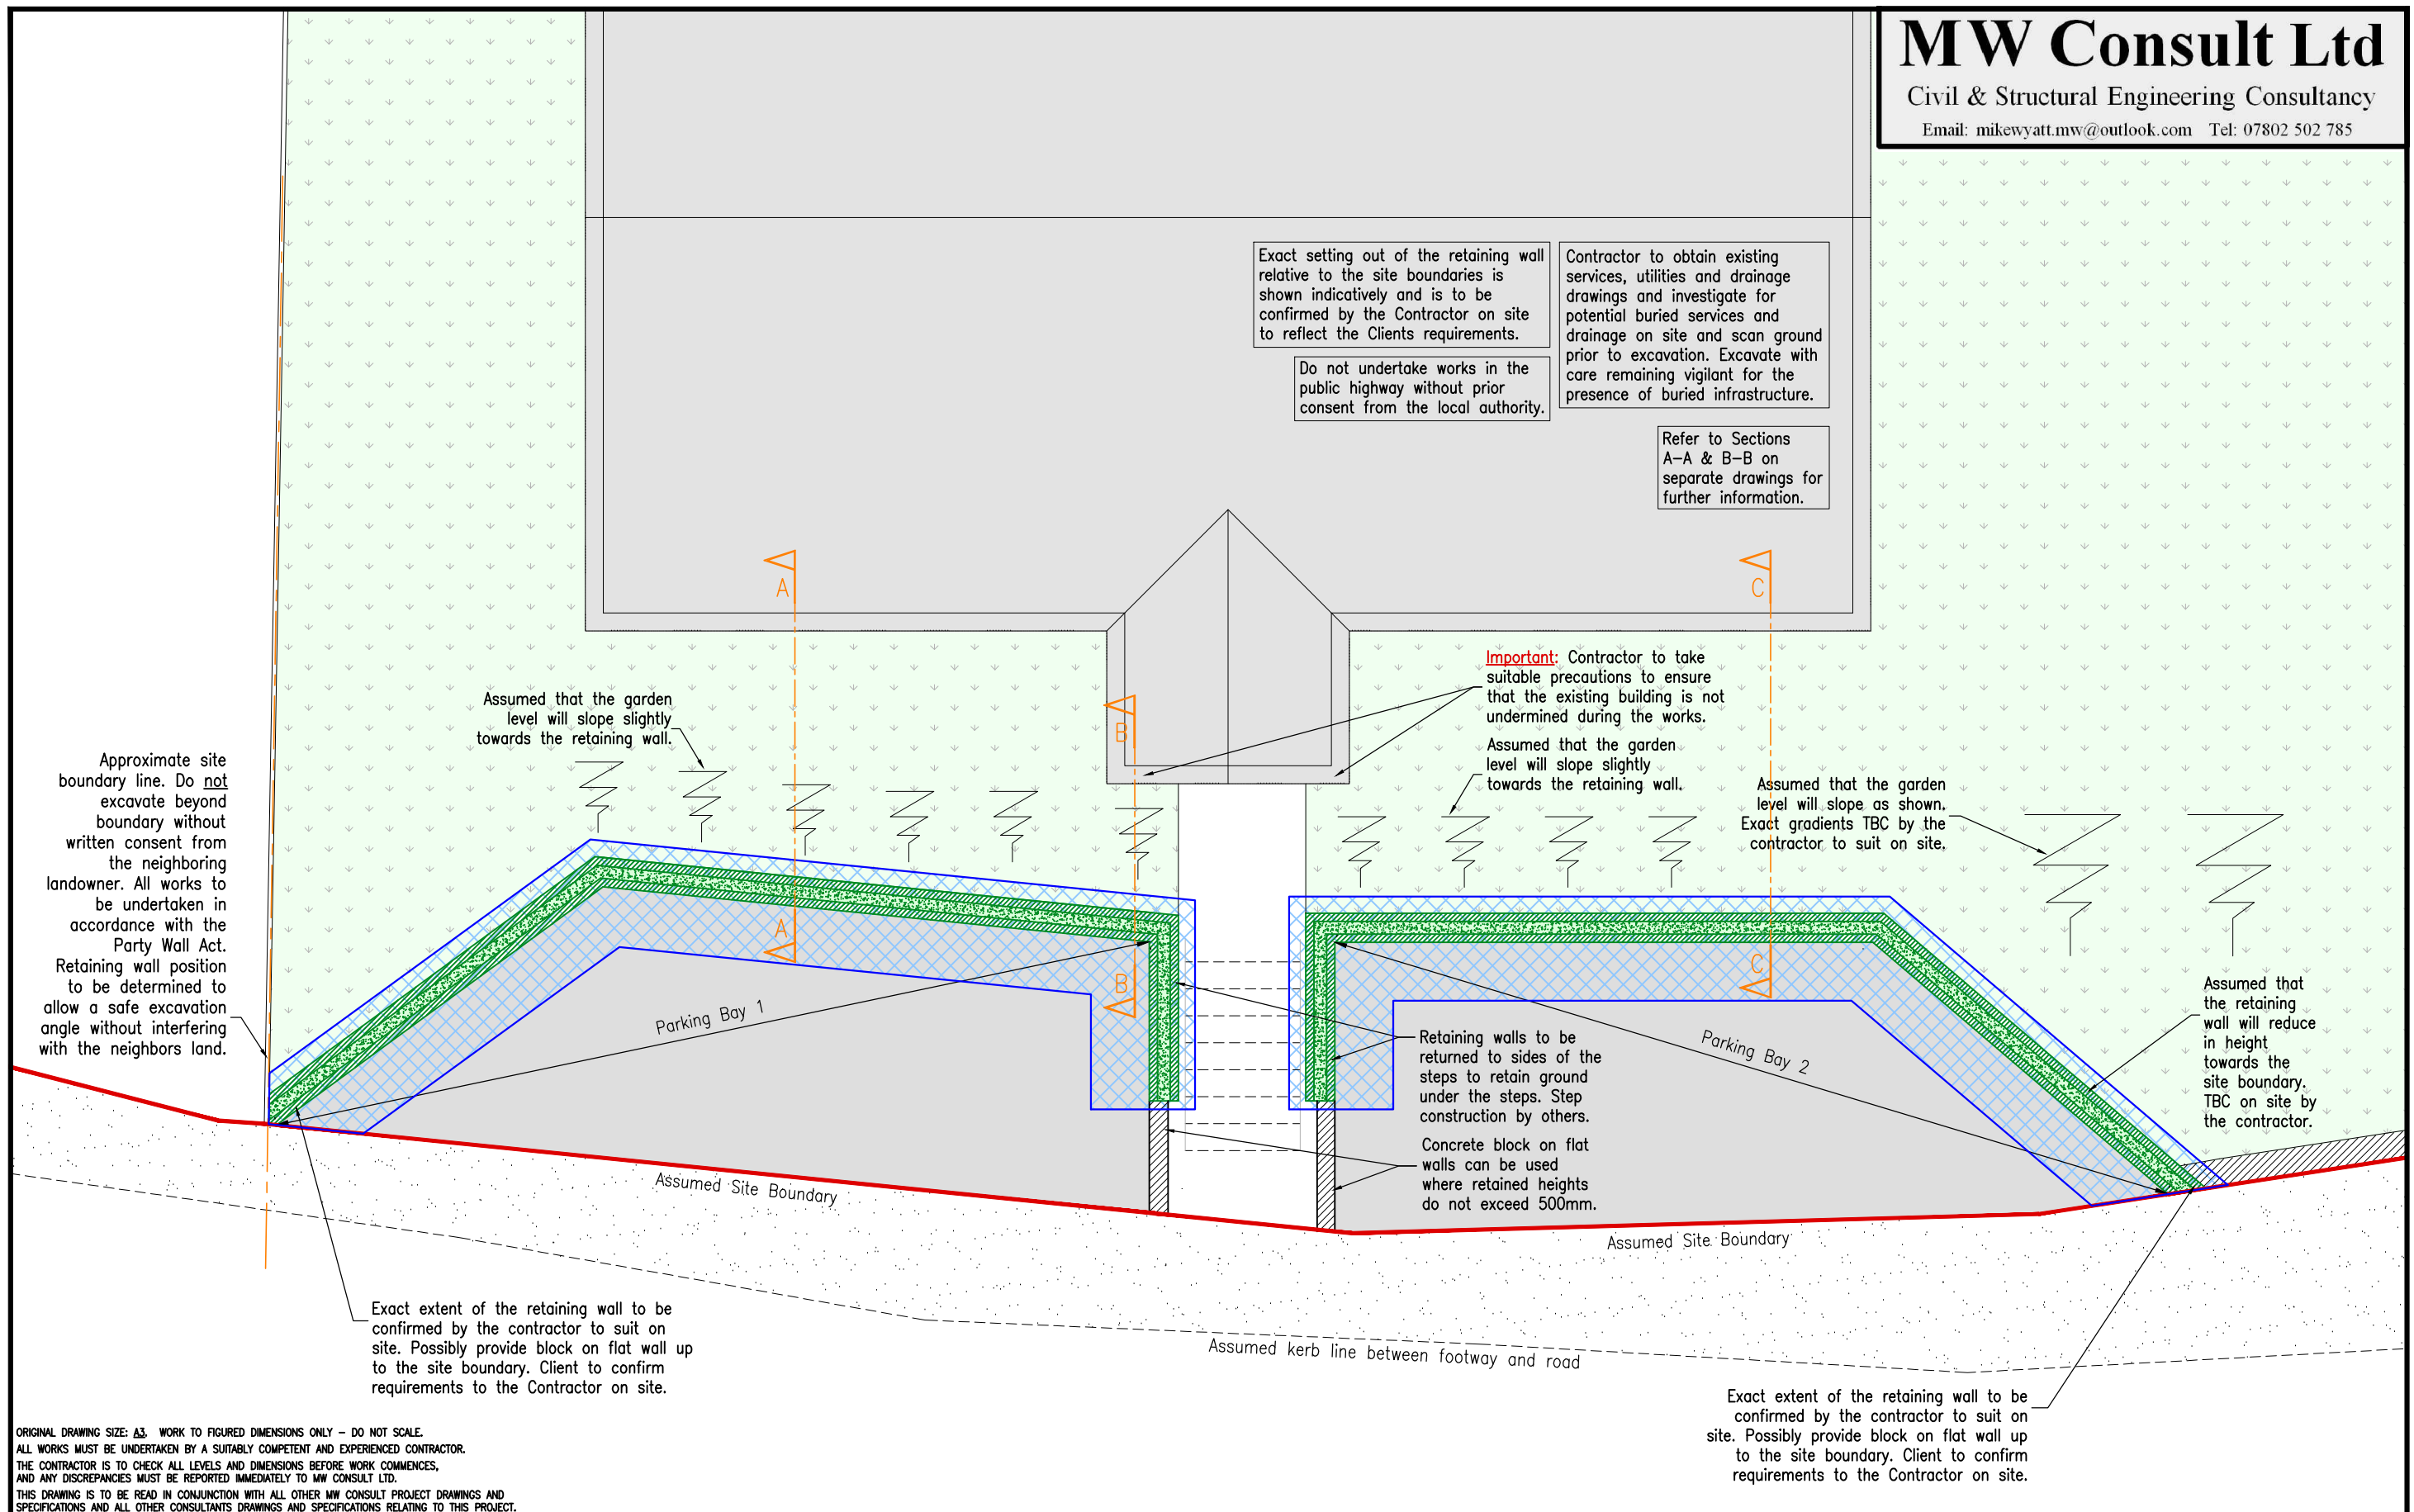

CLIENT:
Mr Rob Thomas

PROJECT:
Proposed Parking Bays at
Bryn House, 5 Varteg Road,
Bryn, Port Talbot

DRAWING TITLE:
Proposed Retaining Wall Plan

Drawing Status: For Comment

DRAWN BY: MW	DESIGN BY: MW	CHECKED BY: MW	DATE: 22/09/22
SCALE: 1:75 (A3)	DRAWING No.: 22/237(01)	REVISION: B	