



VALE CONSULTANCY  
18560-SK01  
FOUNDATION PLAN -  
(NOT TO SCALE)

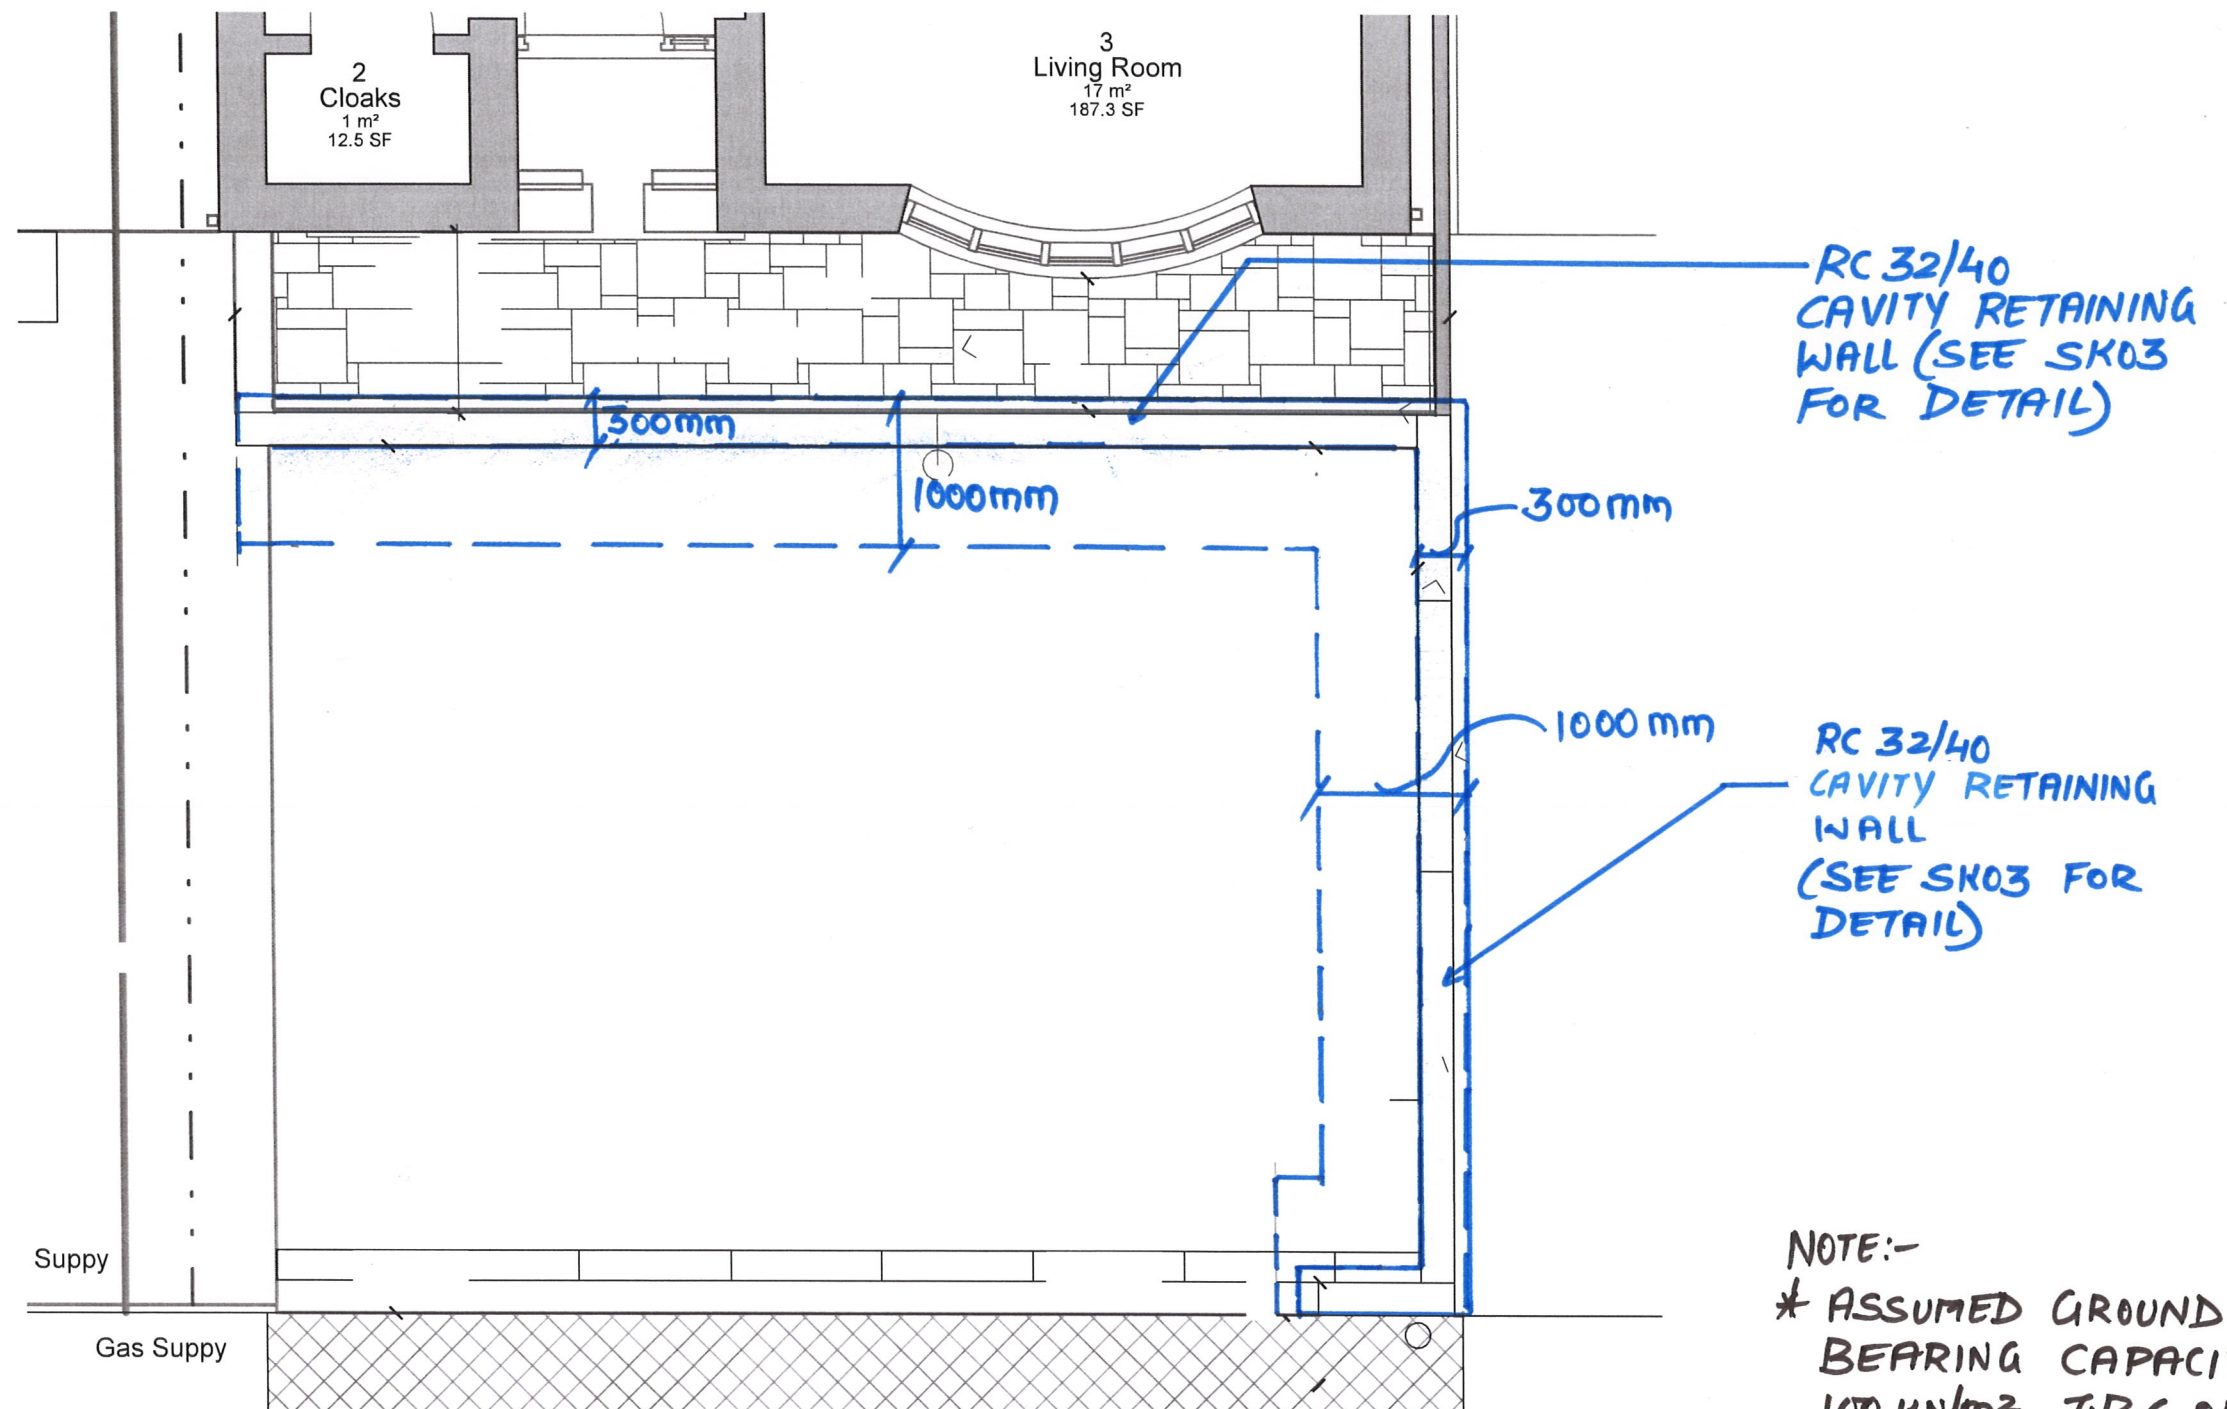

VALE CONSULTANCY  
18560 - SK02  
SECTION - SHOWING  
RETAINING WALL  
(NOT TO SCALE)

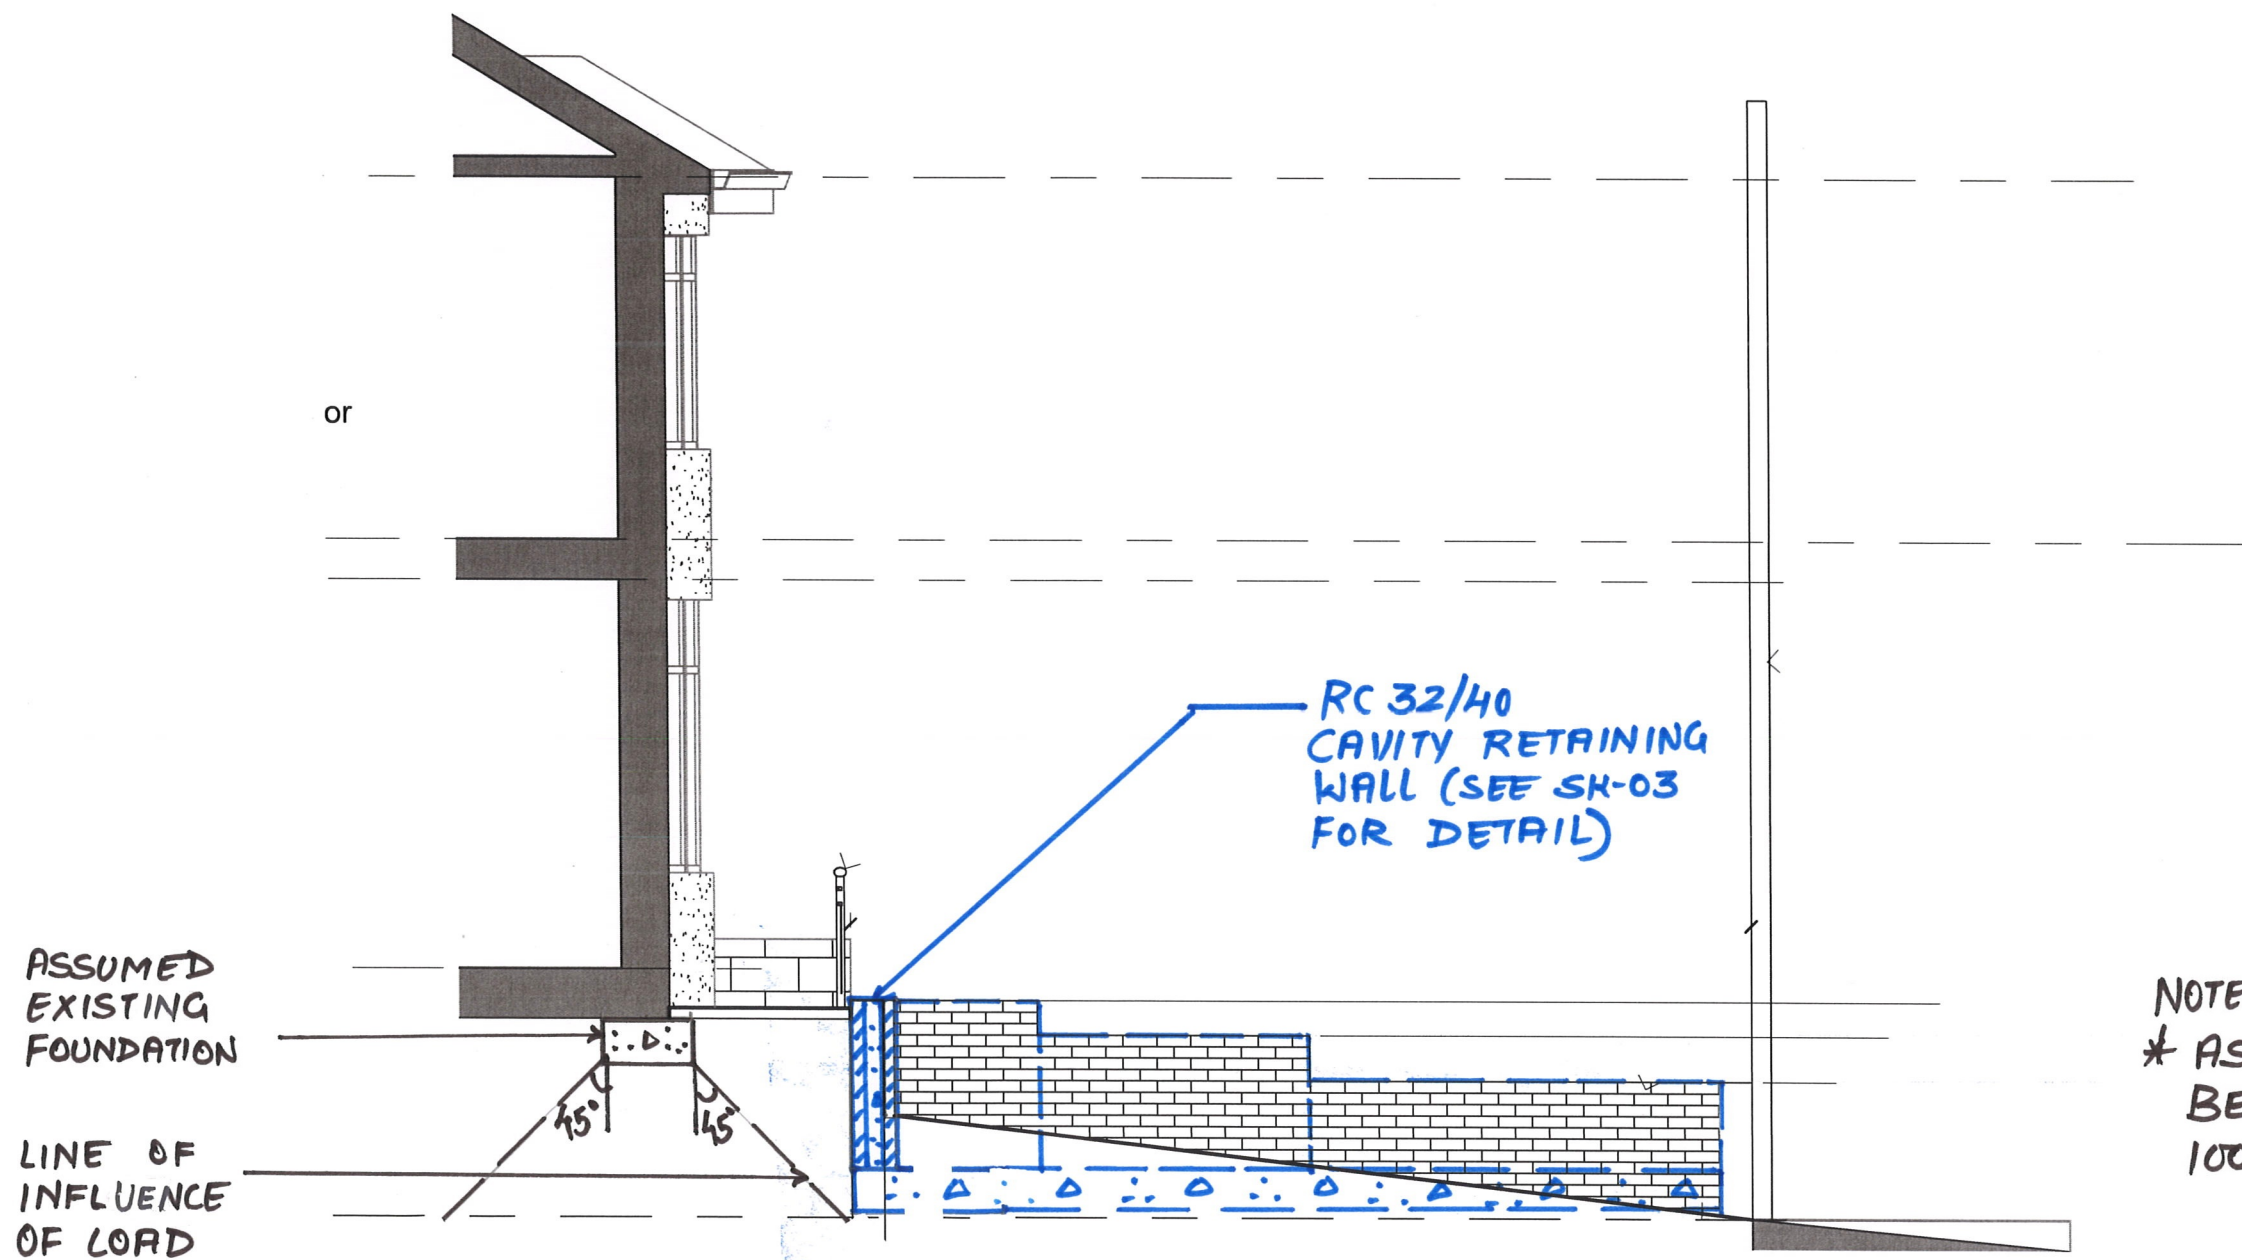

NOTE:-  
\* ASSUMED GROUND BEARING CAPACITY 100 KN/m<sup>2</sup> T.B.C ON SITE.

16, CHURCH ROAD, BAGLAN

RC RETAINING WALL DETAIL - NOT TO SCALE

