


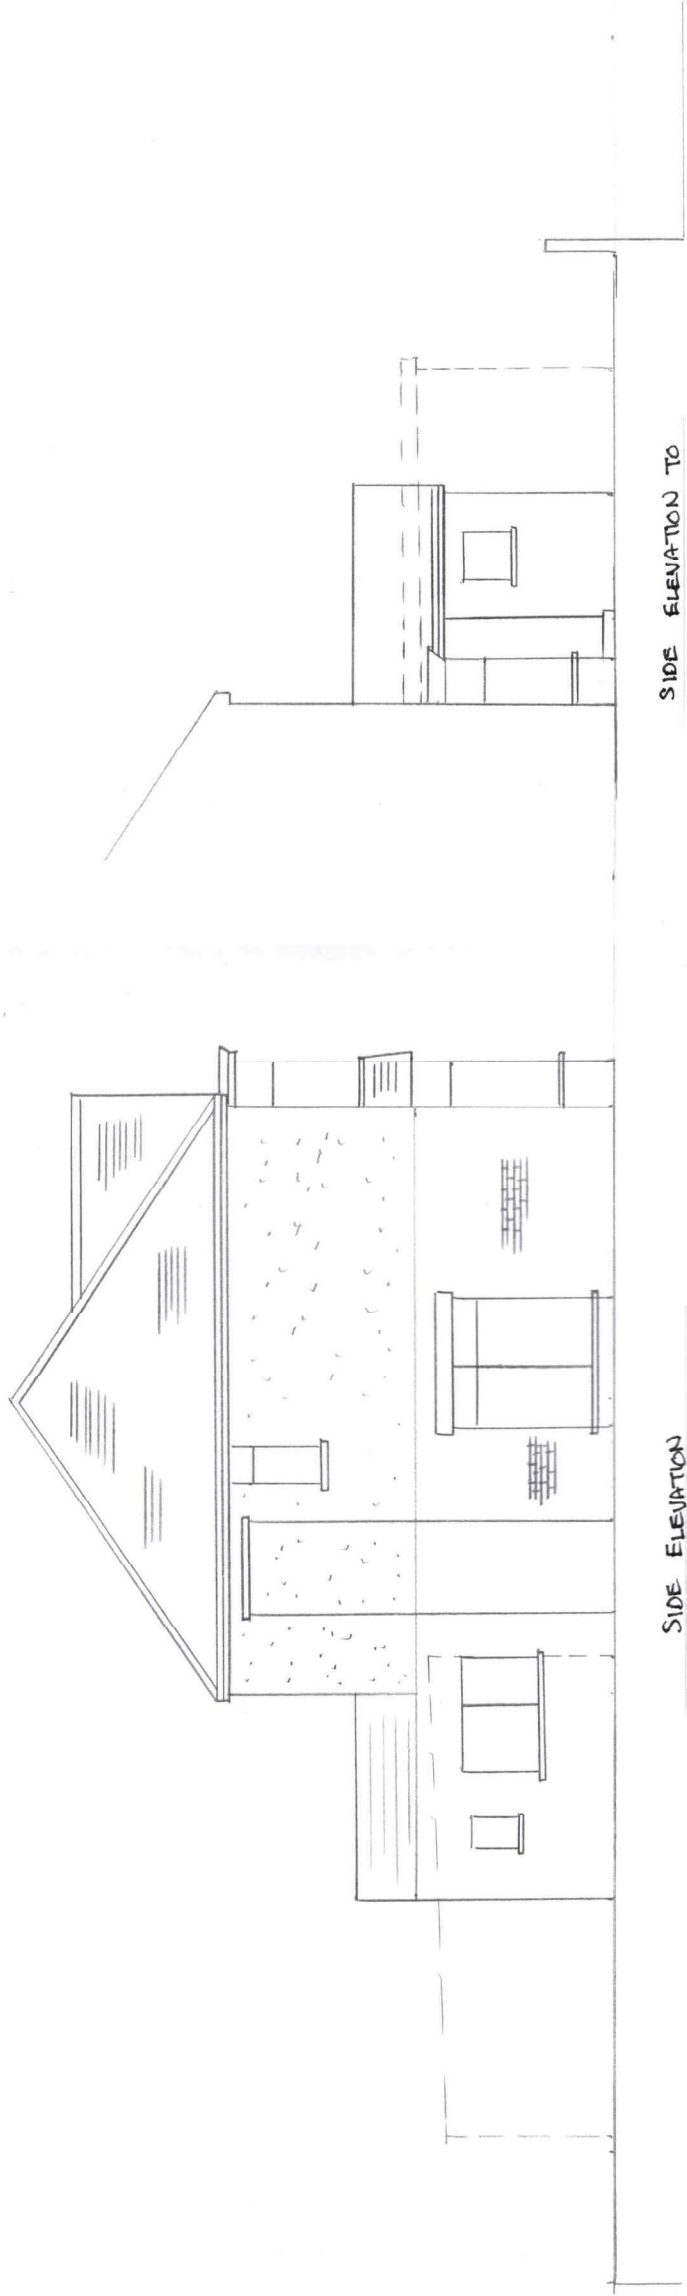


SIDE ELEVATION

EXISTING

SIDE ELEVATION TO

NEIGHBOURS EXISTING

SCALE 1:100 @ A3

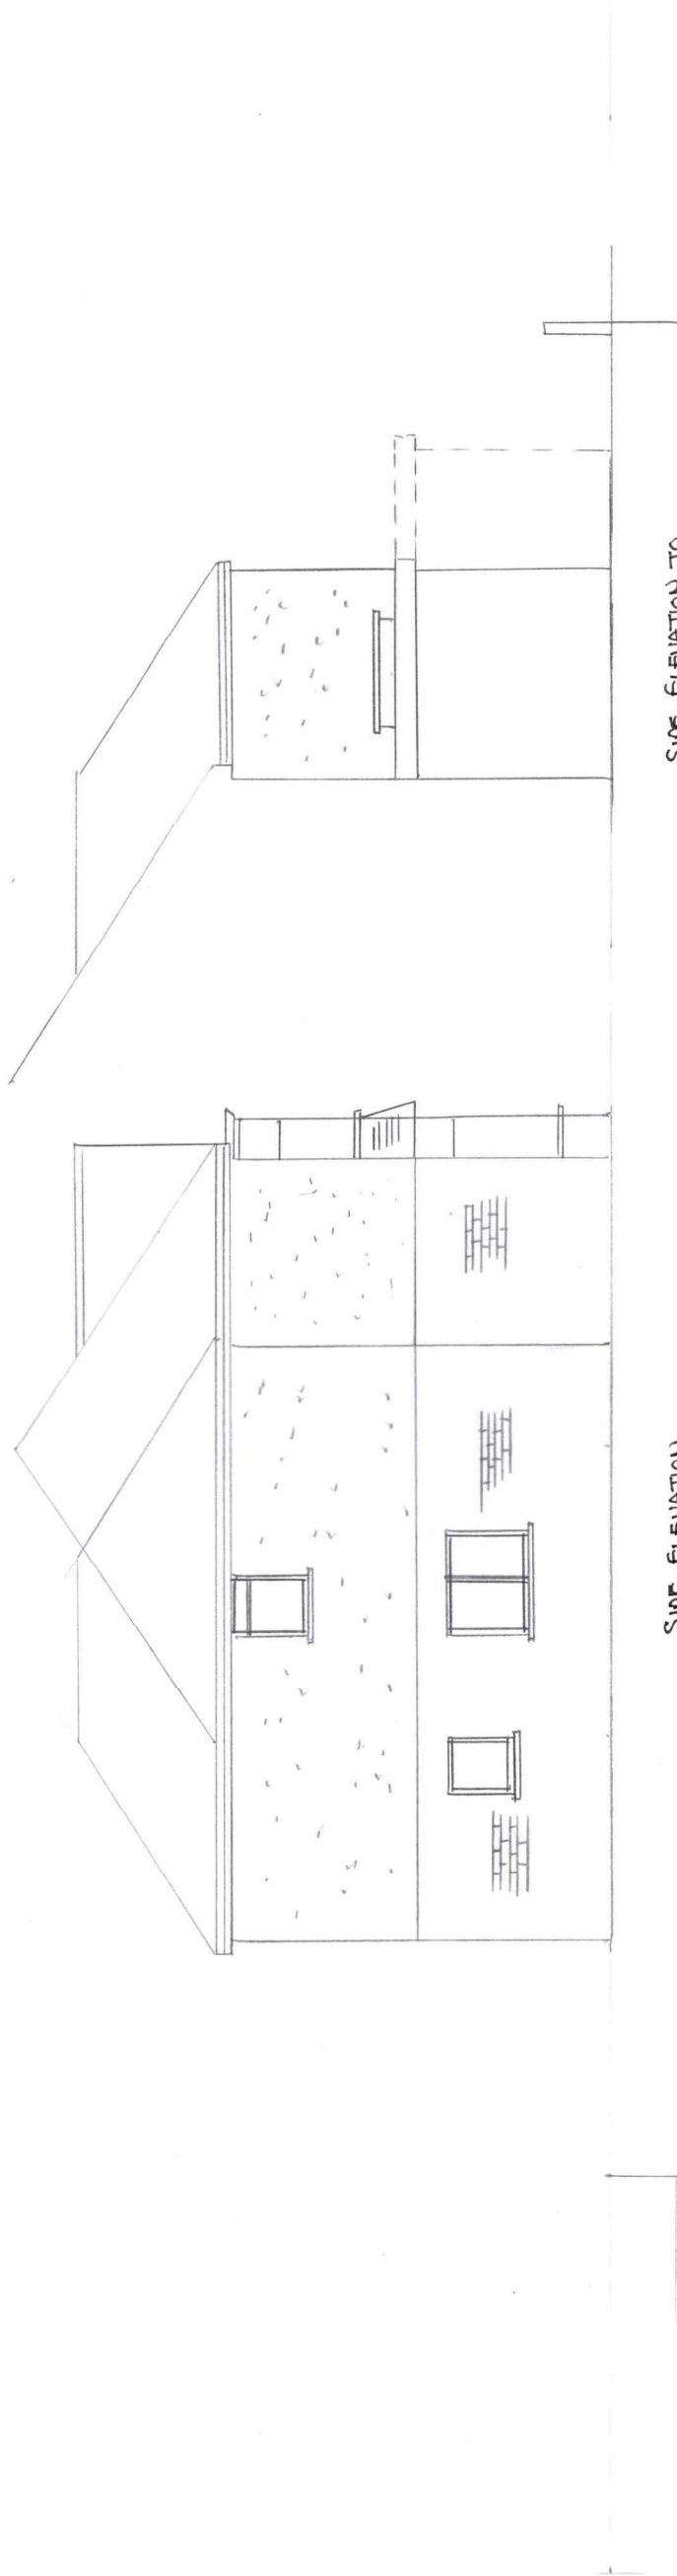

SIDE ELEVATION

PROPOSED

SIDE ELEVATION TO

NEIGHBOURS PROPOSED