



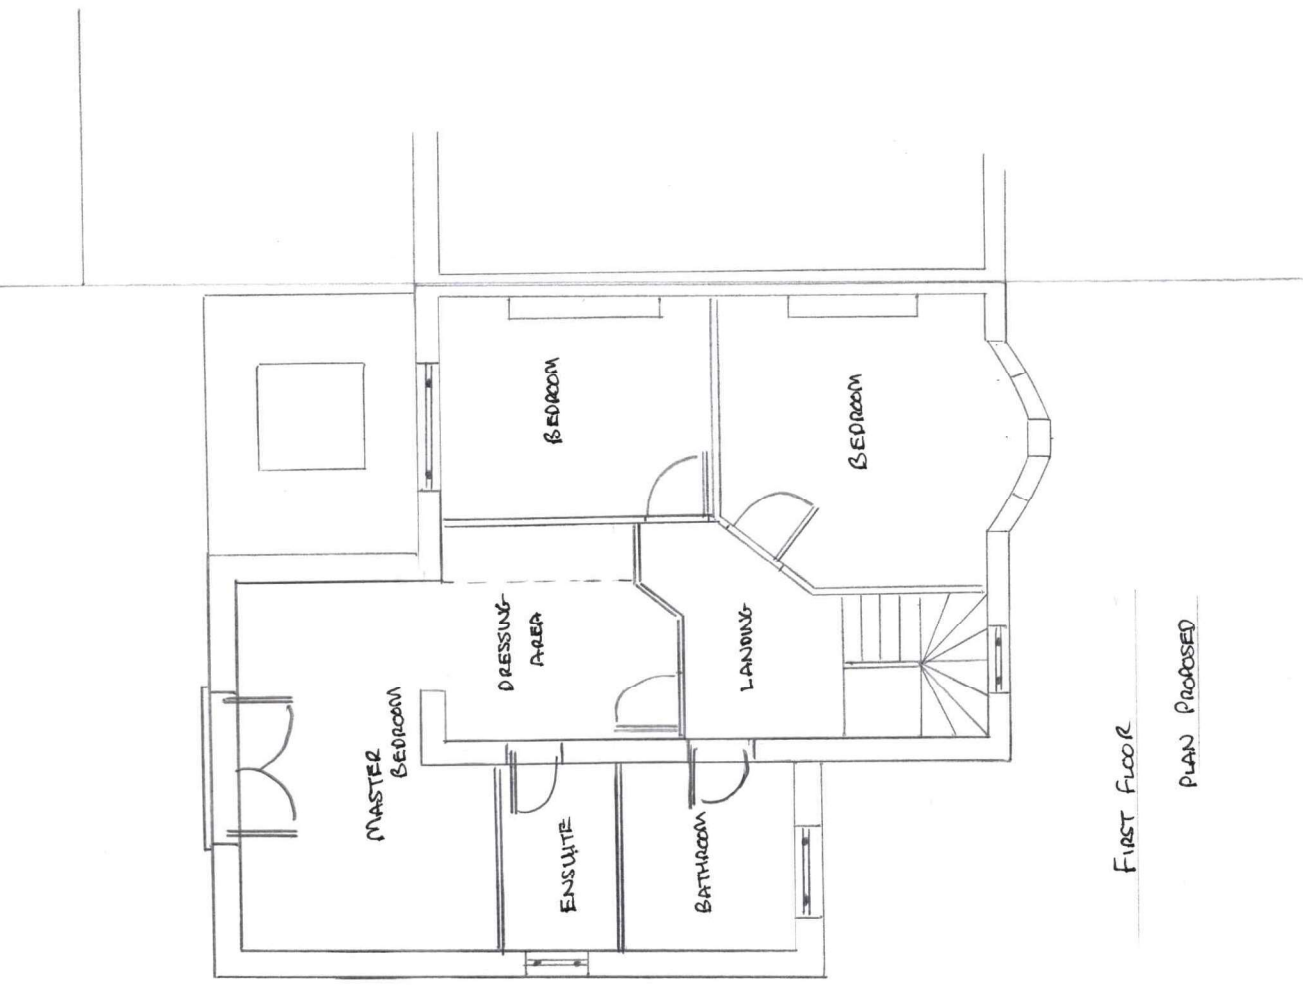

FIRST FLOOR

PLAN PROPOSED

SCALE 1:100 @ A3

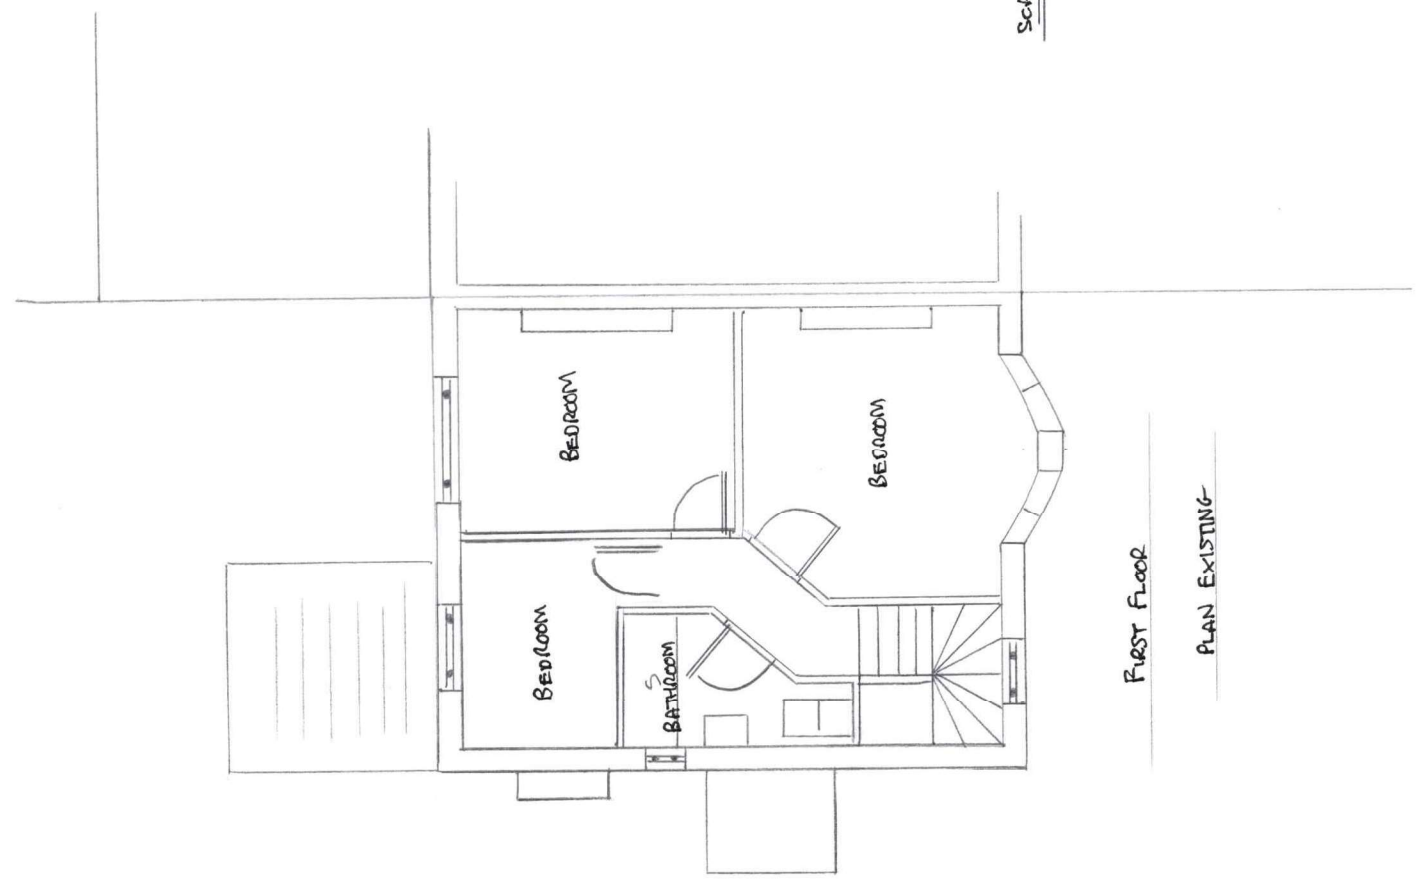

FIRST FLOOR

PLAN EXISTING