

PROPOSED ELEVATIONS 1:100


Roof Pitch approx 45 °

Velux Windows

PVCu RWP's & Gutters

External Render

PVCu Windows & Door

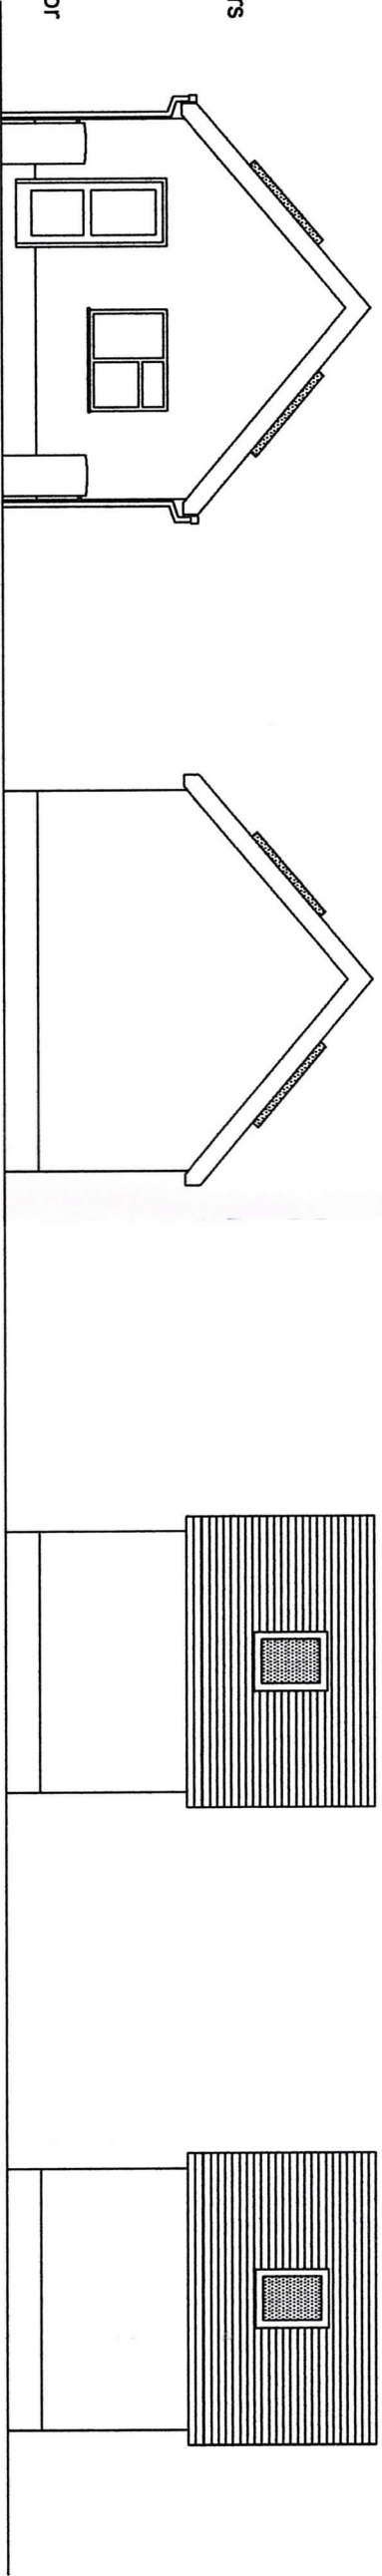


FRONT ELEVATION

REAR ELEVATION

SIDE ELEVATION


SIDE ELEVATION

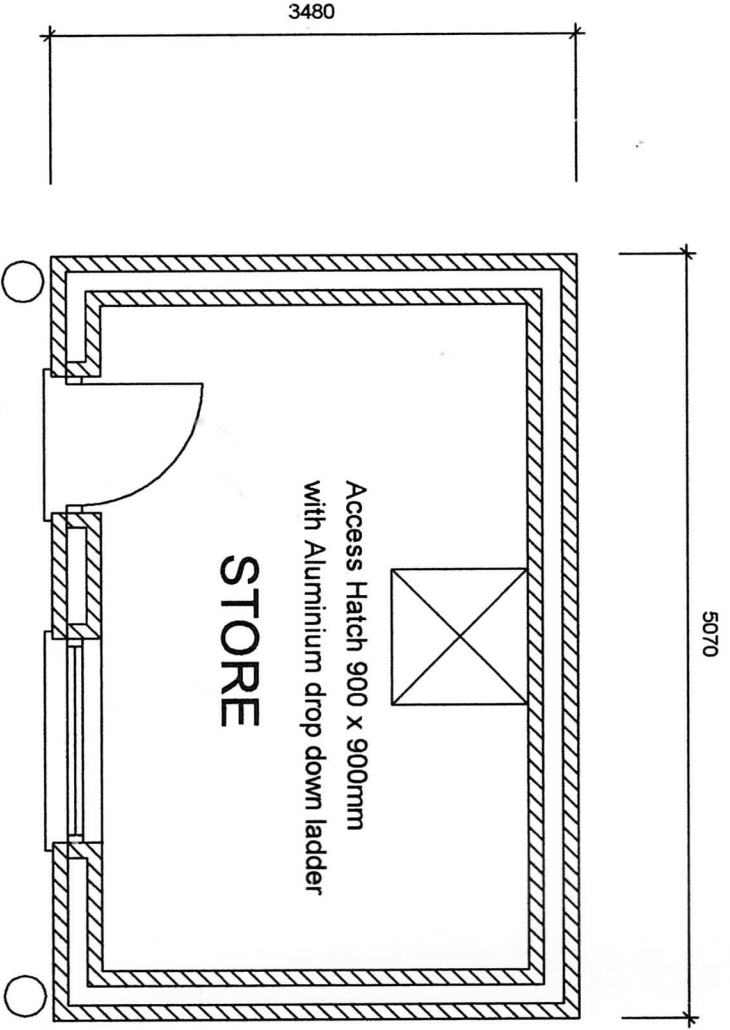

250 Litres Water Butt
54L X 54W X 111H Centimetres

250 Litres Water Butt
54L X 54W X 111H Centimetres

GROUND FLOOR PLAN 1:50.

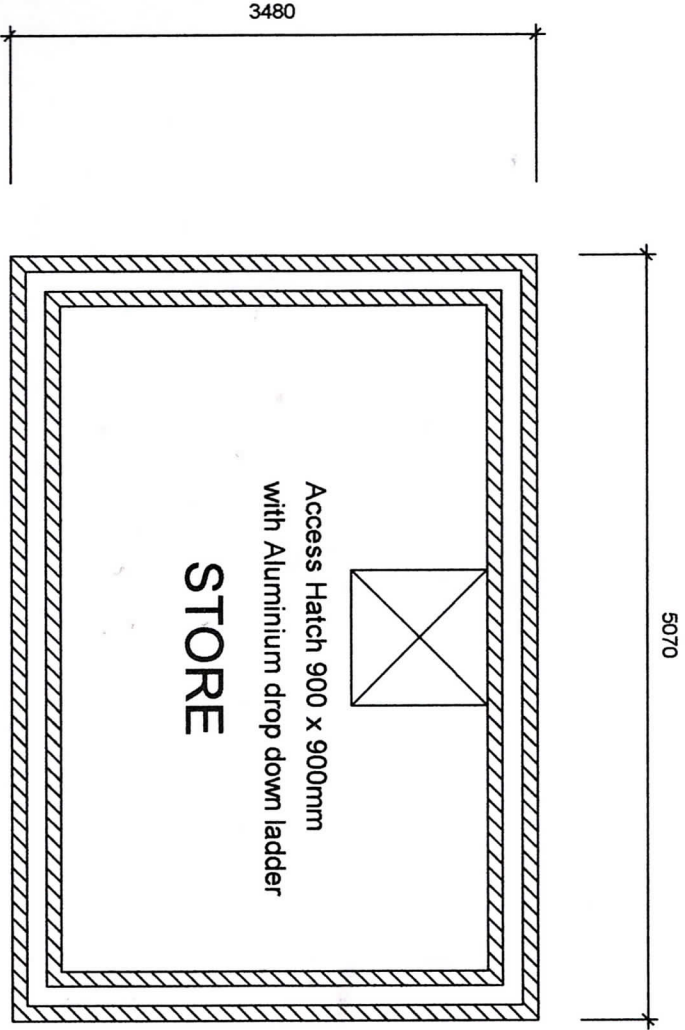

FIRST FLOOR PLAN 1:50.