
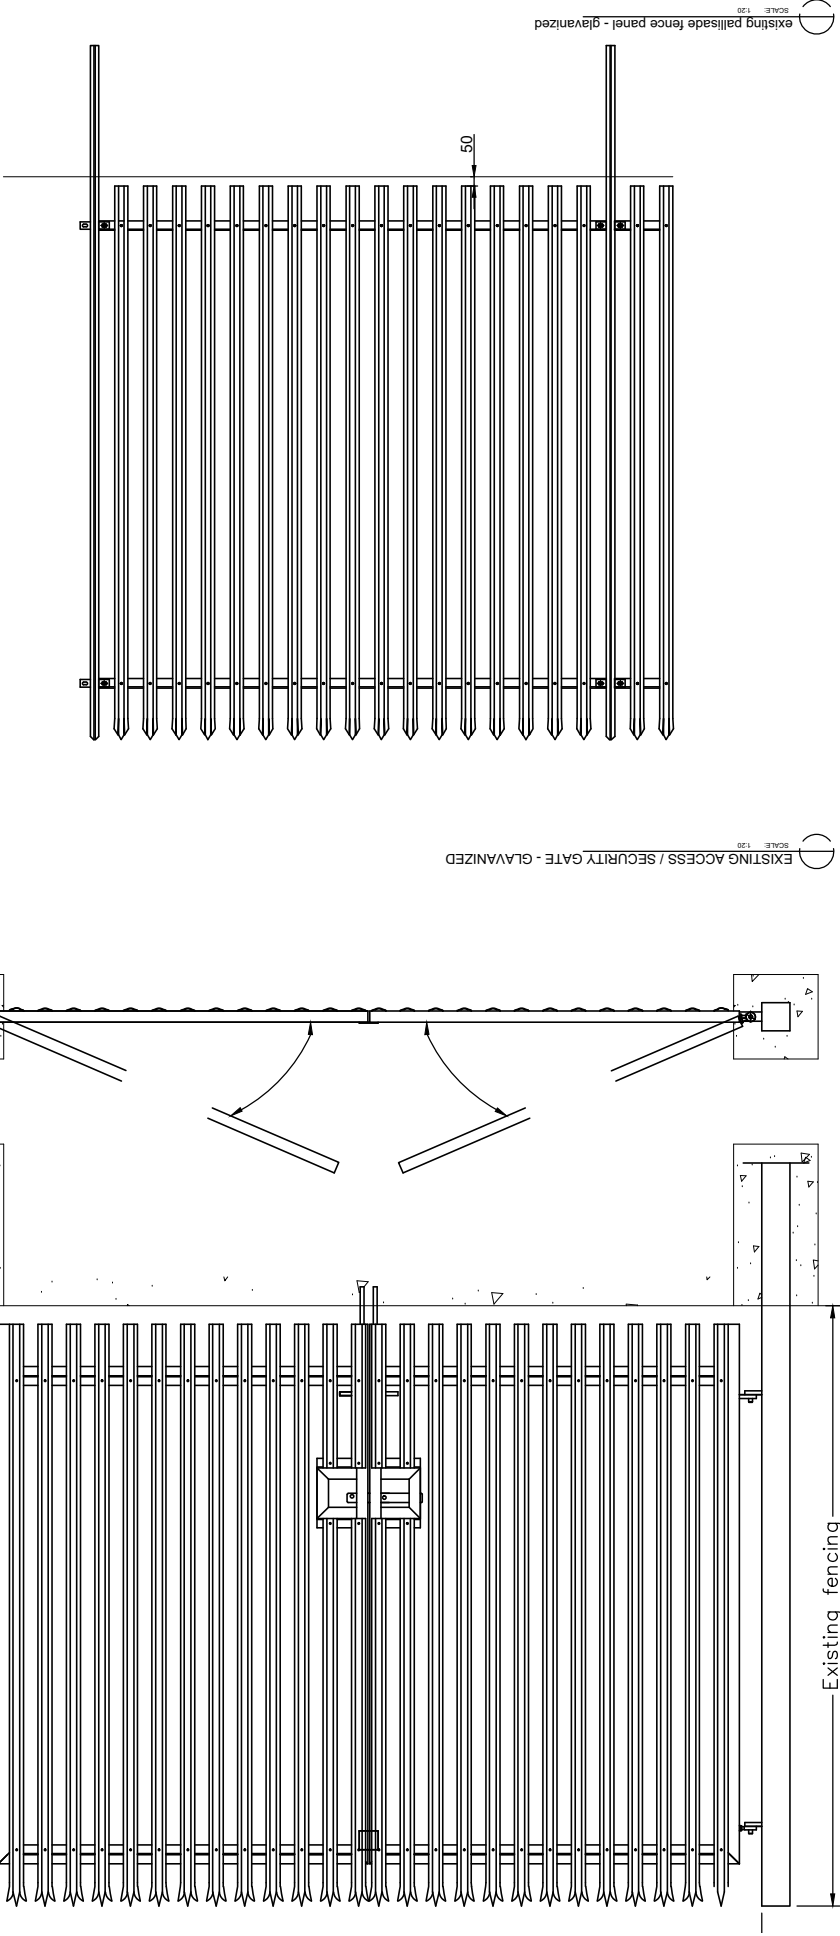


Superseded

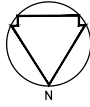

1		Existing access control Gate - Galvanized palisade to be retained and repositioned within site to ease entry		
2		20ft long x 8ft wide Steel containers - colour Green (A2no)		
3		perimeter of site secured with existing galvanised palisade fence		
4		5.5m wide access ways within site allowing 2 way / park and pass space		
5		Vehicle route within compound proposed to be one way operation as indicated		
6		Existing site surface - gravel / tarmac/adam area retained.		
7		Proposed site parking 2600x4800 bays		
8		10ft long x 8ft wide Steel containers - colour green 14no		
8a		Access to 10ft containers via foot only - small storage offering.		
9		Site installed one way and no entry signage		
10		Dedicated crossing point within site		
11		Controlled access pedestrian Gate to be installed with keypad access. Direct link to existing footpath		
				
B		Gates relocated, parking arrangement altered		
CW		06.11.23		
A		Gates relocated, crossing point added, one way signage indicated, pedestrian link added.		
CW		06.11.23		
REV:		DESCRIPTION:	BY:	DATE:
STATUS: planning application				
CLIENT: LOCKSPOT SELF STORAGE DAVEN 11 LANELL LOCKSPOT				
SITE: Seaway Industrial Estate Port Talbot SA13 7BR PROPOSED SITE layout plan				
SCALE AT 1: 200		DATE: 14.06.23	DRAWN: CW	REVISION: B
PROJECT NO: hof_157		DRAWING NO: 157_L01		