


Notes:
All details existing, unless marked proposed
Original drawing size A4
Scaled dimensions should not be taken from this
drawing unless authorised.

Site Boundary
Land Ownership
But Not Part Of Application
Advert Location

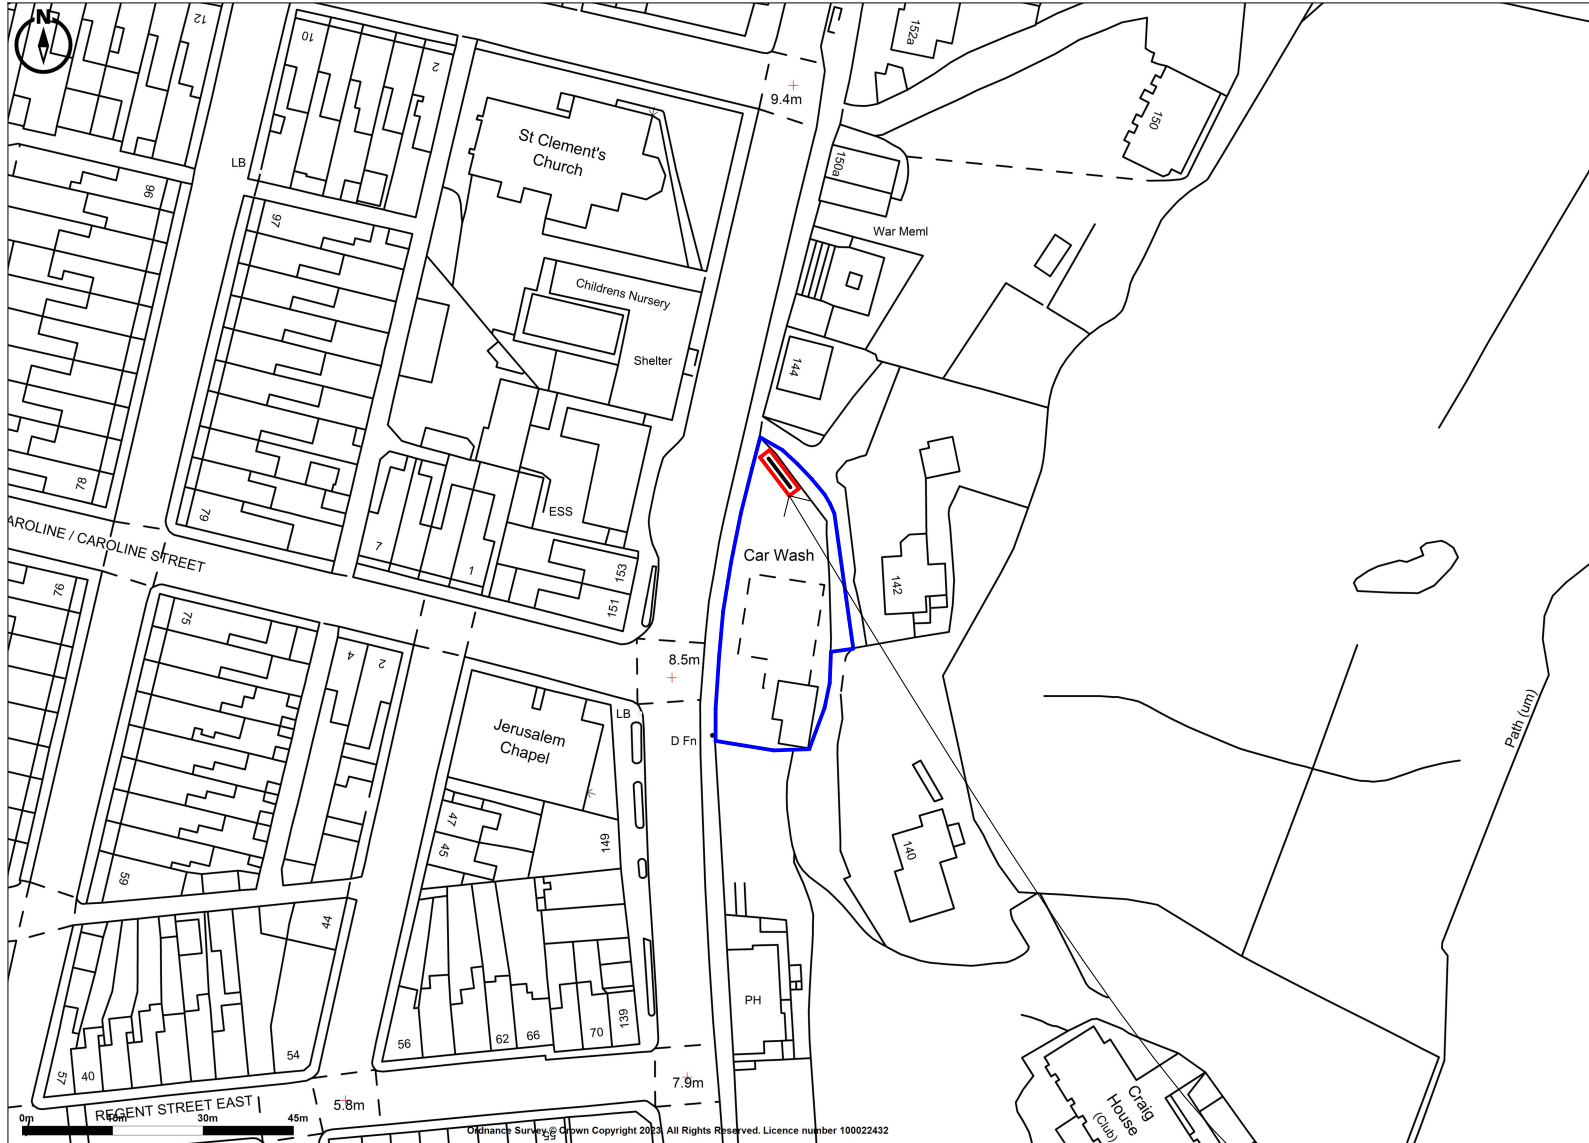

Alight Media
58-59 Great Marlborough Street
London
W1F 7JY
Tel.020 7183 2346 www.alightmedia.com

Ref:
ALF-12280 (9963)

Project
Land at Briton Ferry
Car Wash, Neath Road,
Briton Ferry
SA11 2AX

Drawing Name
Location Plan -
Proposed

Drawing Status
PLANNING

Revision
- First Formal Issue CO


Date
11.12.2023

Drawing Scale @ A4
1:1250

Layout ID Revision
T4816 A4 050

Promap
LANDMARK INFORMATION

Ordnance Survey © Crown Copyright 2023. All Rights Reserved.
Licence number 100022432
Plotted Scale - 1:1250. Paper Size - A4

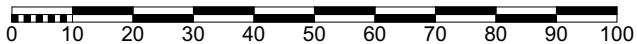

Application Site

