

dimensions:
The Contractor shall provide dimensions, levels and survey points for all connections and points to be checked and verified or set by the Contractor before the commencement of works. All dimensions are to be checked and verified by the Contractor before the commencement of works and any discrepancy, omission or error is to be reported to the Architect immediately for verification.
specification:
The Contractor is to comply with current Building legislation, British Standards specified on its drawing, regulations, laws, codes and standards and any discrepancy, omission or error is to be reported to the specialist and read in conjunction with any structural or other relevant specialist and design documentation provided.

REVISIONS:

client:
David Edwards

project:
LED signage application
Fabian Way
Swansea

description:
proposed site location plan
proposed LED signage




head office:
the old stone masons, 104 Fabian St,
Swansea, SA1 1JH
tel: 01873 851125 fax: 01873 851127

main office:
first floor, 5 gold rope,
newport, south wales, NP20 4JG
tel: 01633 245020

e-mail: info@jdwarchitects.co.uk
w: www.jdwarchitects.co.uk

drawn: scales: @A1
date: varies of:
job drawing no: **jw1186 - 101**


this drawing is copyright of the architect and may not be reproduced without notice

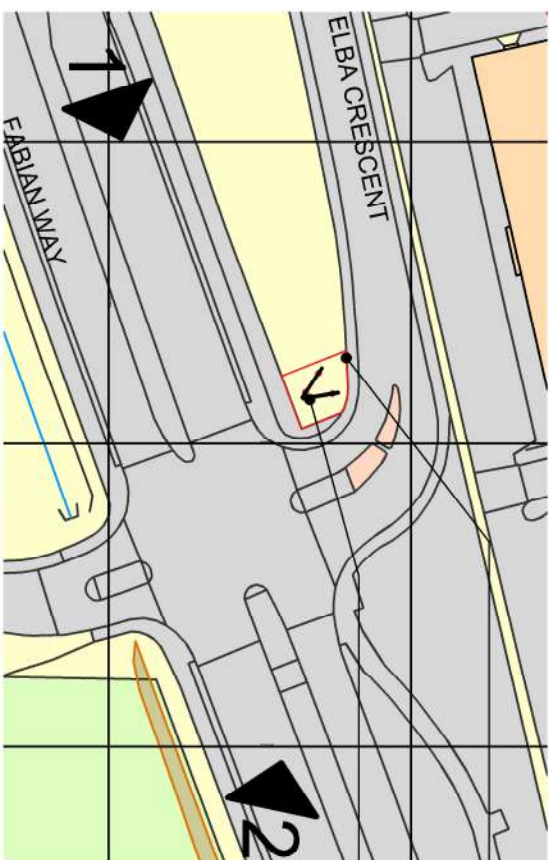


proposed site location plan - 1:1250




90m2 of land required
location of proposed 2NO. LED signage board
structural leg support height - 2000mm
LED board dimensions 6000 x 3000mm
total signage height 5000mm

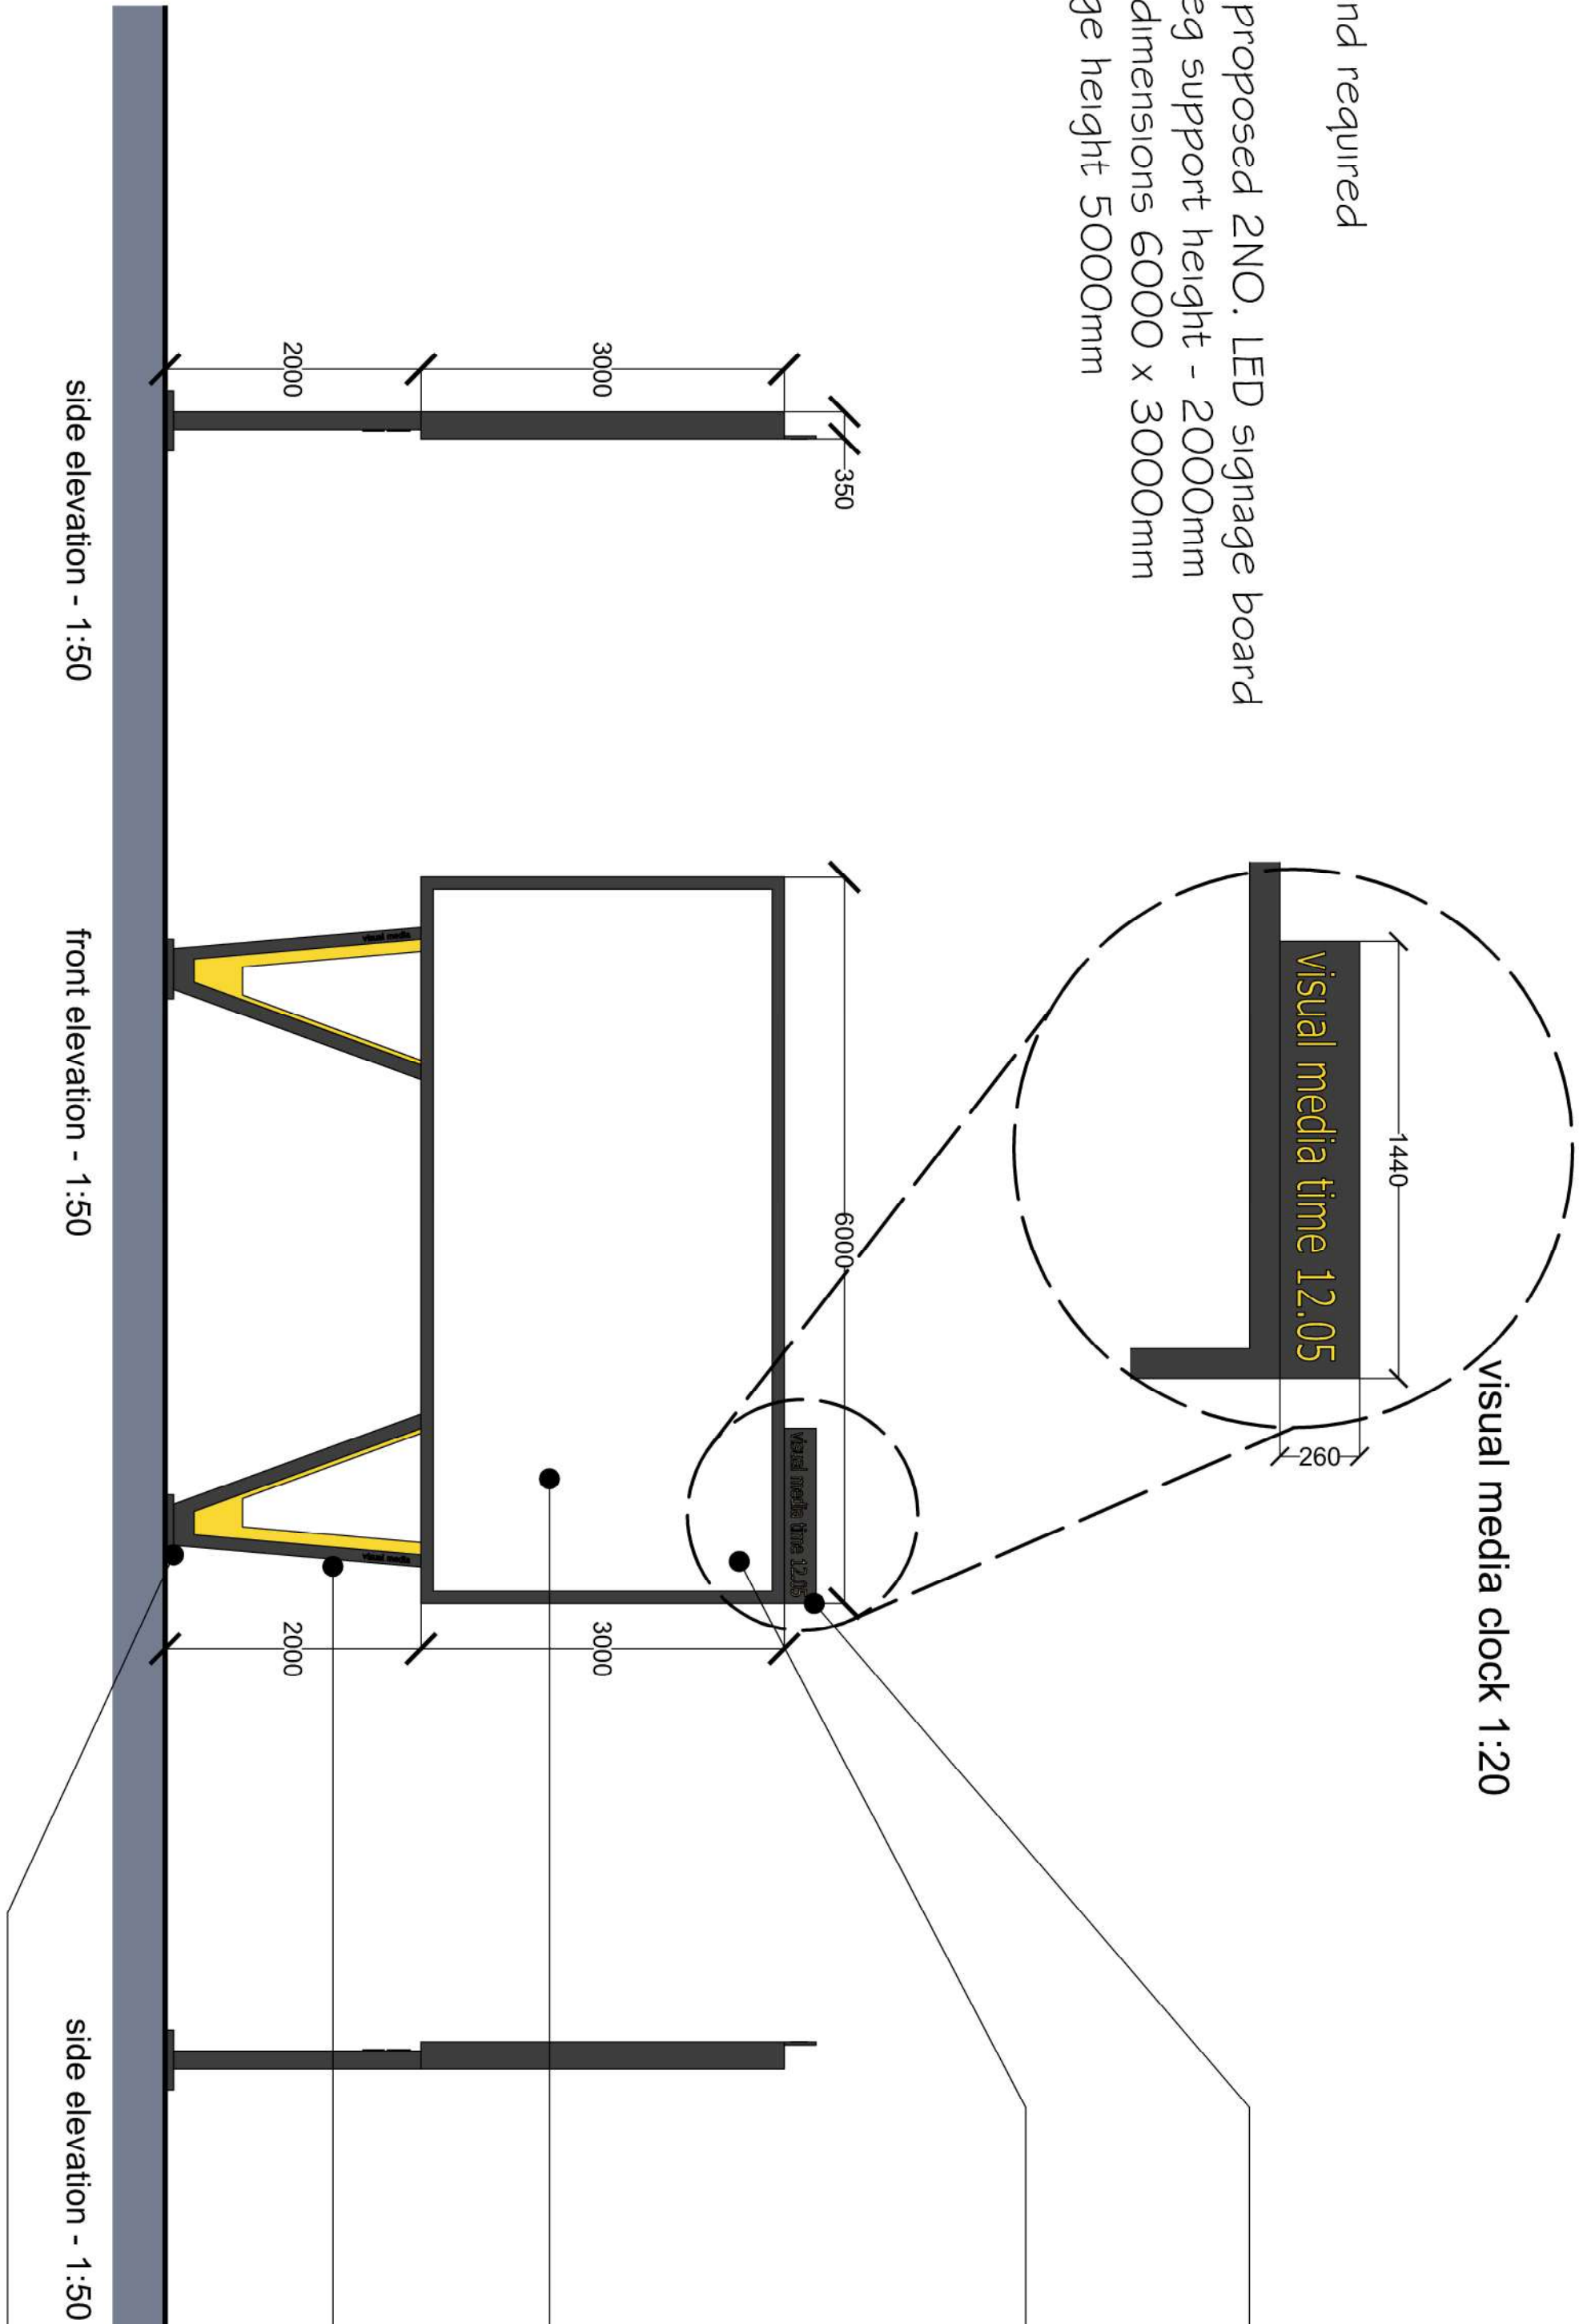

proposed LED signage - 1:50

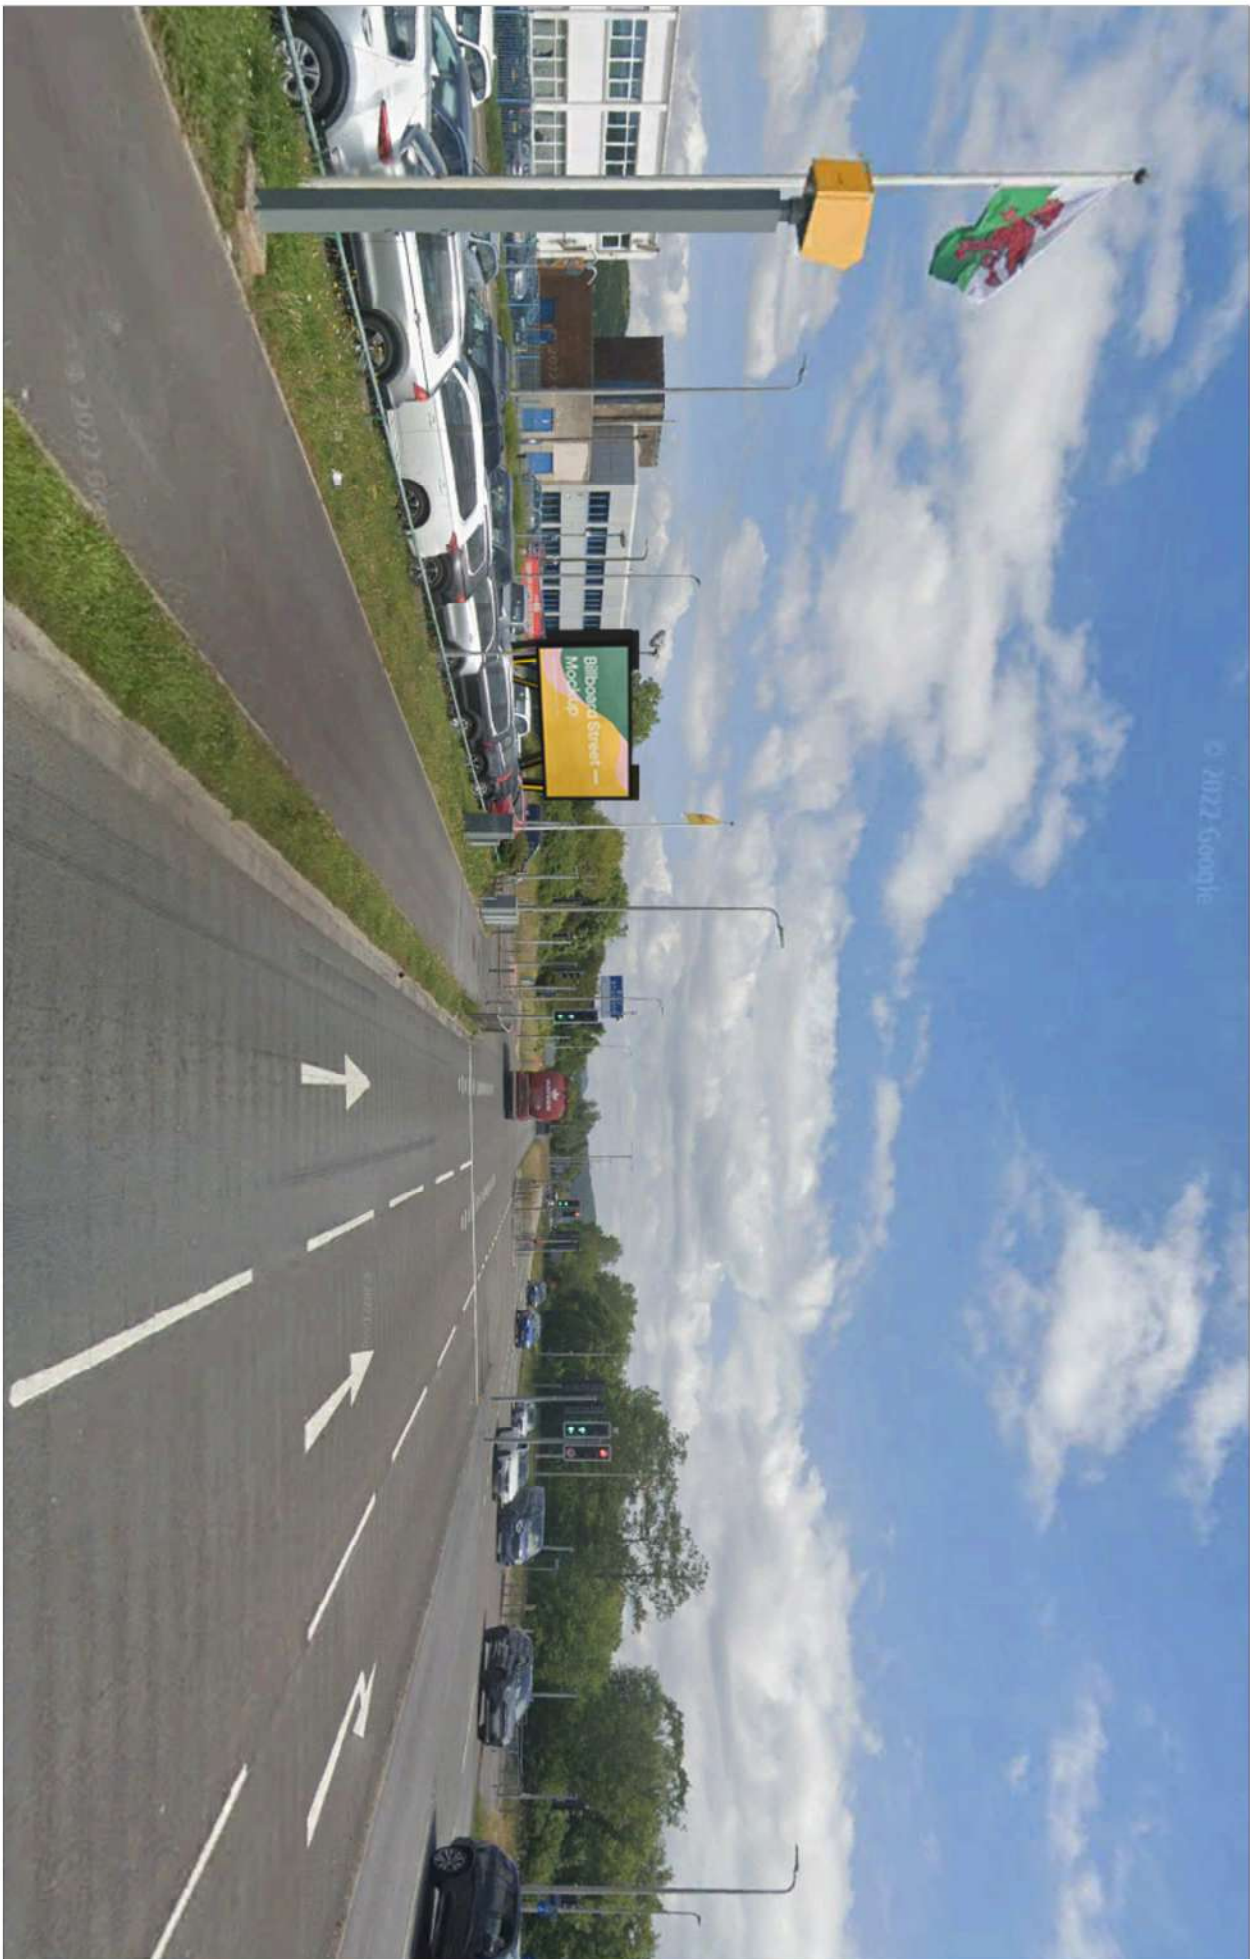

proposed visual of LED signage 1 - (not to scale)

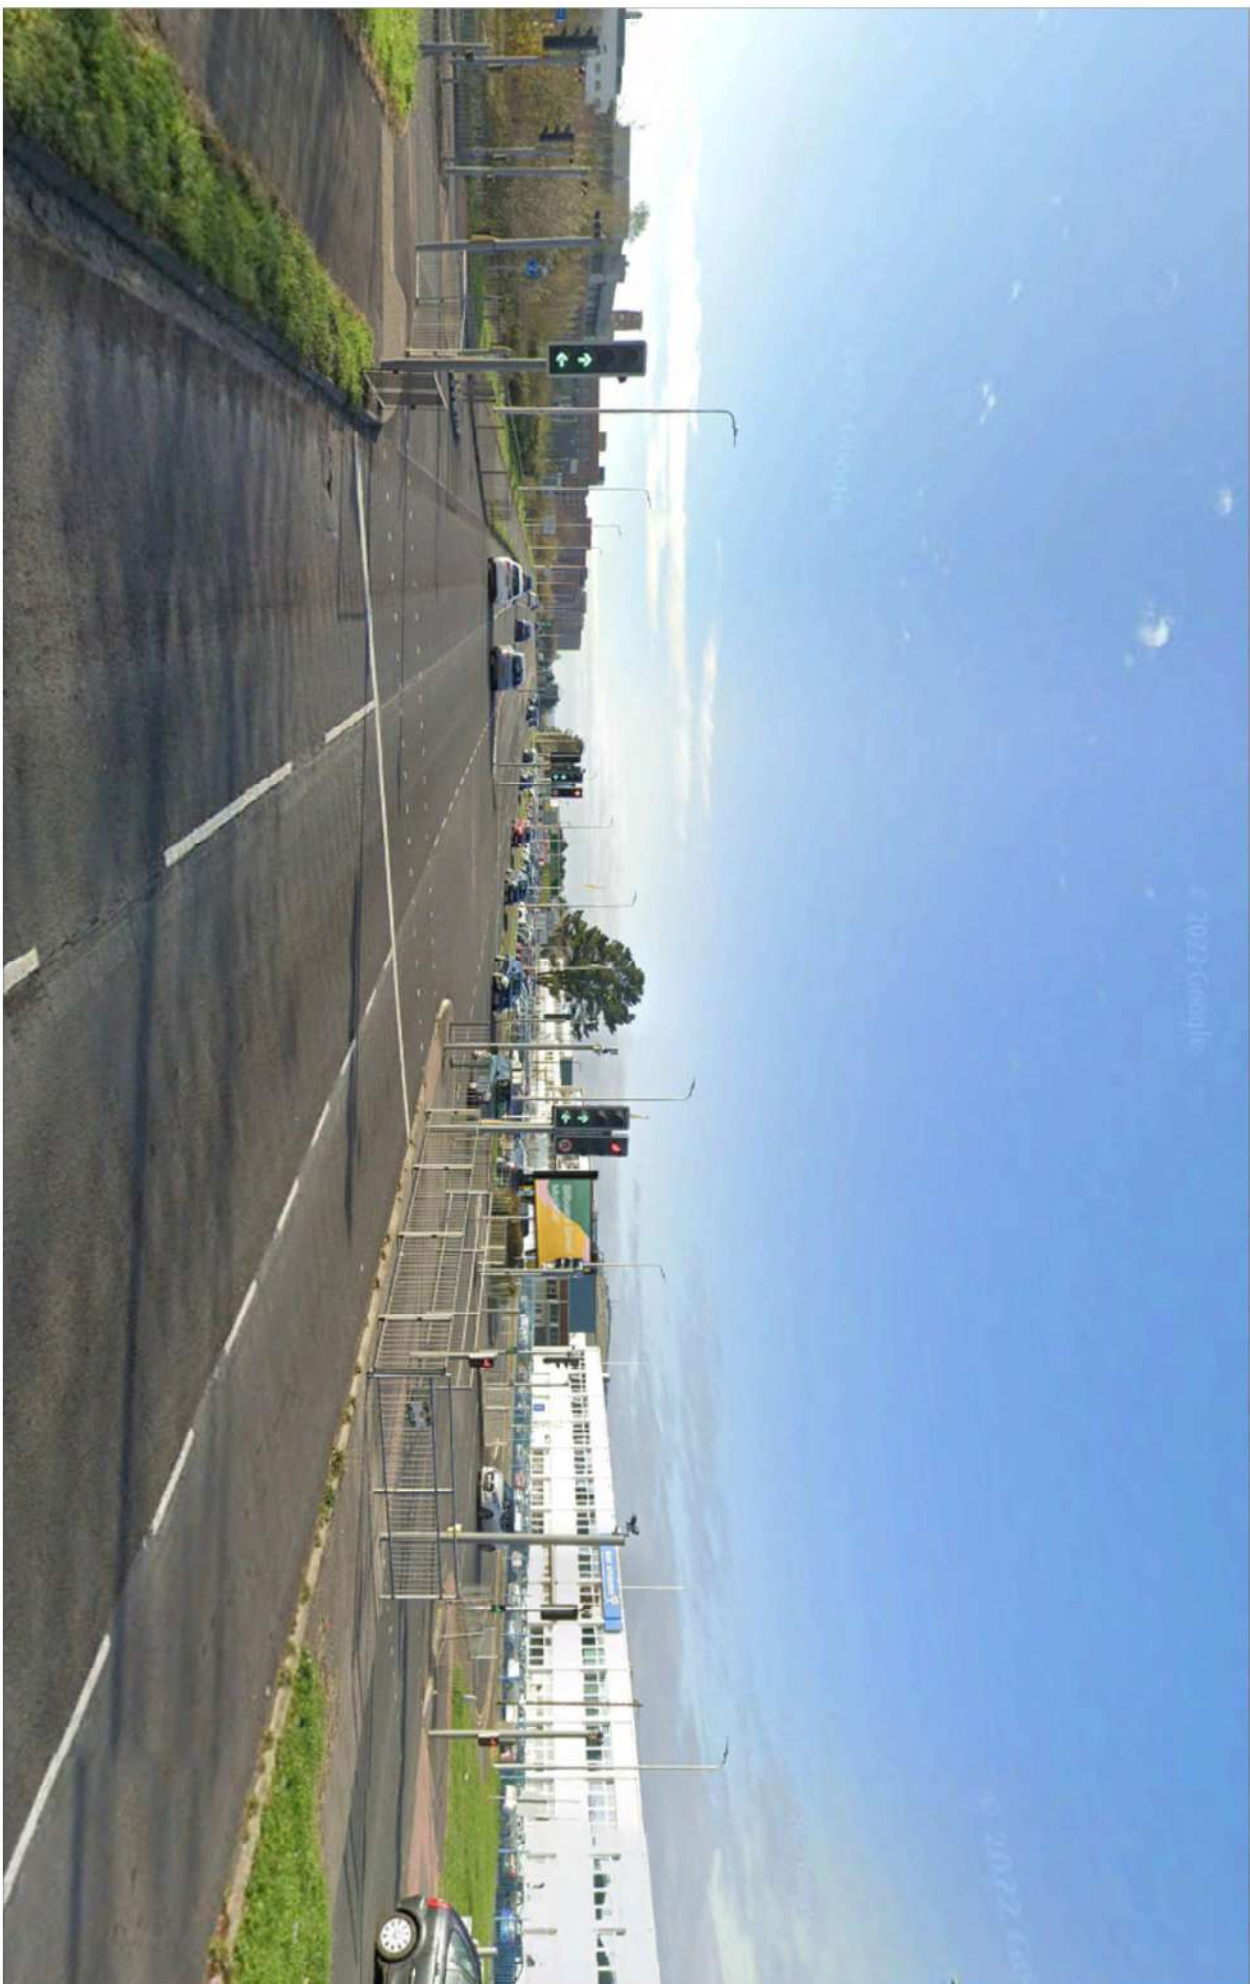

proposed visual of LED signage 2 - (not to scale)

static led board to comprise of 6000mm x 3000mm led screen (industry standard size), powder coated steel subframe. Subframe to be bolt fixed to concrete foundations with submerged steel cage. structural engineer to specify fixings, subframe and foundations.

static led screen to be made to industry standard 6000mm(w) x 3000mm(h)
powder coated steel frame. manufacturer to confirm steel frame required.

static led screen to display static but interchangeable signage. imagery to show advertisement of businesses. the led screen will not be used to show live or moving imagery.
visual media clock, showing time, date and weather, interchangeable imagery.