




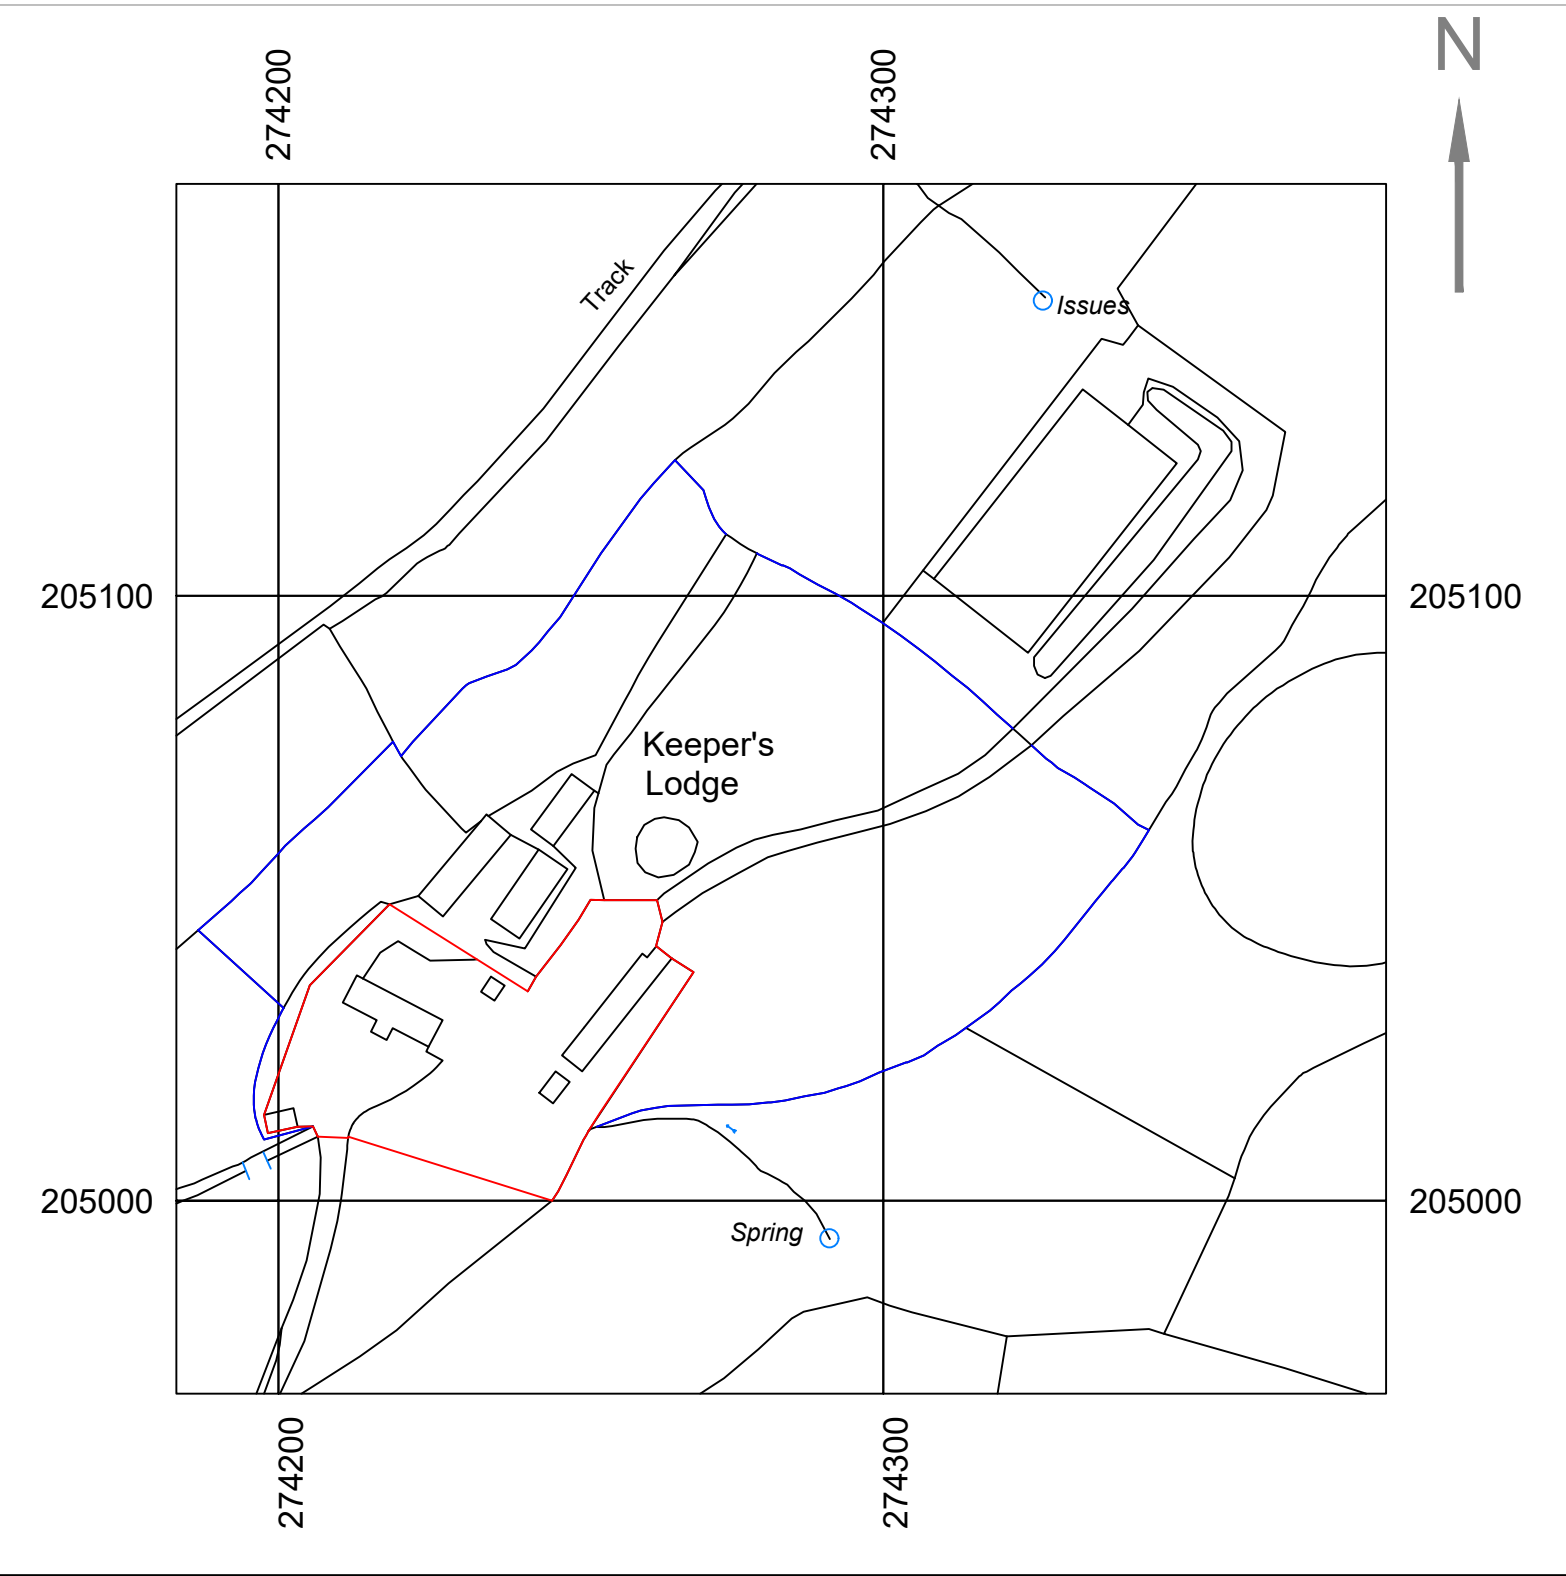

LOCATION PLAN SCALE 1:1250

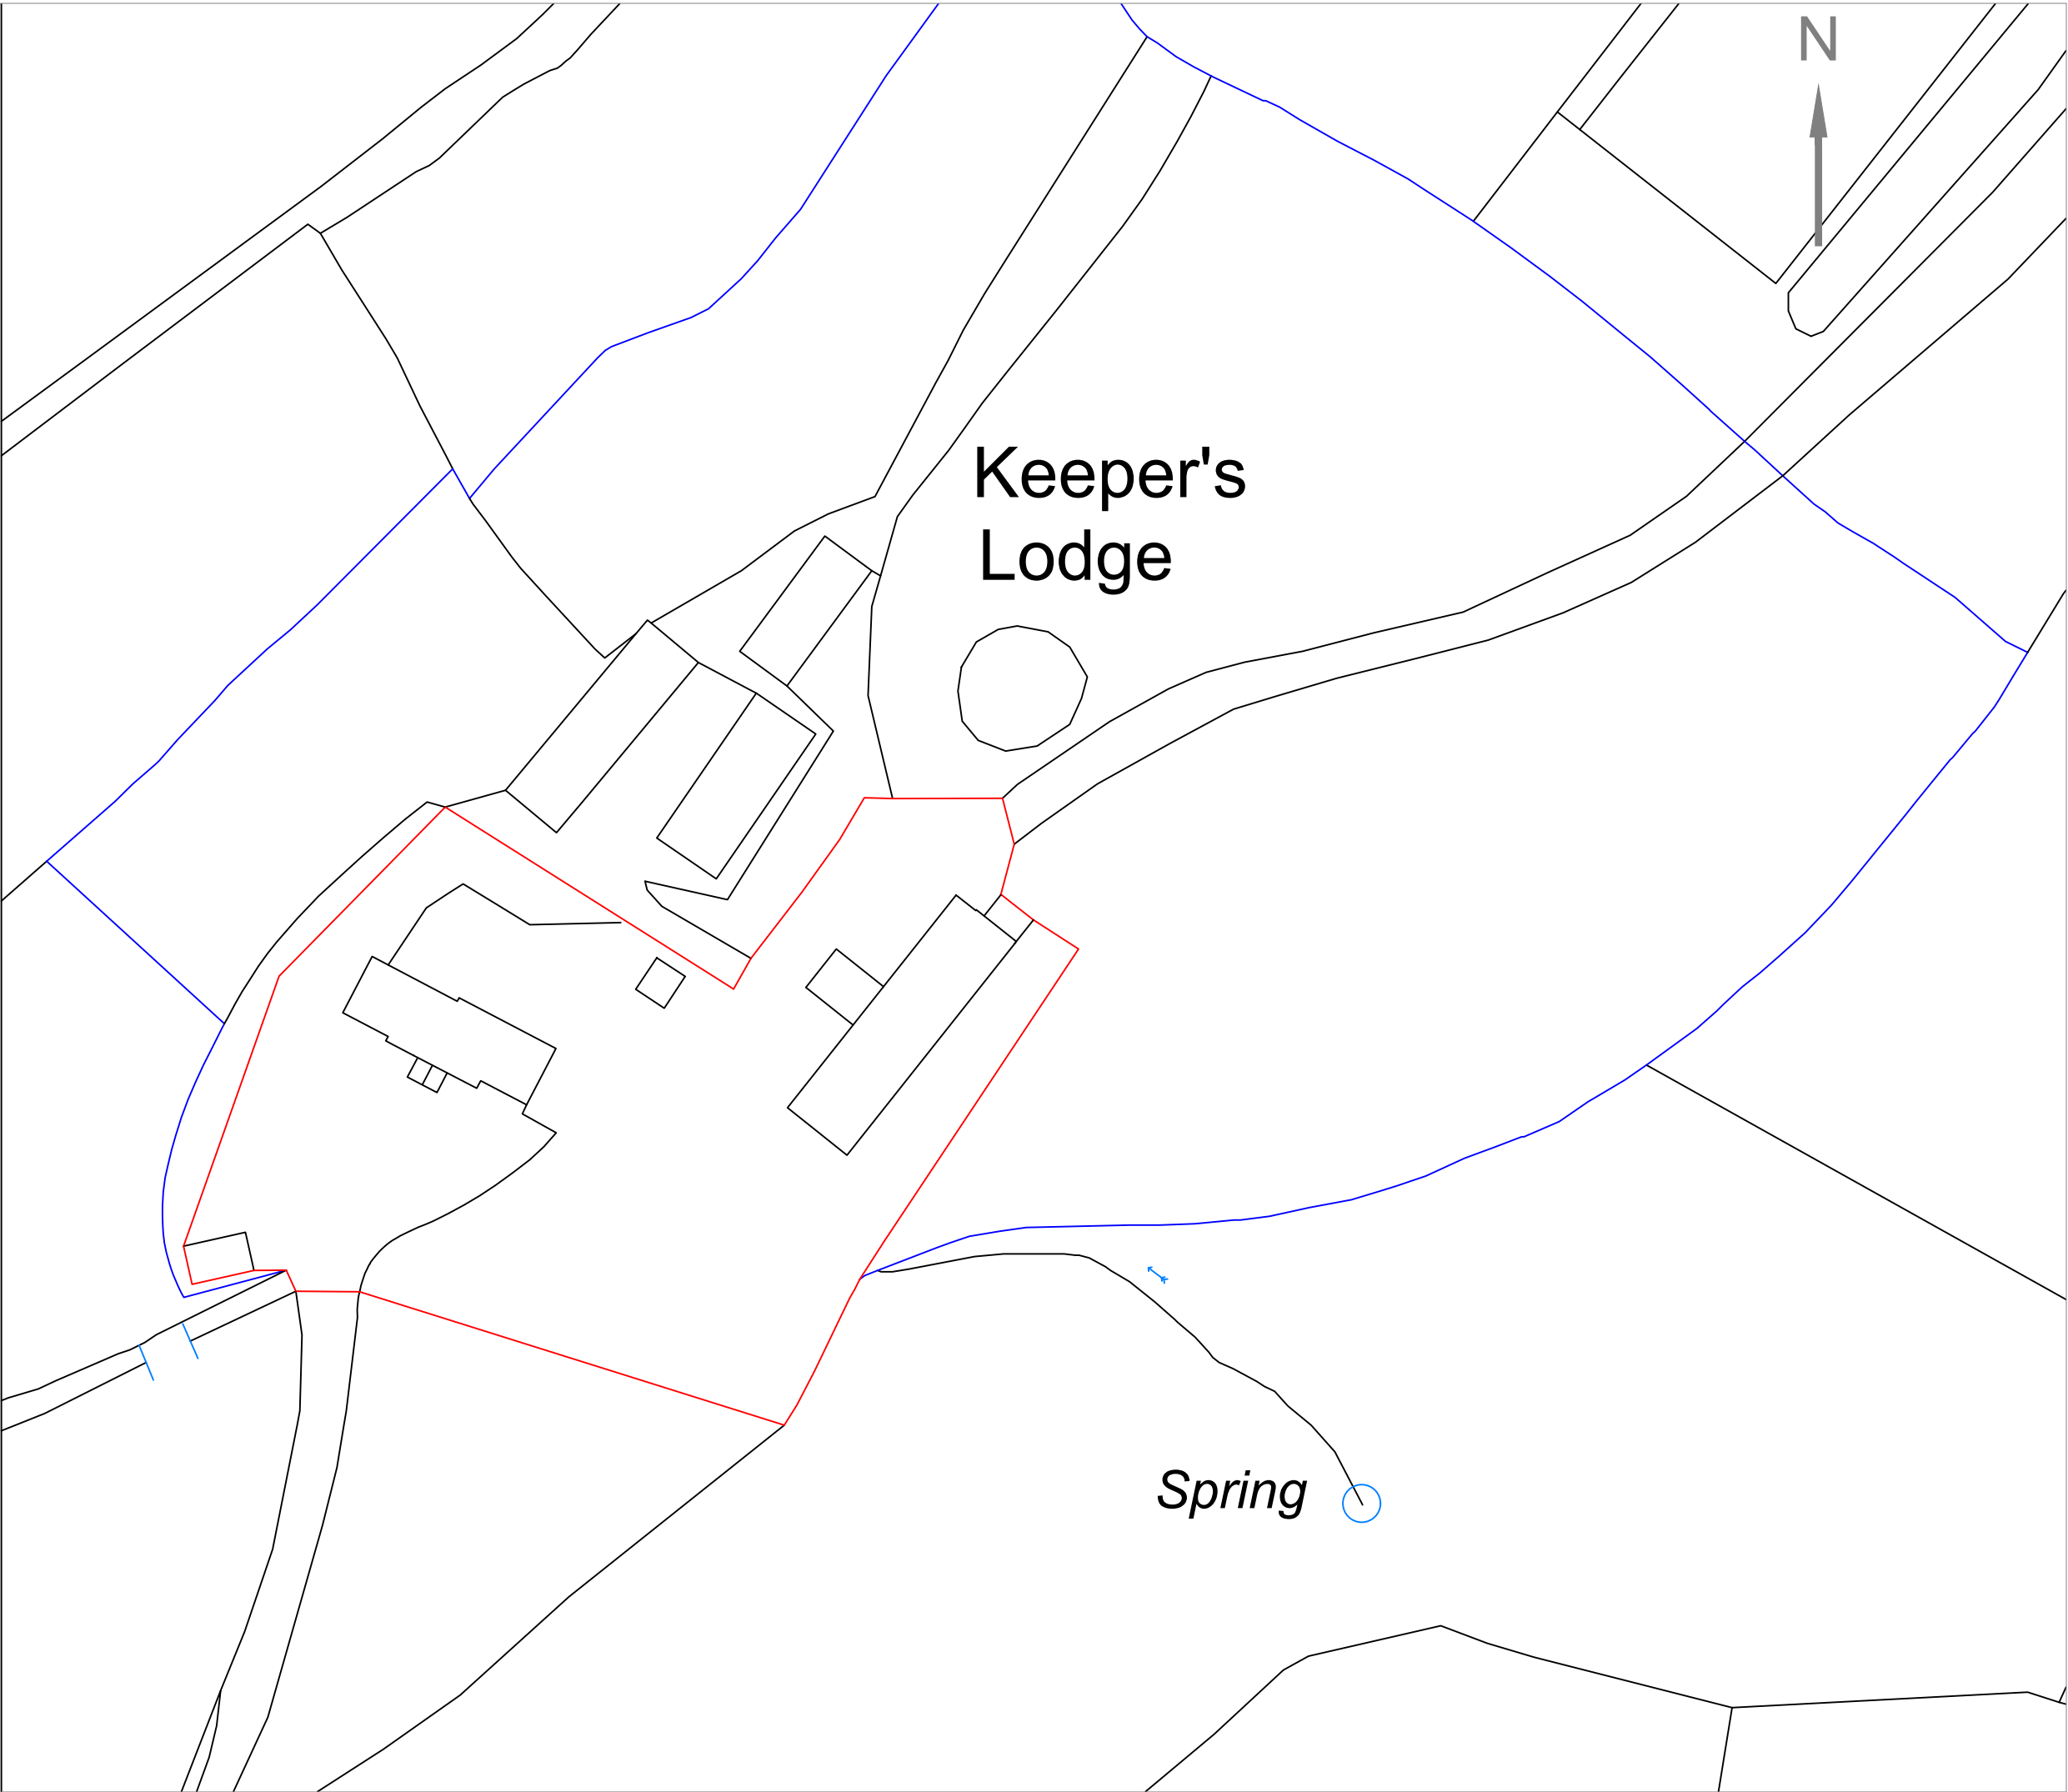

EXISTING BLOCK PLAN SCALE 1:500

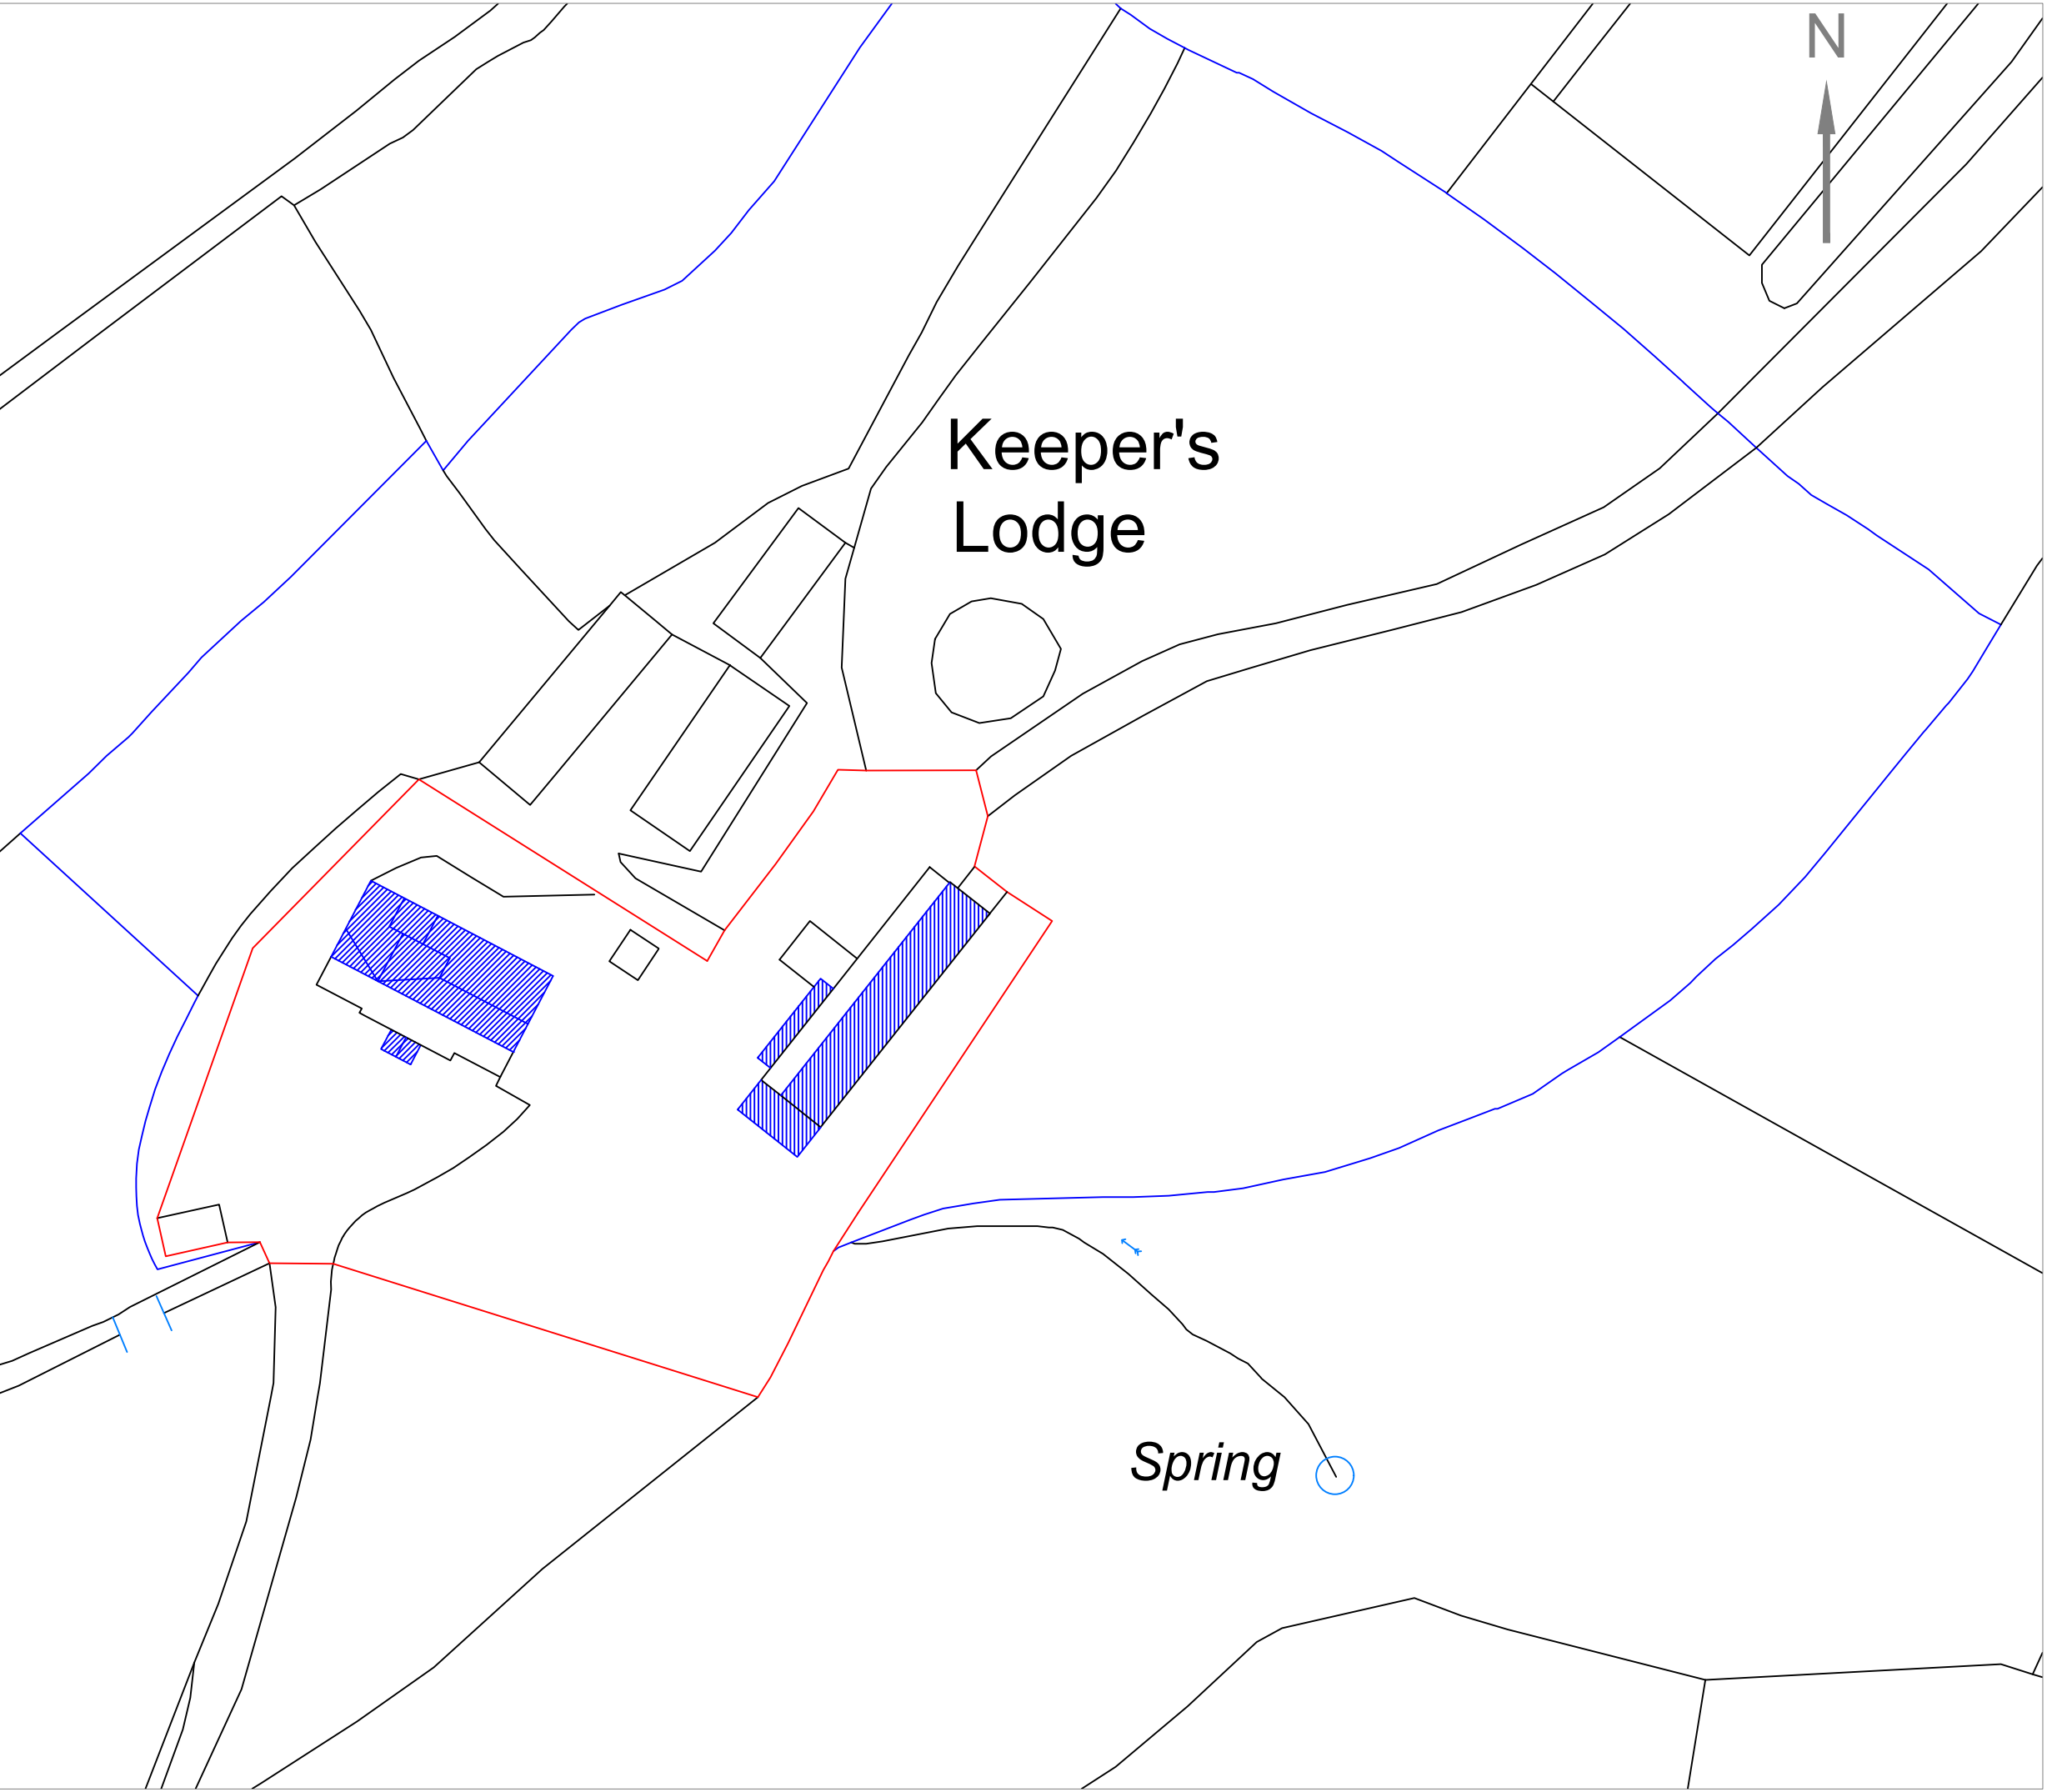

PROPOSED BLOCK PLAN SCALE 1:500

NAME	EMMA HUGHES
ADDRESS	Keepers Lodge Citybayall Portladdaw SWANSEA SA6 3JS
CONTACT TEL	07572446498
AGENT	MARK THOMAS
CONTACT TEL	07572446498
WORK DESCRIPTION	RAISE THE MAIN RIDGE, TWO STOREY REAR EXTENSION WITH A BALCONY NEW FRONT PORCH

Mark Thomas
Planning, Survey &
Architecture Ltd
Telephone: 01792 2446498

DRAWING No KLSA8-14a
PAPER SIZE A1