


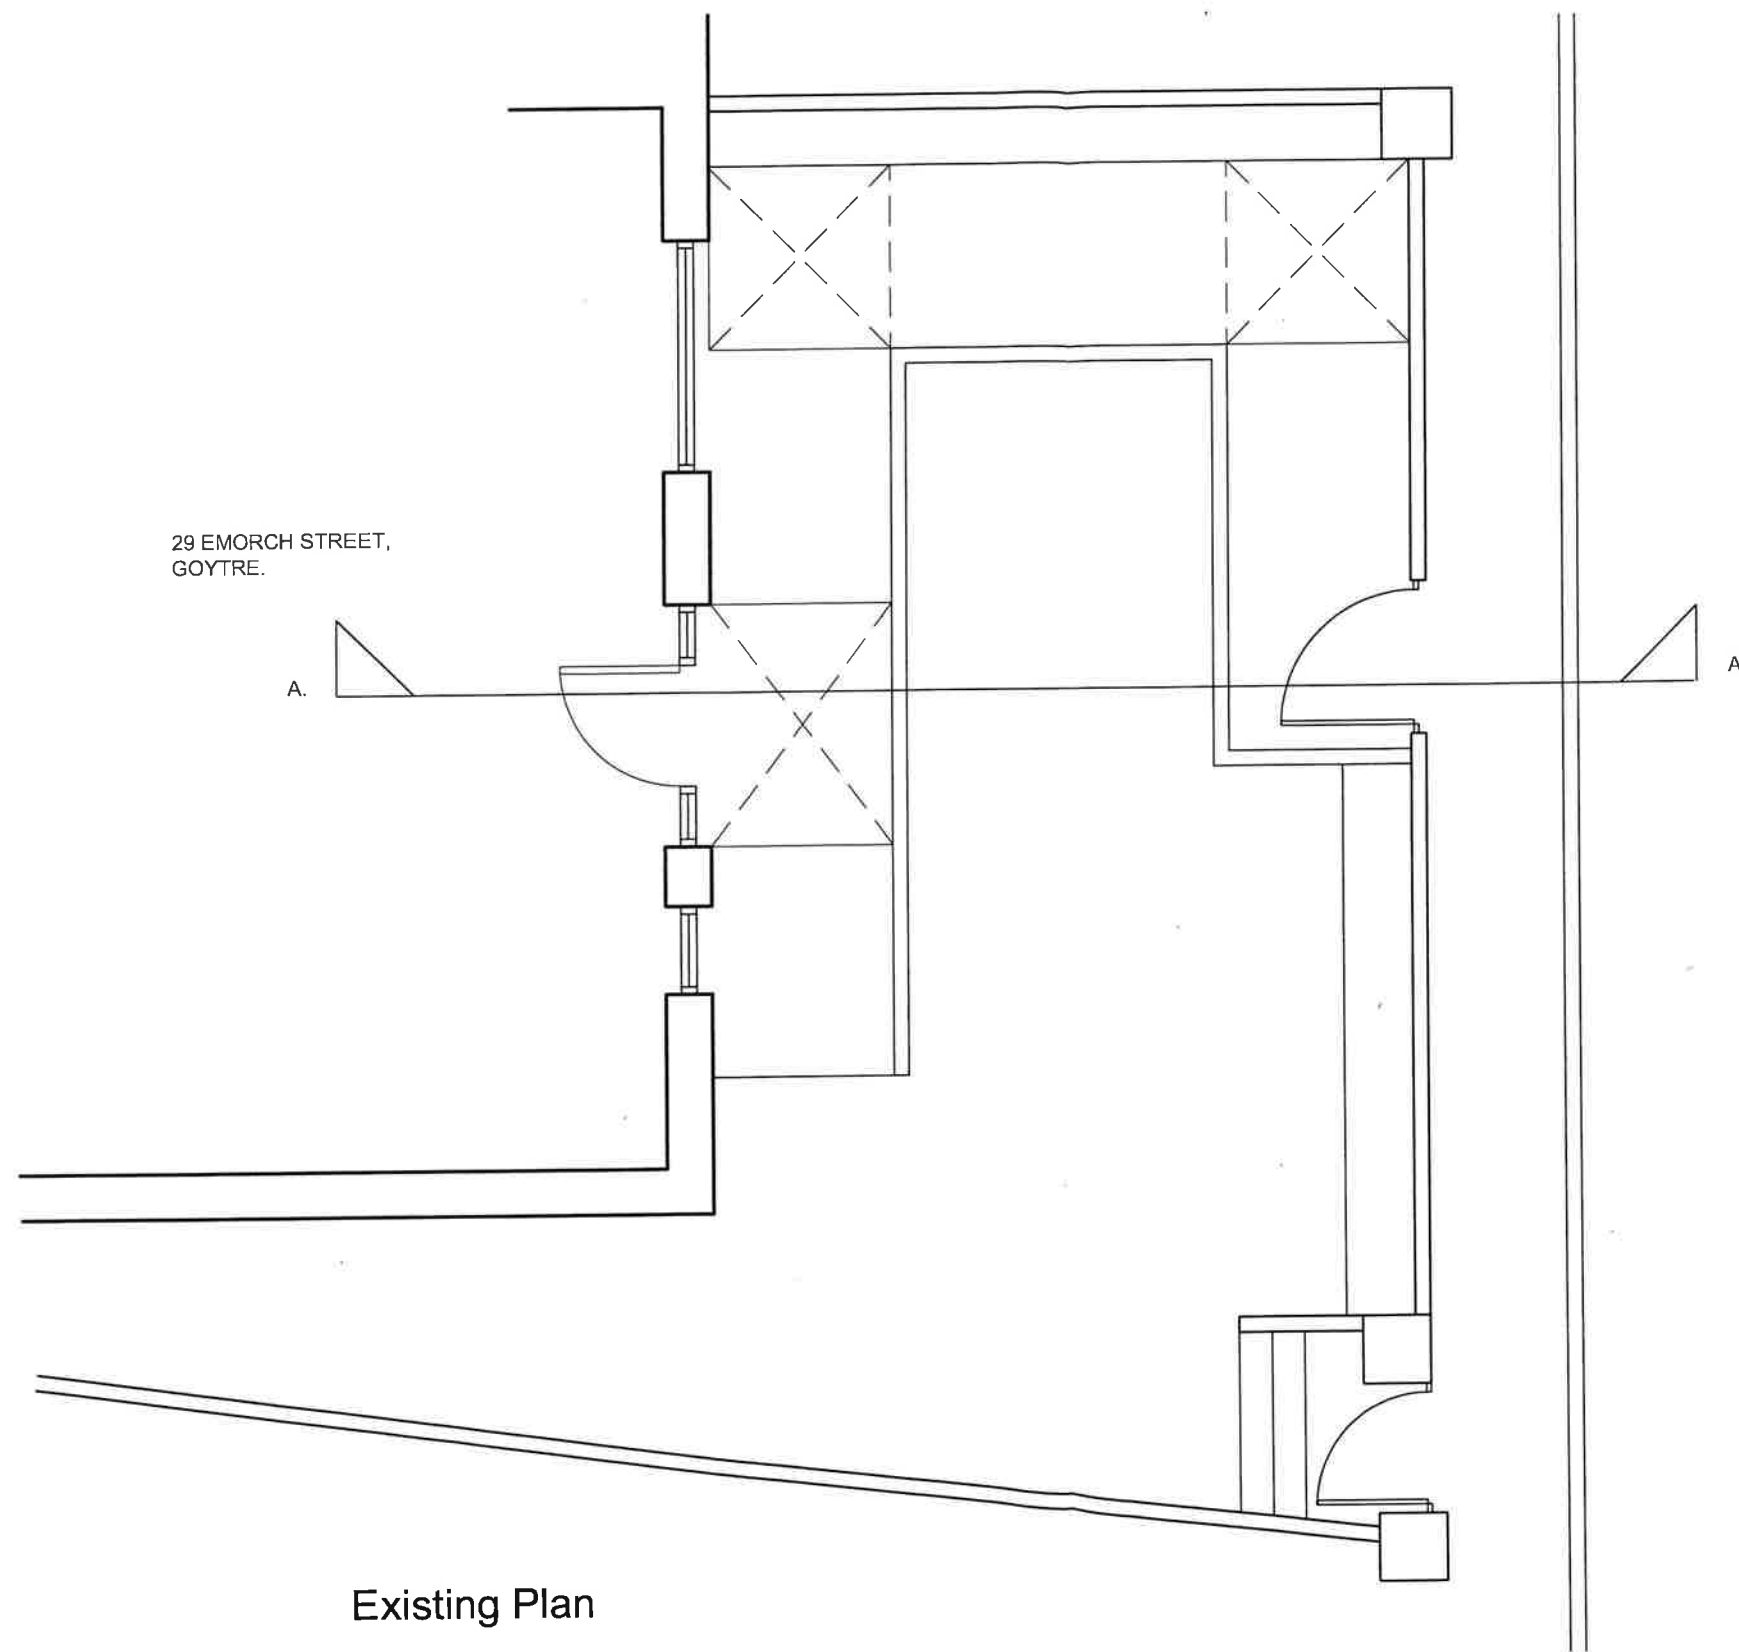

Rev	Details	Dr	Date
-----	---------	----	------



Neath Port Talbot Castell -nedd Port Talbot
County Borough Council Cyngor Bwrdeistref Sirol
GRANTS AGENCY
Social Services, Health and Housing
Housing Renewal and Adaptations Service
Civic Centre
Port Talbot
SA13 1PJ

Project
29 Emroch Street
Goytre
Port Talbot
parking bay - existing plan

Drawn	slc	Checked		Approved	
Date	28.2.23	Date		Date	28/2/2023
Scales	1:50				
Drawing No.	DFG5833/01				