

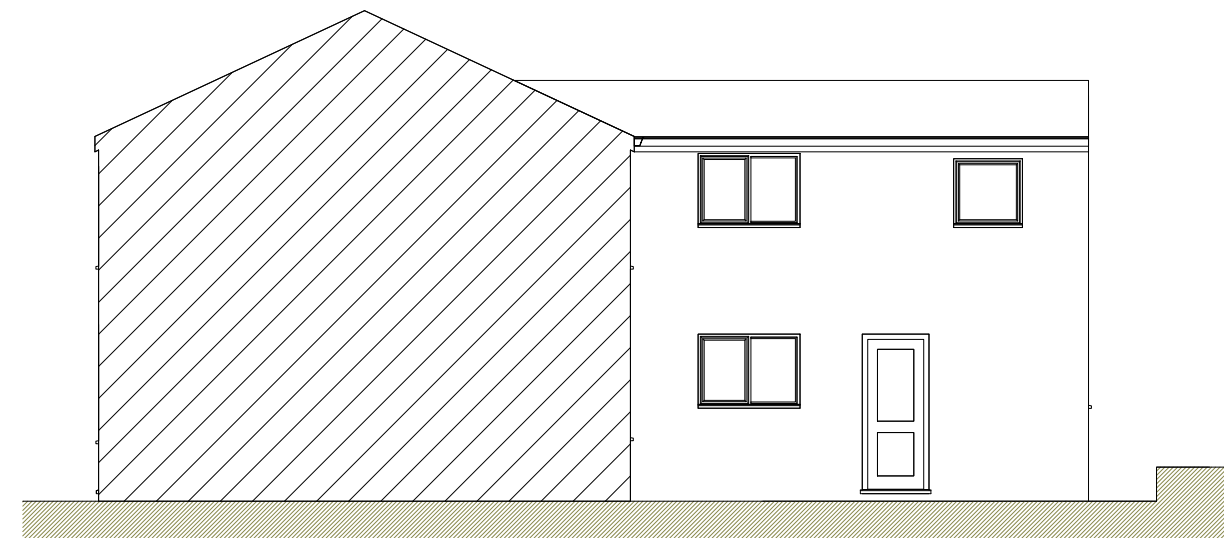


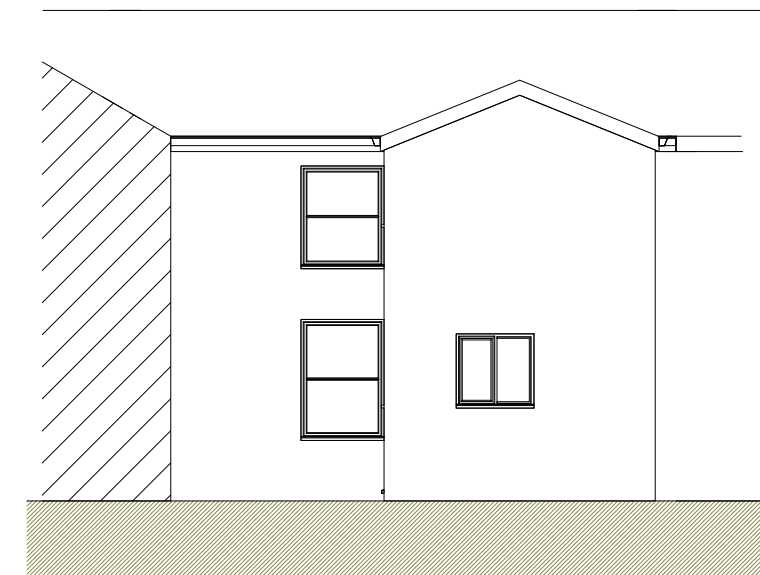

9 Pine Tree close
Burry port
Carmarthenshire
SA16 0TF

TEL 01554833725
07837594671

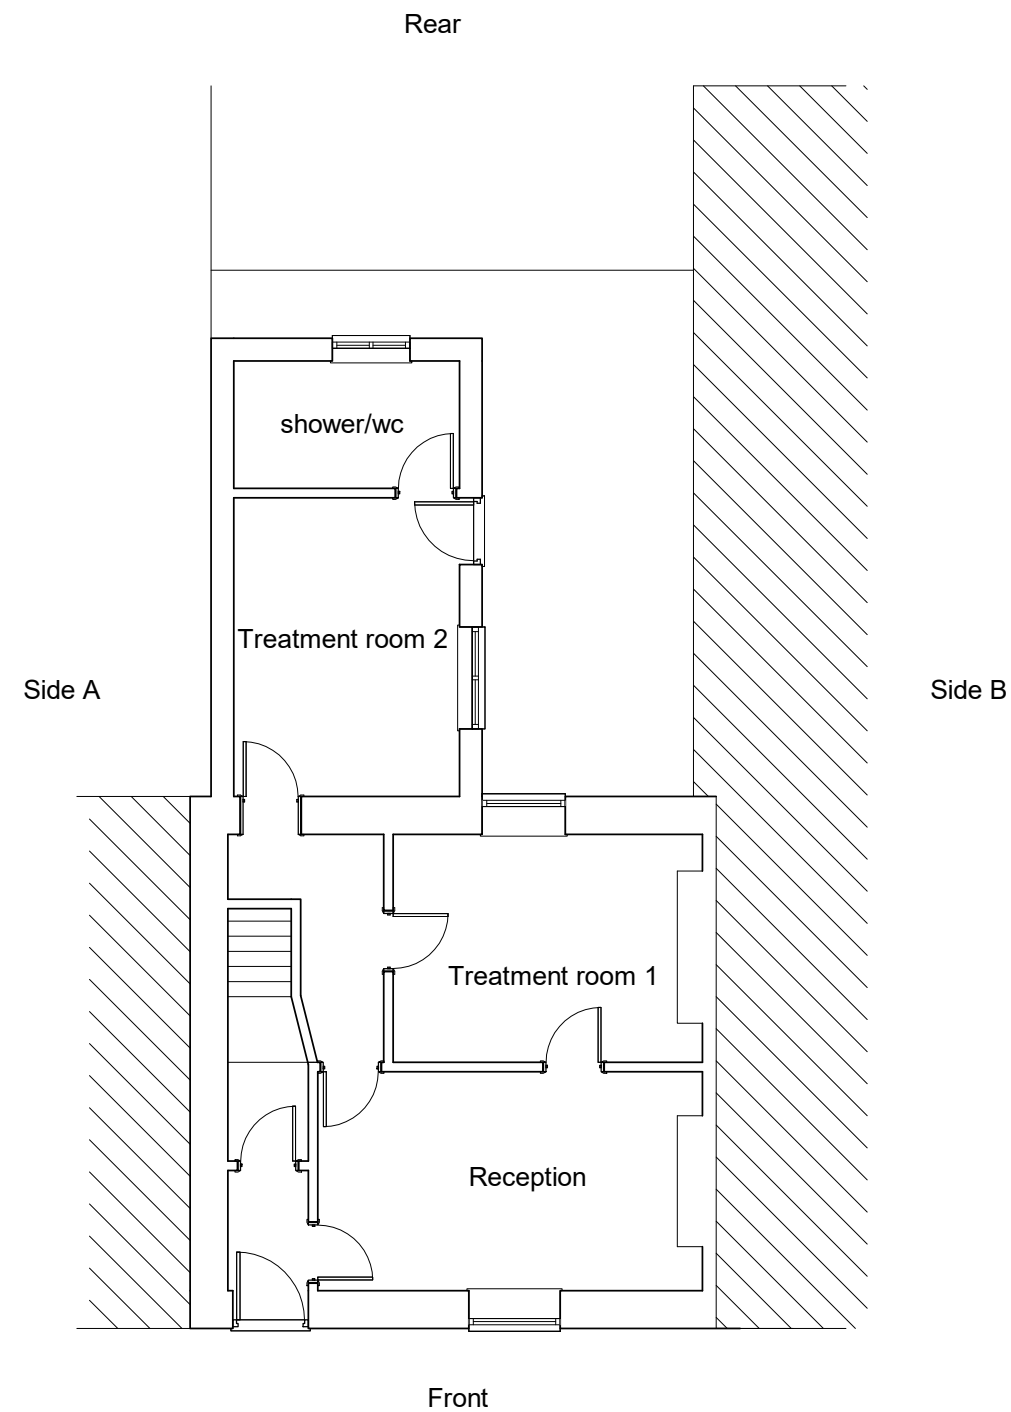

				PROJECT	CLIENT			
				33 Commercial Road, Port Talbot, SA13 1LN				
				Existing Plan-Elevations	Date 08/12/2023	Project number AE2998	Scale (@ A3) 1 : 100	REV
CODE	STATUS	SUITABILITY DESCRIPTION	PURPOSE OF ISSUE Planning		Author Checked by	DRAWING NUMBER A100		