


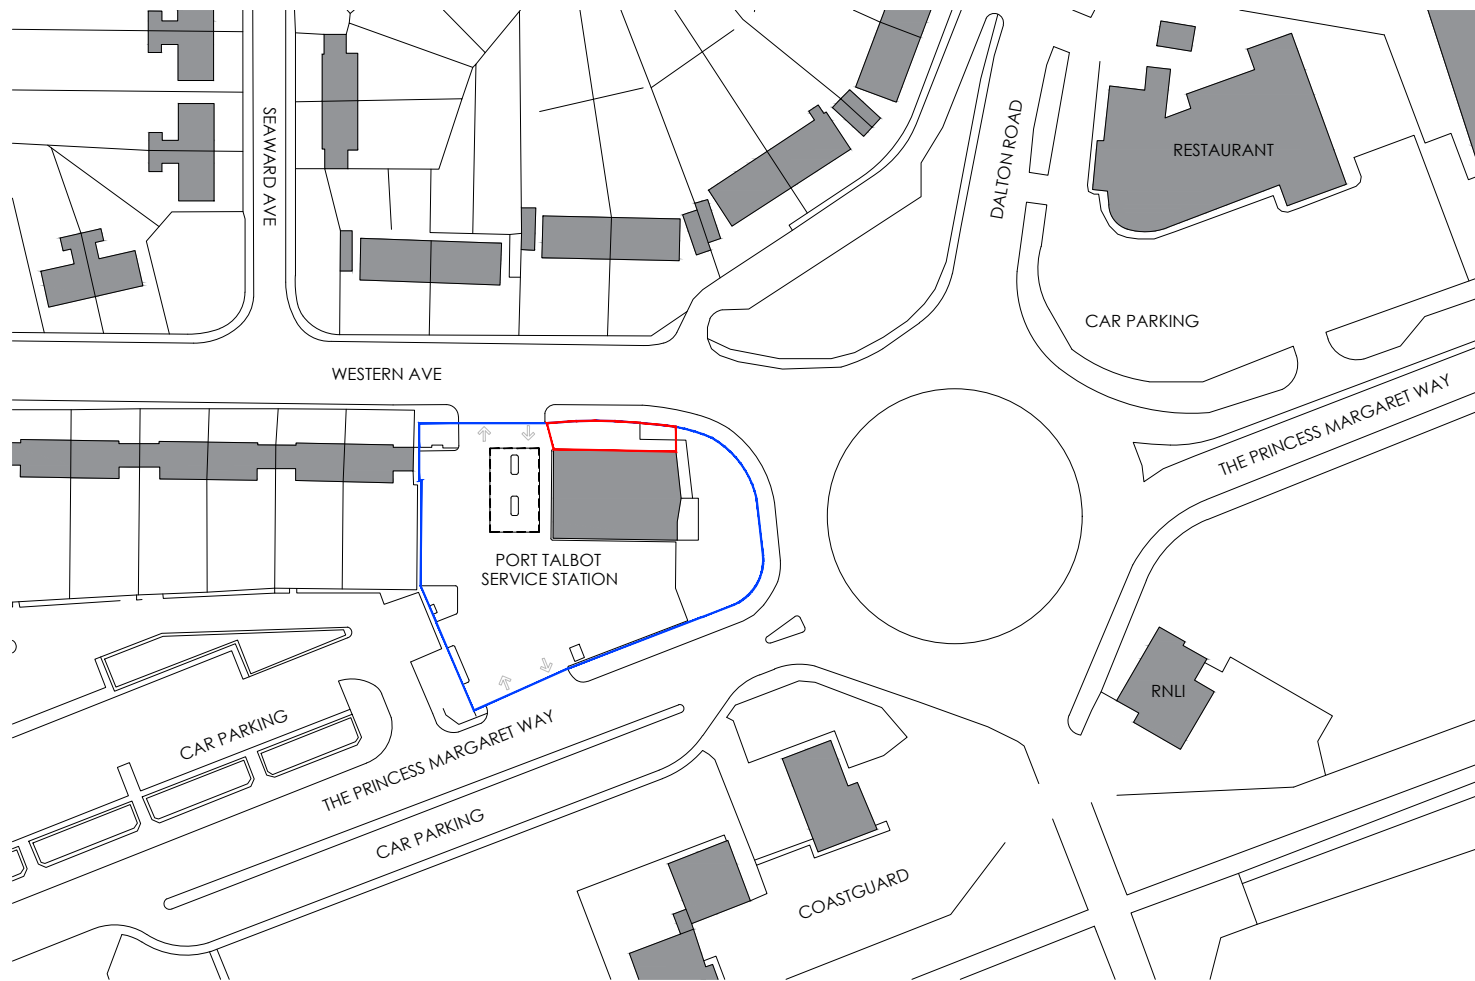


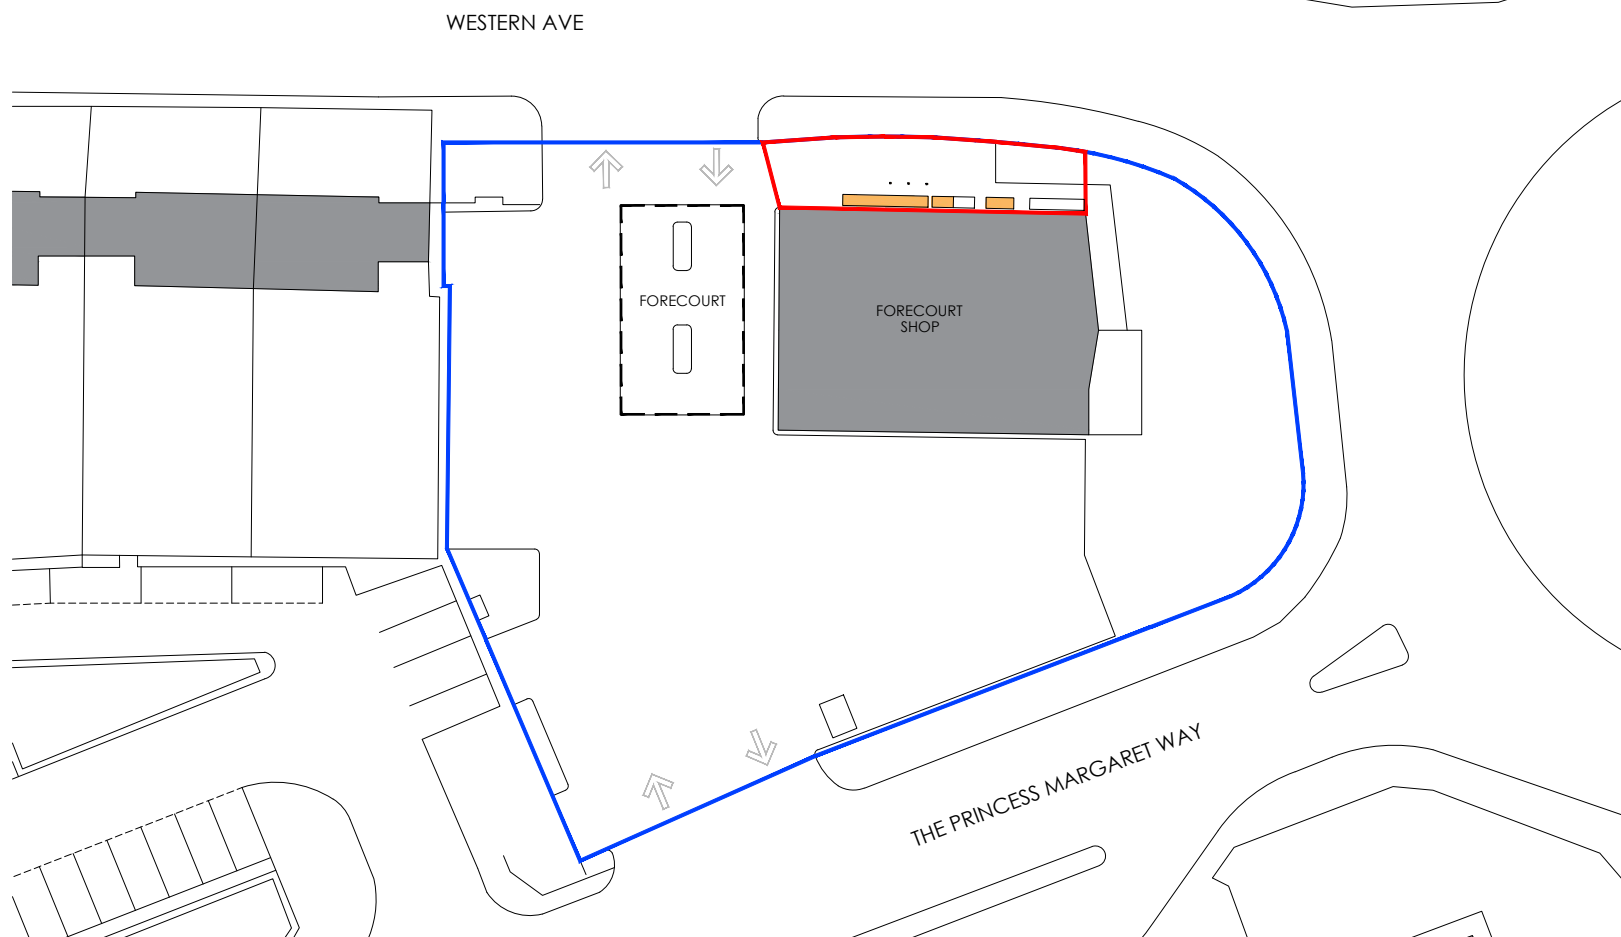

LOCATION PLAN 1:1250

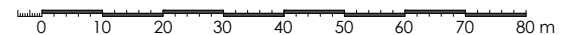

BLOCK PLAN 1:500

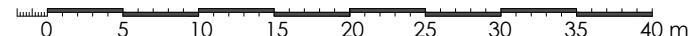

RETROSPECTIVE

REVISIONS:


REV	NOTE	DATE
-----	------	------

NOTES:

Hard copy prints may not scale accurately. All levels are in metres and dimensions in millimetres and unless specified otherwise. To be read in conjunction with all other relevant drawings and specifications.

This site has not been surveyed and is based on data supplied by Ordnance Survey.

SITE AREA	100 m ² 0.01 ha
-----------	-------------------------------

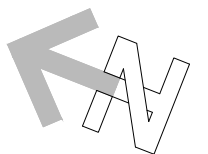

PLANNING APPLICATION

FS134 PORT TALBOT 2023

CLIENT **mfg**
motor fuel group

PROJECT RETROSPECTIVE POSTAL LOCKERS

ADDRESS
PORT TALBOT SERVICE STATION
THE PRINCESS MARGARET WAY
ABERAVON / PORT TALBOT
NEATH, SA12 7PE

TITLE
LOCATION AND BLOCK PLAN

SCALE	As Noted @ A3	JOB NO	20909
DRAWN	PE	DWG NO	PA31
DATE	15/12/2023	REVISION	
CHECKED		DATE	

ADCOCK ASSOCIATES
Elta House, Birmingham Road, Stratford-upon-Avon CV37 0AQ
☎ +44(0)1789 414202 ✉ enquiries.adcockassociates@gmail.com

DESIGN ARCHITECTURE PROJECT MANAGEMENT