



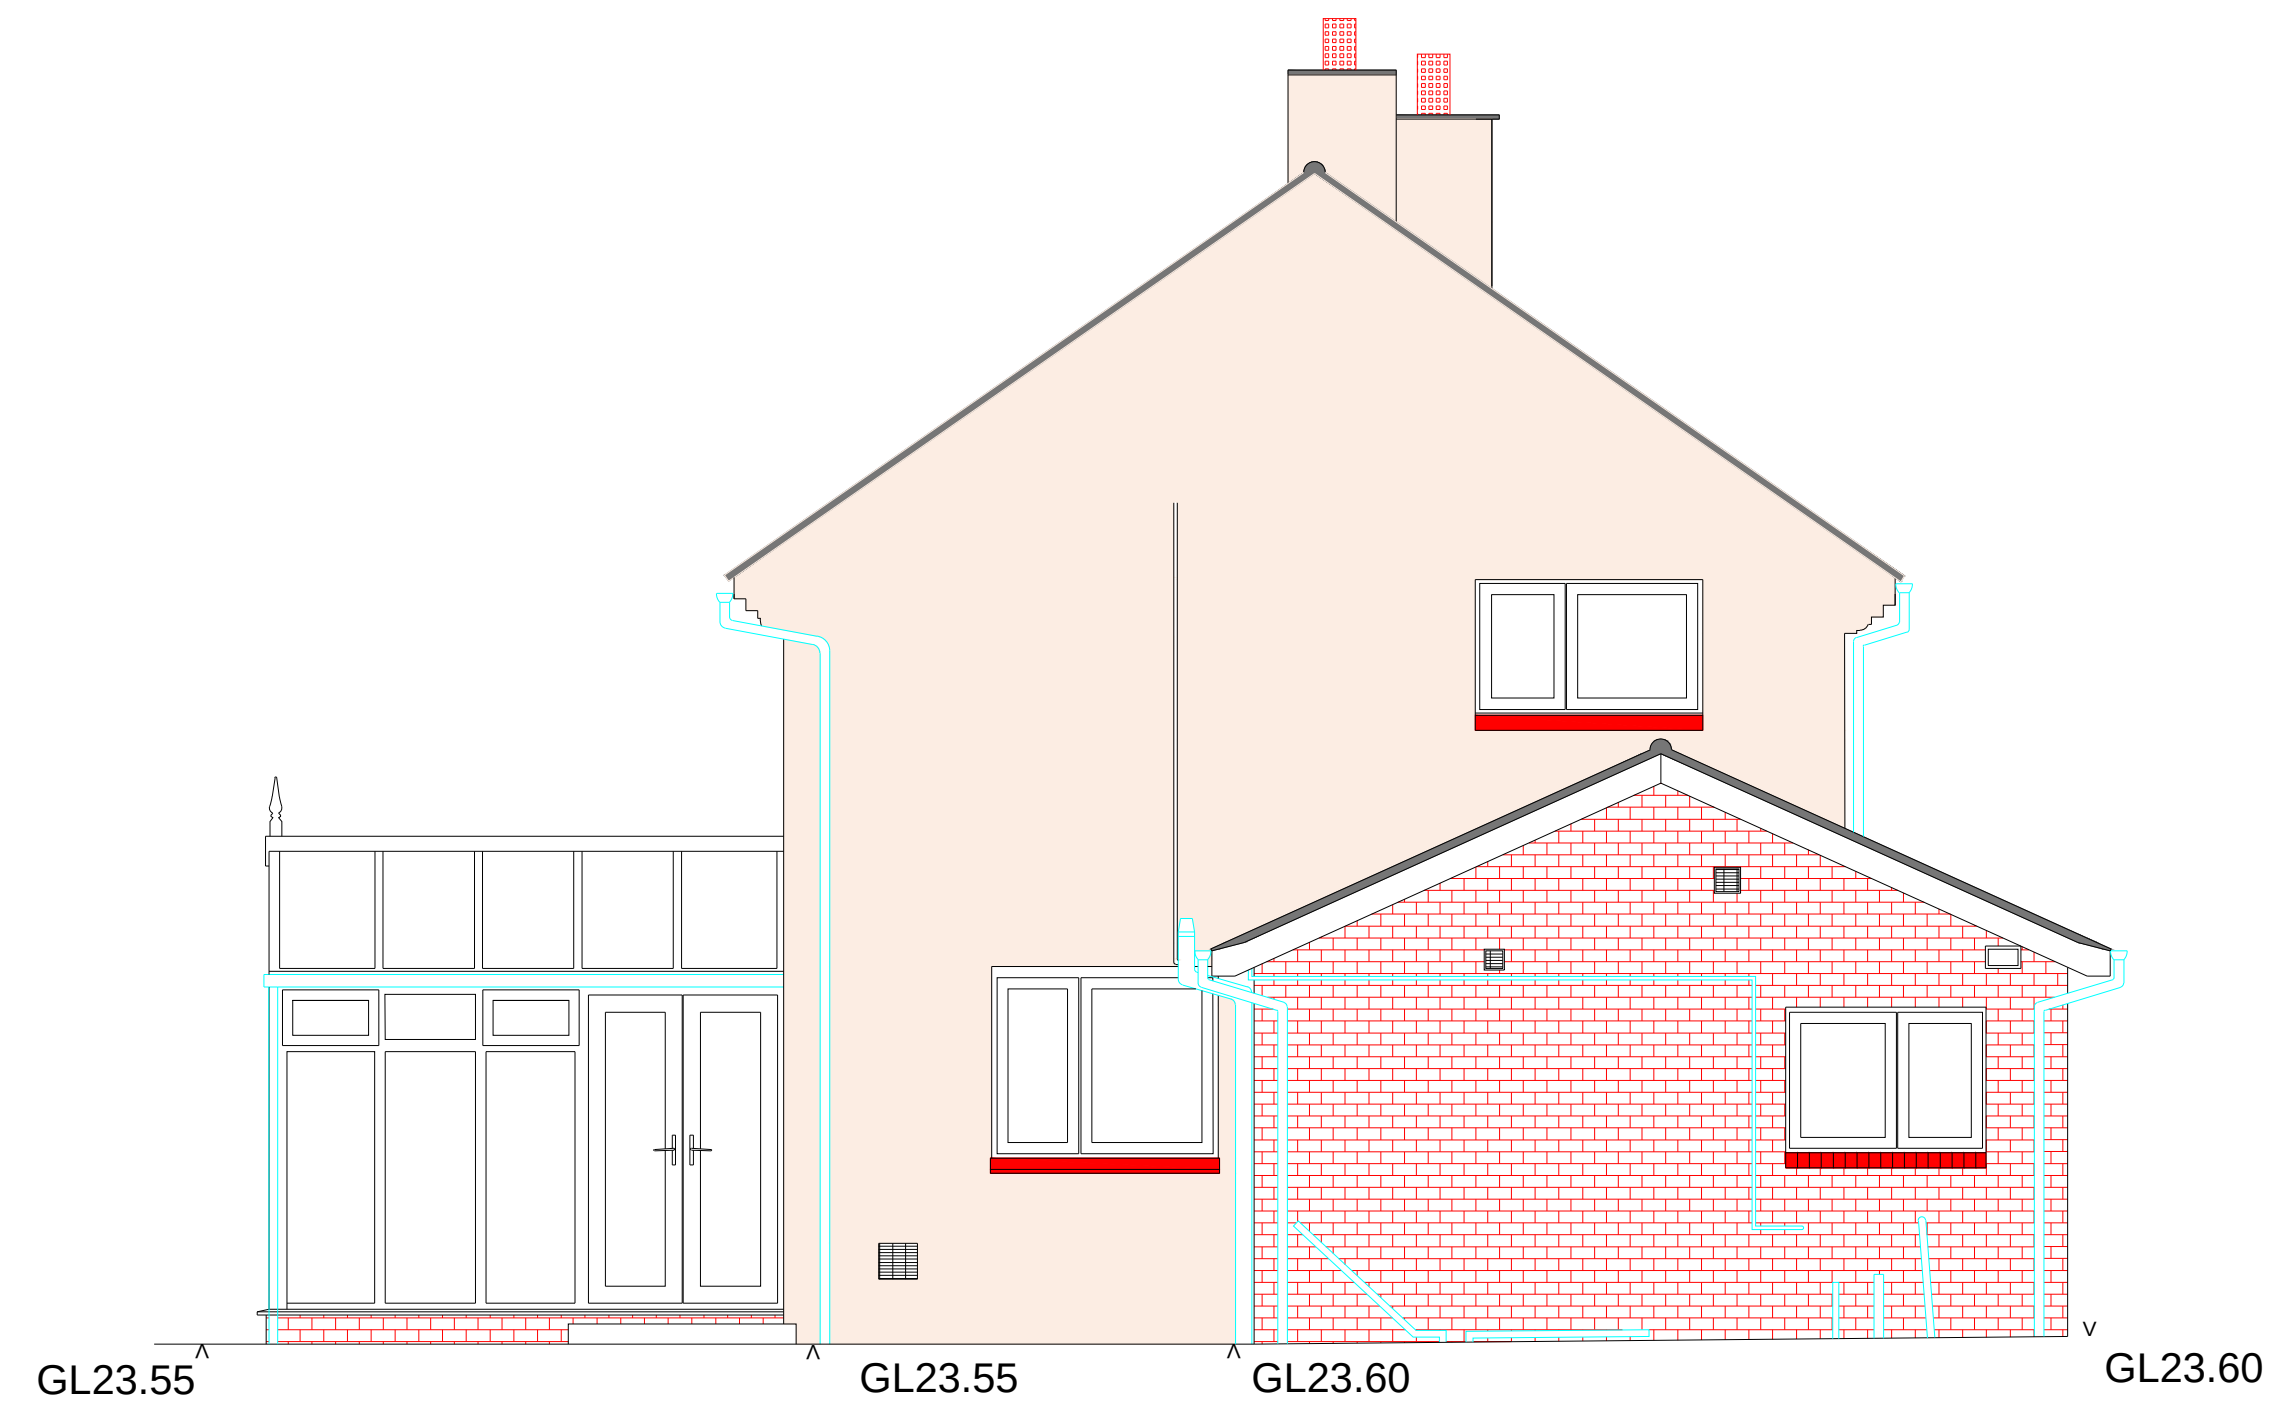

Left Side Elevation

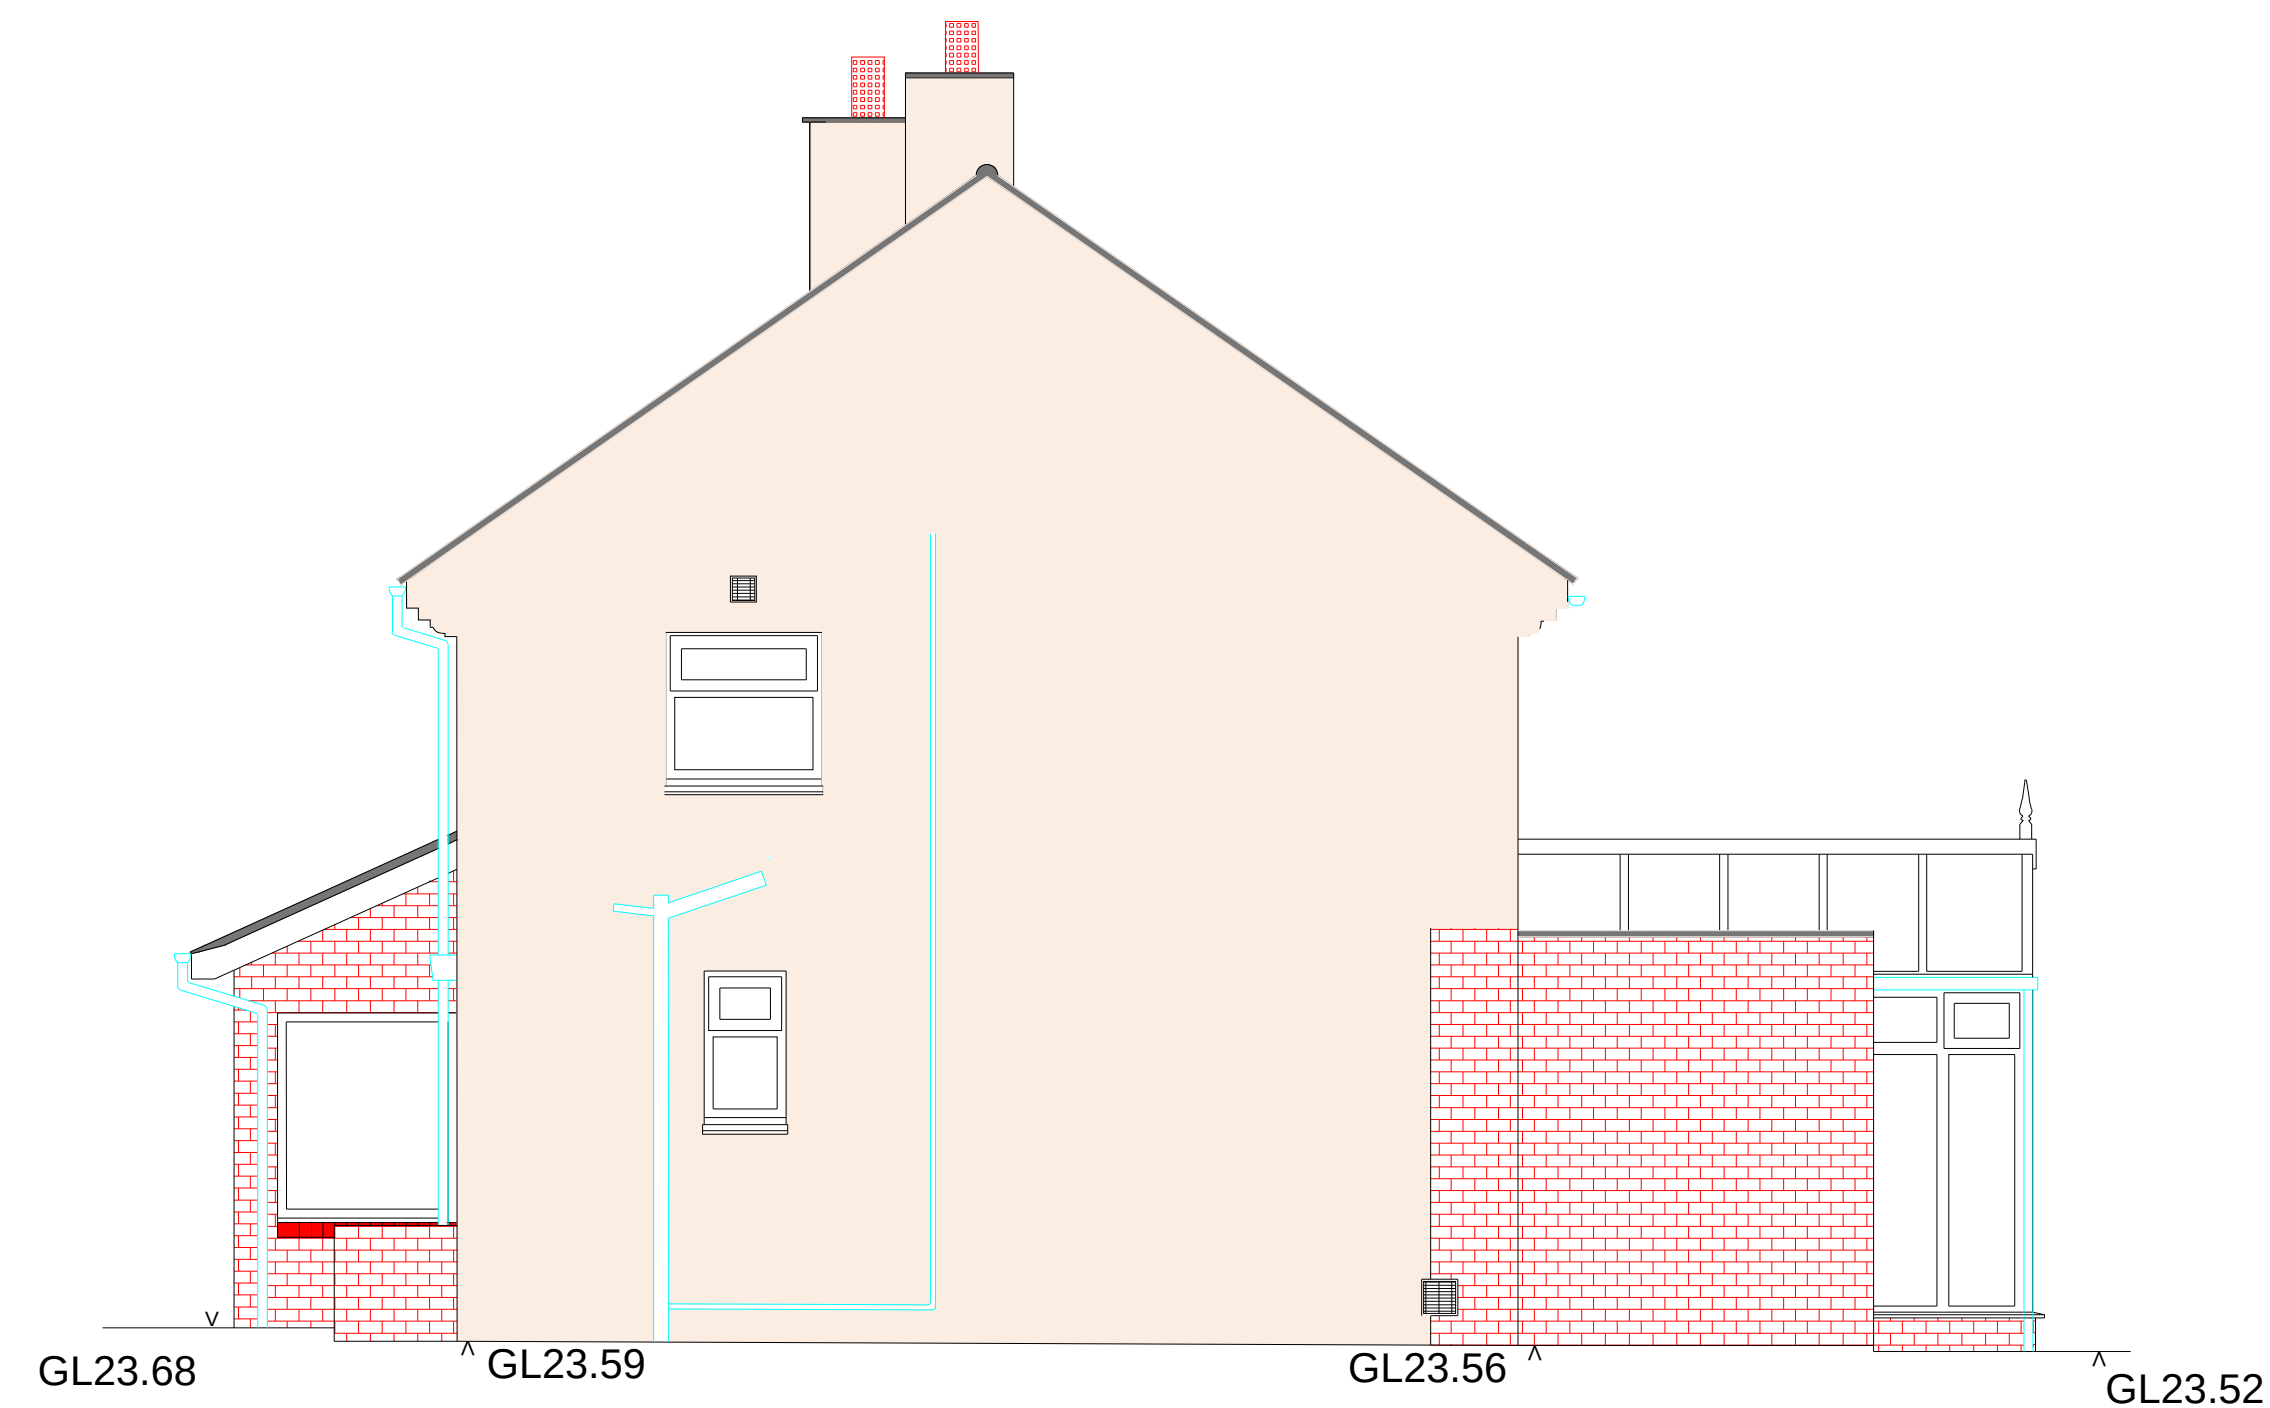

Right Side Elevation

SITE SURVEY

7 Ten Acre Wood, Margam

Side Elevations

Notes:

Survey Grid:
Grid related to O/S Grid at survey point S2
279825.702mE, 186311.816mN, 26.531m

Survey Datum:
Related to O/S Grid at Survey Point S2
Value 26.531m

Sheet 1 of 1 Surveyed By: P.M.S.

Datum	Drawn By: P.M.S.
-------	------------------

See Notes Above for Datum

Date of Survey:
June 2022

North Point Approximate	Scale: 1:50
-------------------------	-------------

Client: Andrew Hall	Survey Job No. SS-1236_2D
------------------------	------------------------------

Revisions:

A

B

C

Legend:

[illegible]

Survey Station Schedule

Station	Easting	Northing	Level
S1	279754.311	186227.463	23.697
S2	279825.702	186311.816	26.531
S3	279772.920	186258.749	24.551
S6	279757.475	186264.466	24.120
S7	279741.662	186258.550	23.588
S8	279720.297	186266.929	23.140
S9	279743.670	186285.514	23.773
S10	279753.488	186273.743	23.909
S11	279754.390	186282.700	23.913
S12	279755.023	186293.858	22.384
S13	279757.514	186314.182	22.295
S14	279762.694	186330.842	22.416
S15	279750.368	186331.345	22.050



Contact Details:

Phil Senior
Unit 1E Chapel Barns
Merthyr Mawr
Bridgend
CF32 0LS
Tel: 07853240403
Email: Philseniorsurveys@Gmail.com