



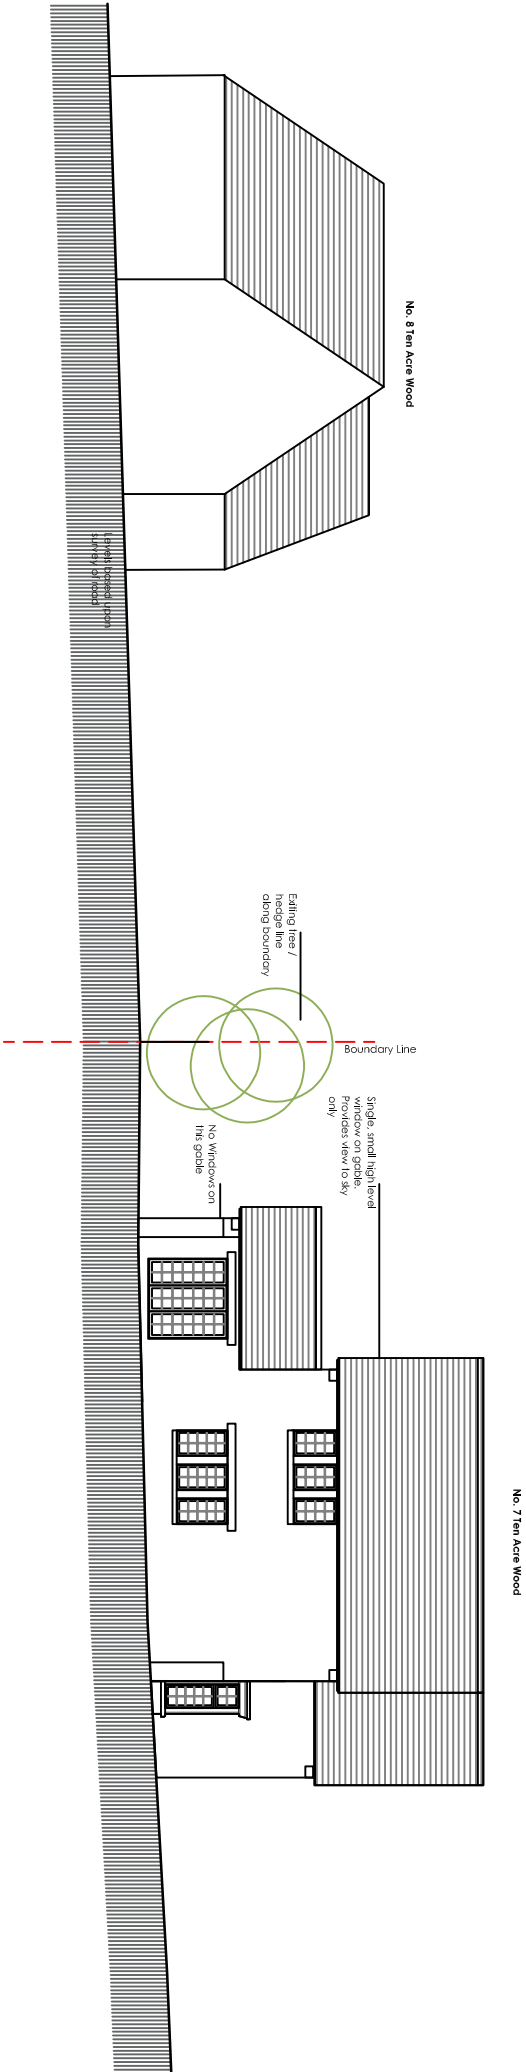

Site Section A-A 1:200

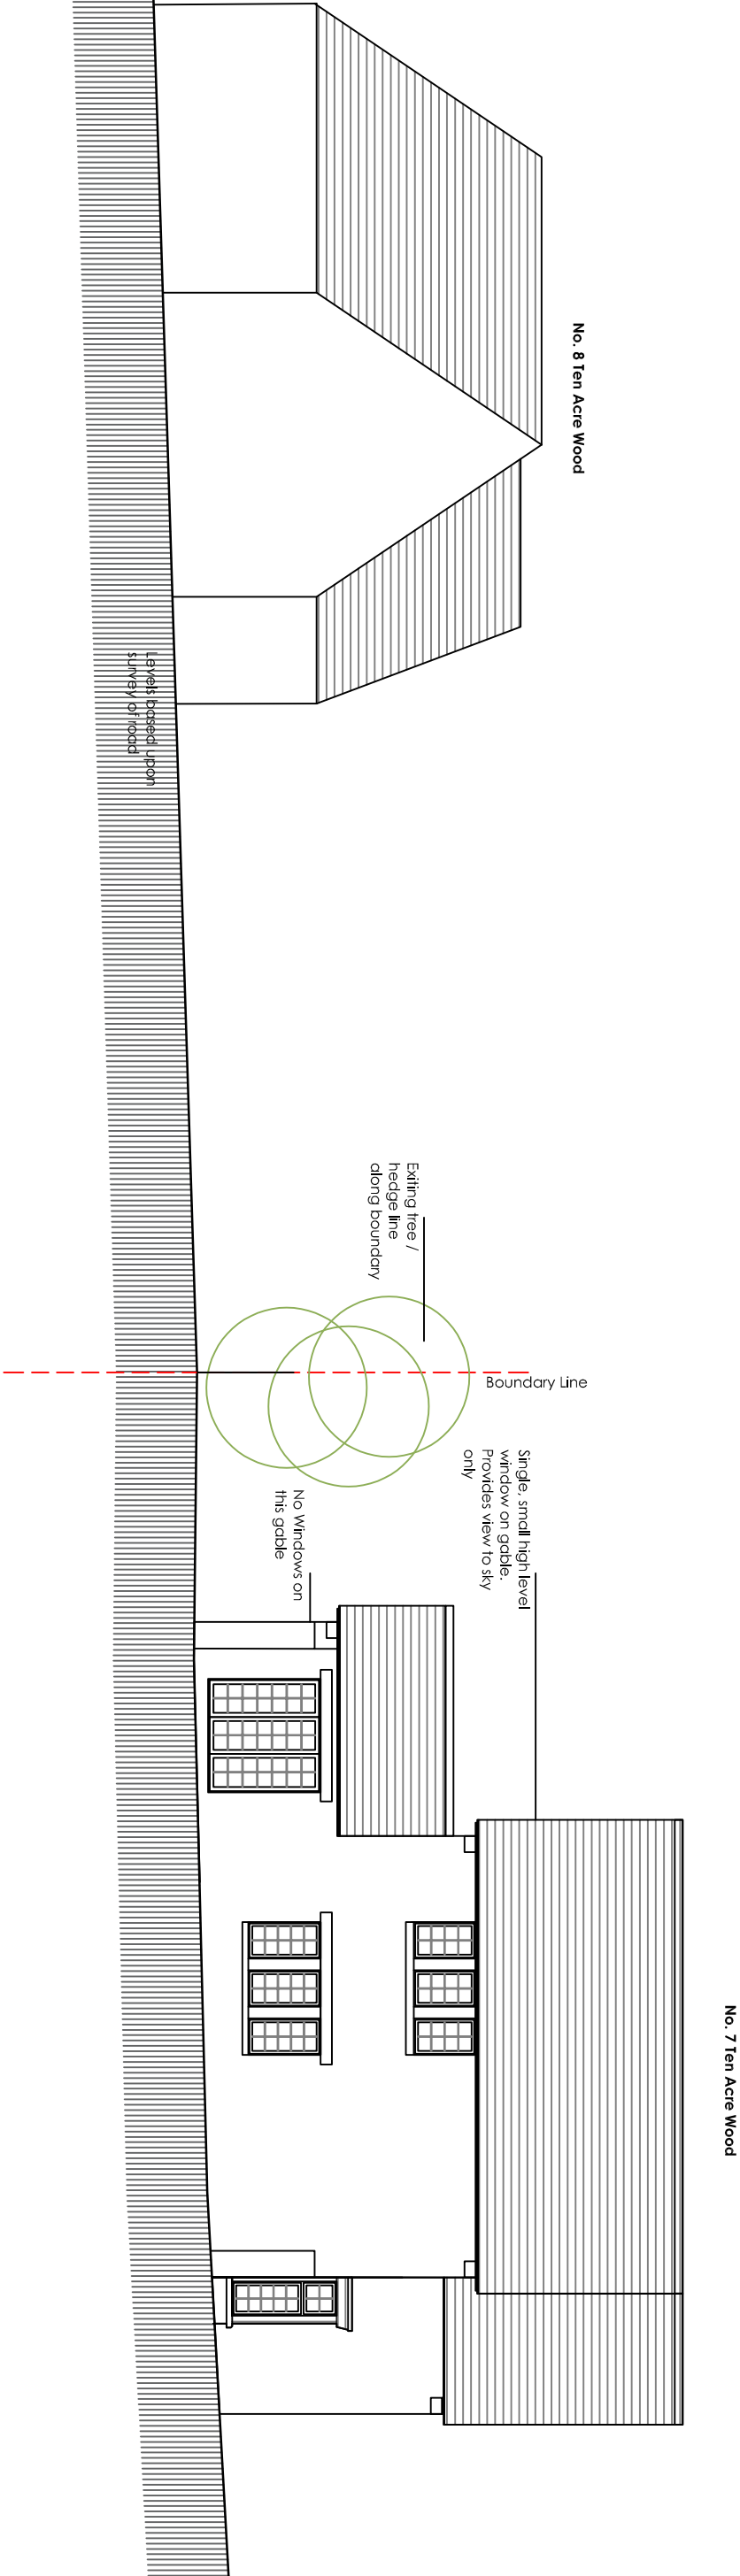

Site Section A-A 1:125

Original sheet size

Note: This drawing is copyright. Its use or reproduction is subject to permission from Spring Design. No part of this drawing may be reproduced, stored in a retrieval system, or transmitted in any form or by any means, electronic, mechanical, photocopying, recording, or by any information storage and retrieval system, without prior written permission from Spring Design. All rights reserved. This drawing is for the use of the client only and is not to be used for any other purpose. The client accepts full responsibility for any design used for construction prior to receipt of relevant approval. Report details are provided to project Architects.

Client:	Project:	Drawing Title:
Andrew Hall	7 Ten Acre Wood Replacement Dwelling	Proposed Site Section A-A
Drawing Scale:	Date:	Job No:
PLANNING SUBMISSION 1:5, 1:2, 1:23	CL	2658
Drawn By:	Checked:	Detailed:
CW	As Noted	
Scale:	Drawing No:	Rev:
	(03)303	-
Unit 2 Chapel Barns Merthyr Mawr Bridgend CF32 0LS		
t: 01656 656267		
email@spring-consultancy.co.uk		

