



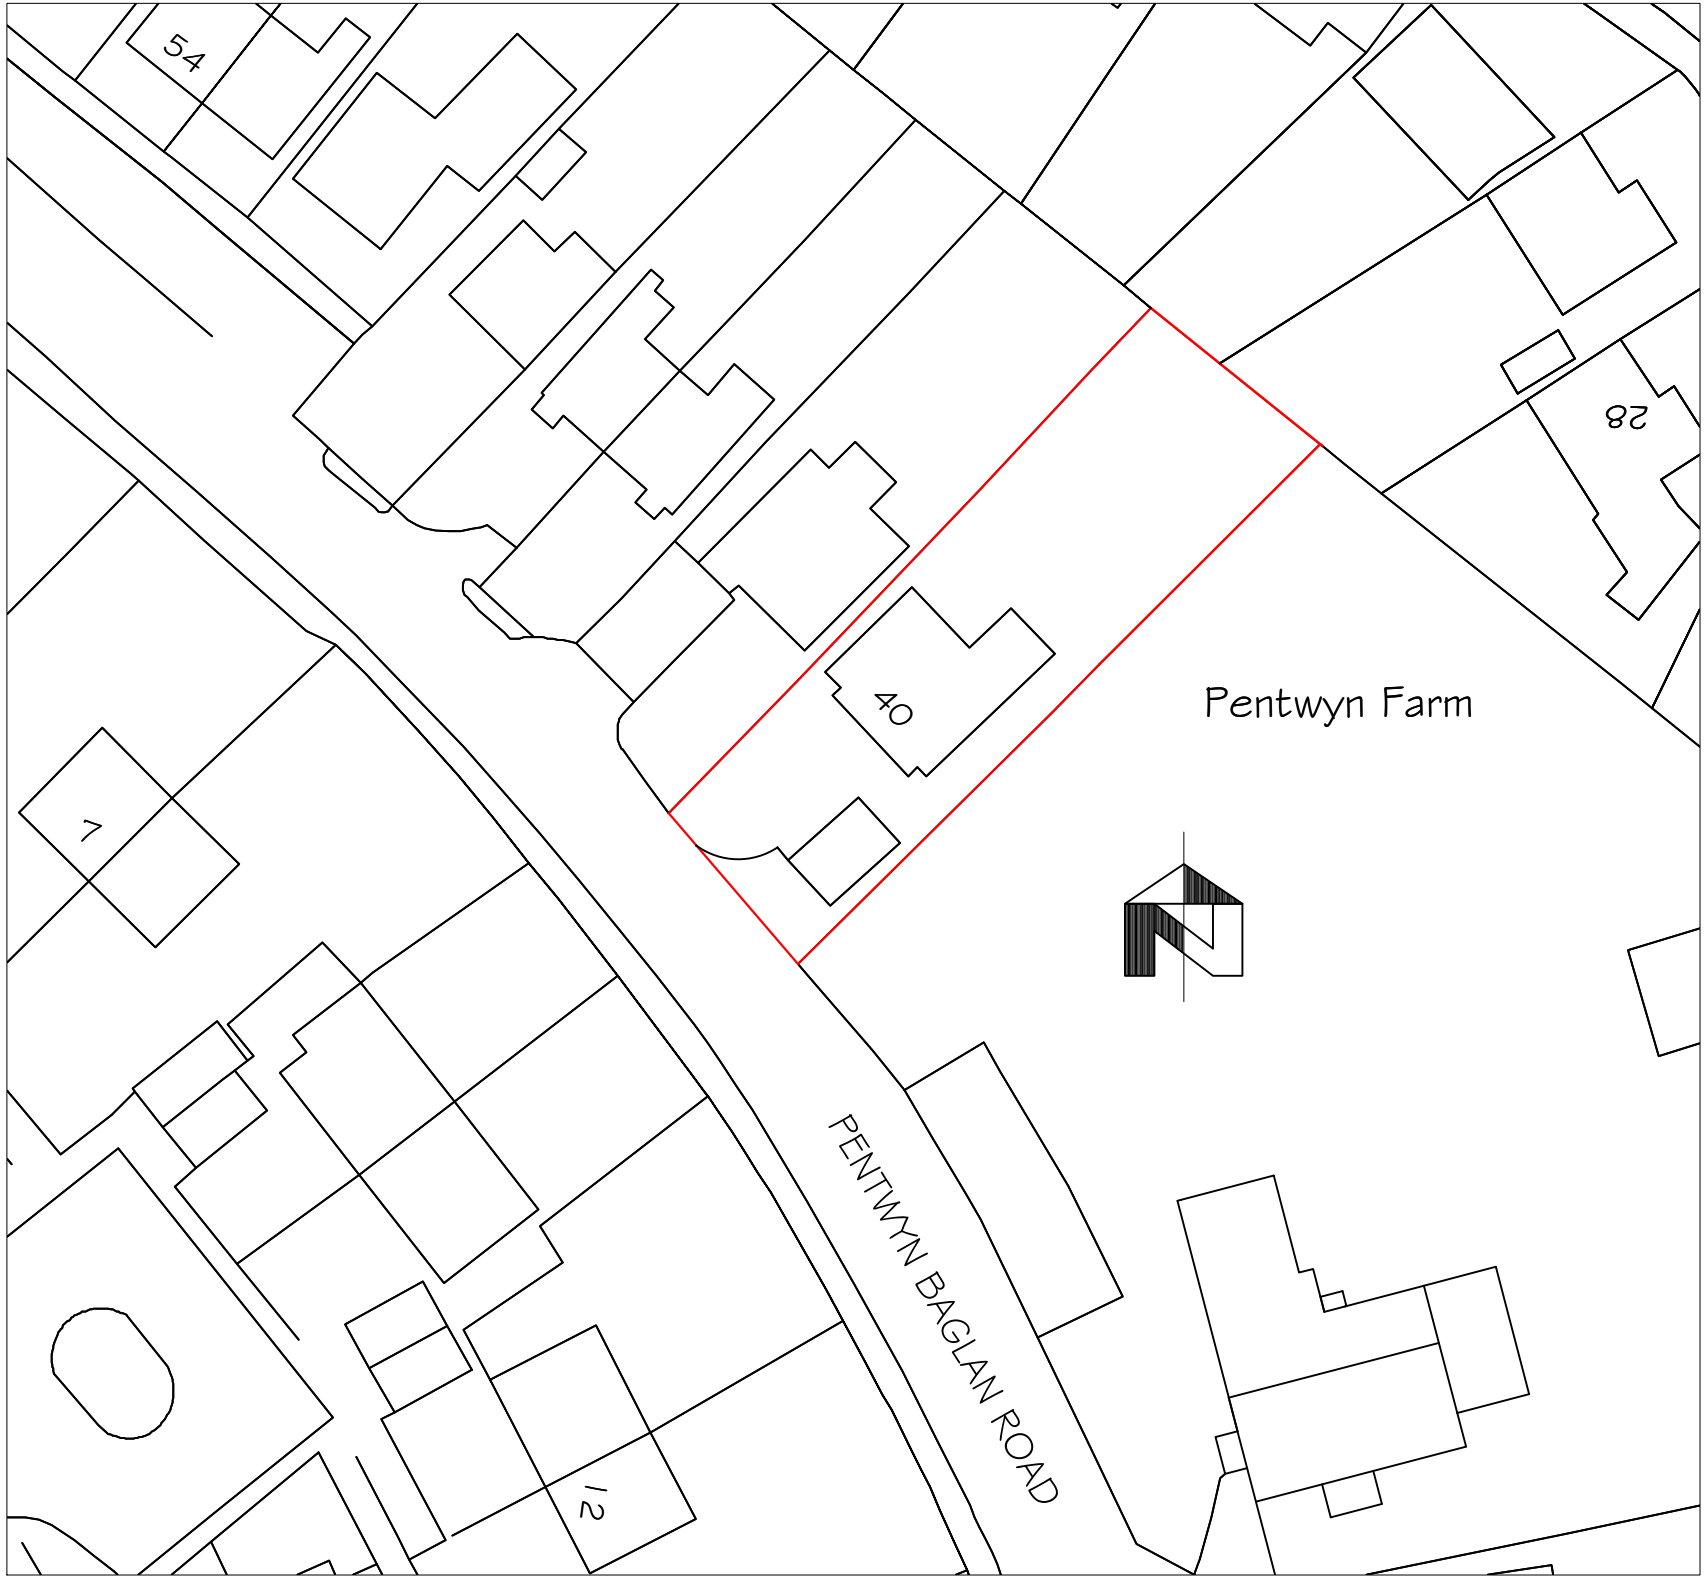

BLOCK PLAN 1:500

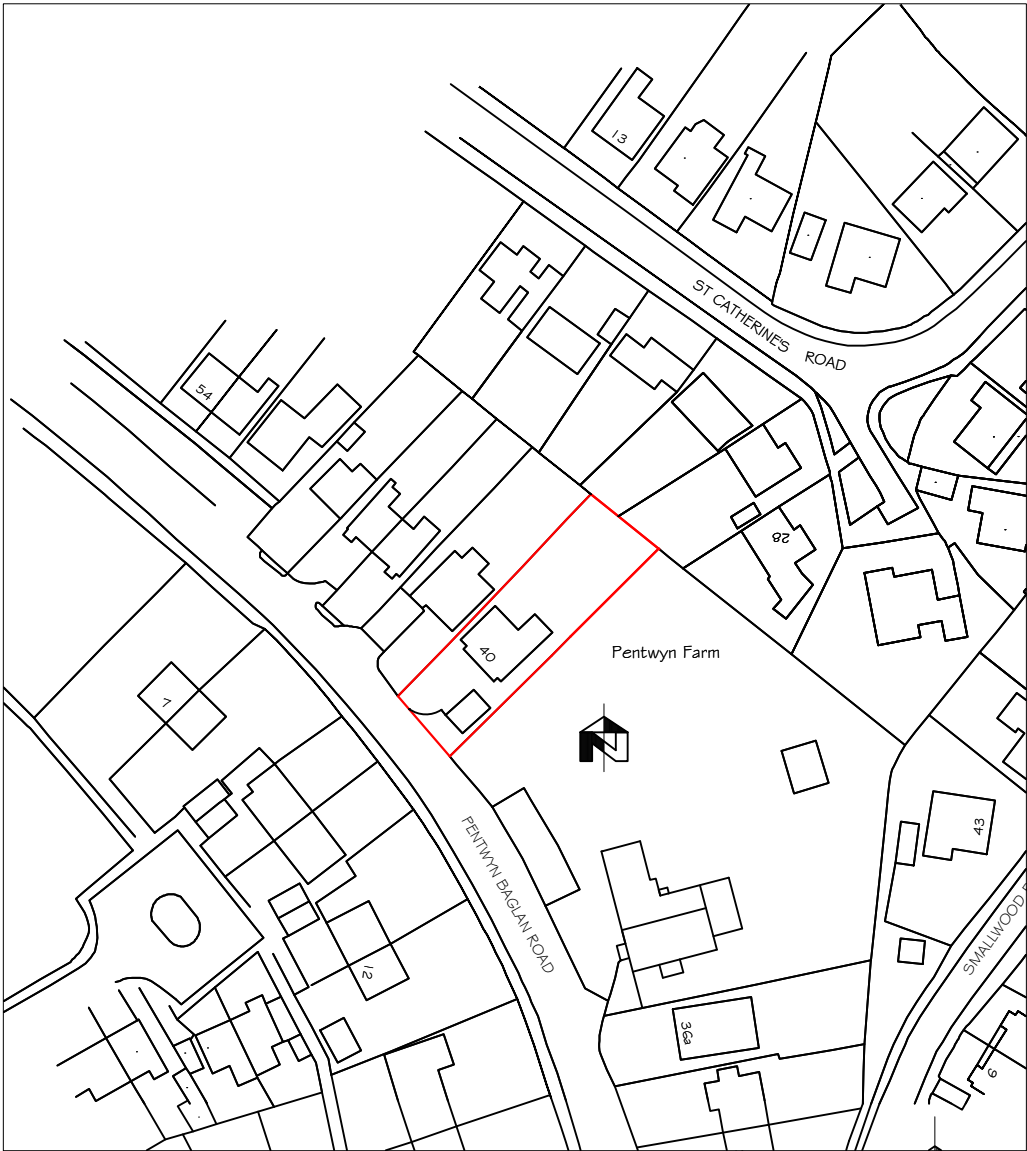

LOCATION PLAN 1:1250

40 Pentwyn Baglan Rd Baglan Port Talbot		
drawing title LOCATION PLAN and BLOCK PLAN		
drawing No 40 PBR- 00		
date November 2023	scale noted	