

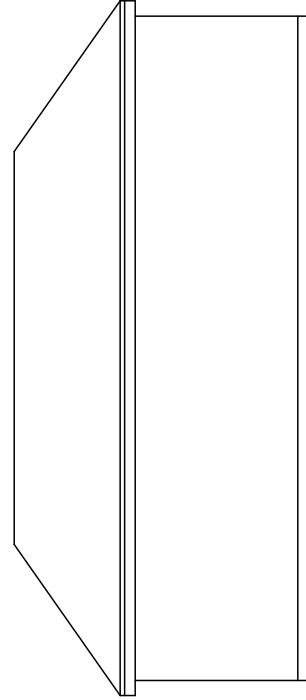


slate roof tiles to match
existing house

3900

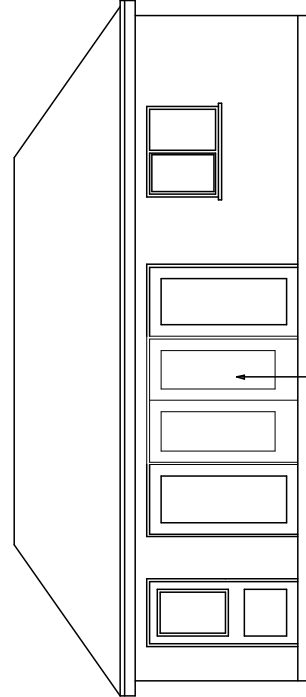

black rainwater
goods

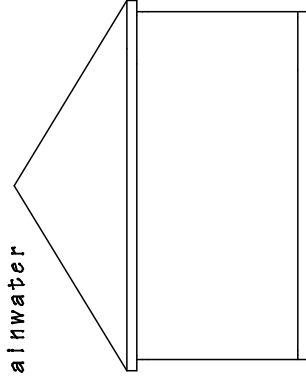


waterproof render
to match house

anthracite windows
and doors

FRONT, REAR and SIDE ELEVATIONS

8800

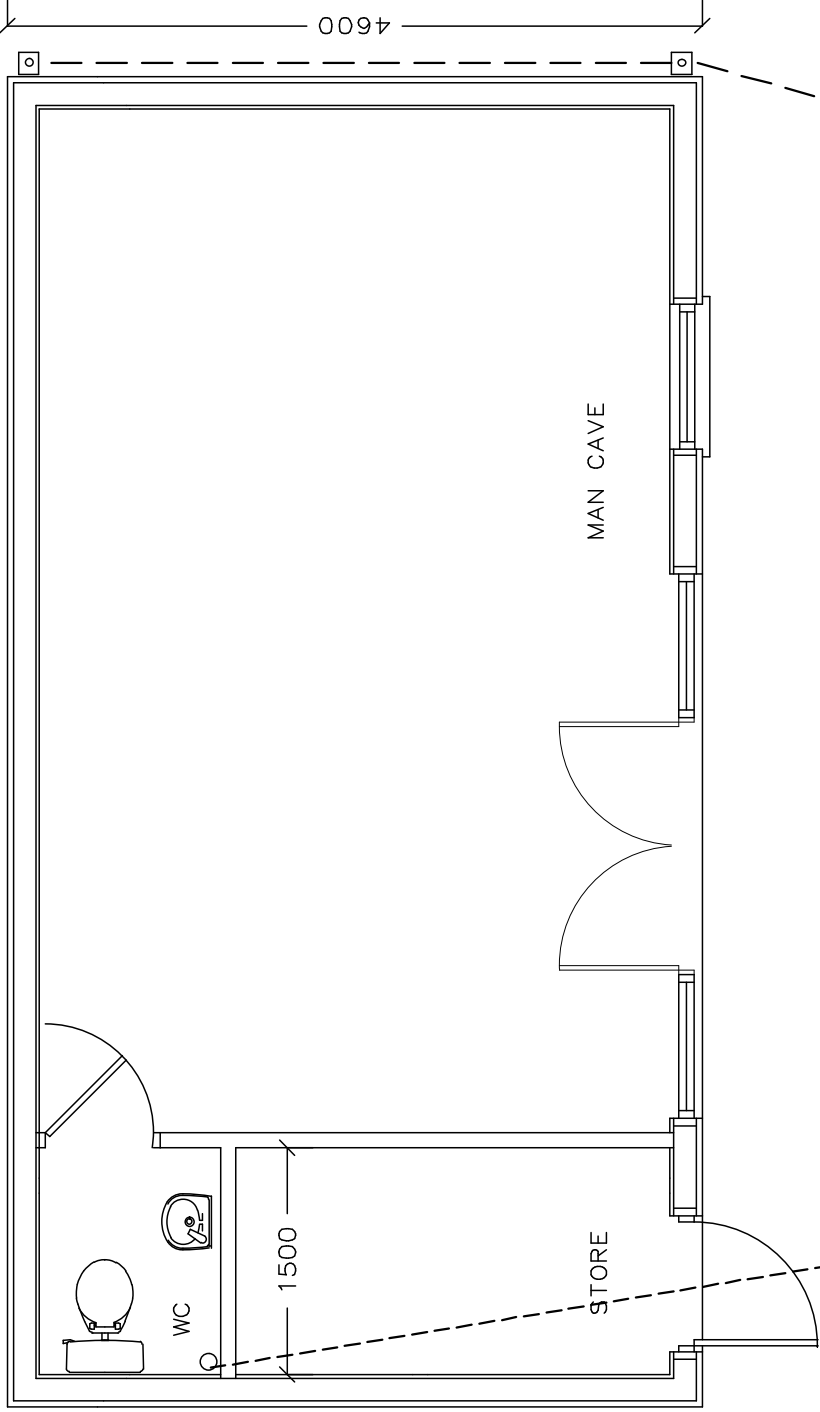

600mm blockwall

SECTION

PROPOSED WORK AT 40 PENTWYN BAGLAN
ROAD, BAGLAN, PORT TALBOT, SA12 8EB.
FOR Mr and Mrs Anthony Veysey.

DRAWING TITLE

PROPOSED MAN CAVE

SCALE	DATE	DRAWING No.
1 to 50 and 100 @ A3	October 2023.	2021/04

DO NOT SCALE DRAWING. FIGURED DIMENSIONS ONLY TO BE USED.
DISCREPANCIES TO BE REPORTED IMMEDIATELY.