




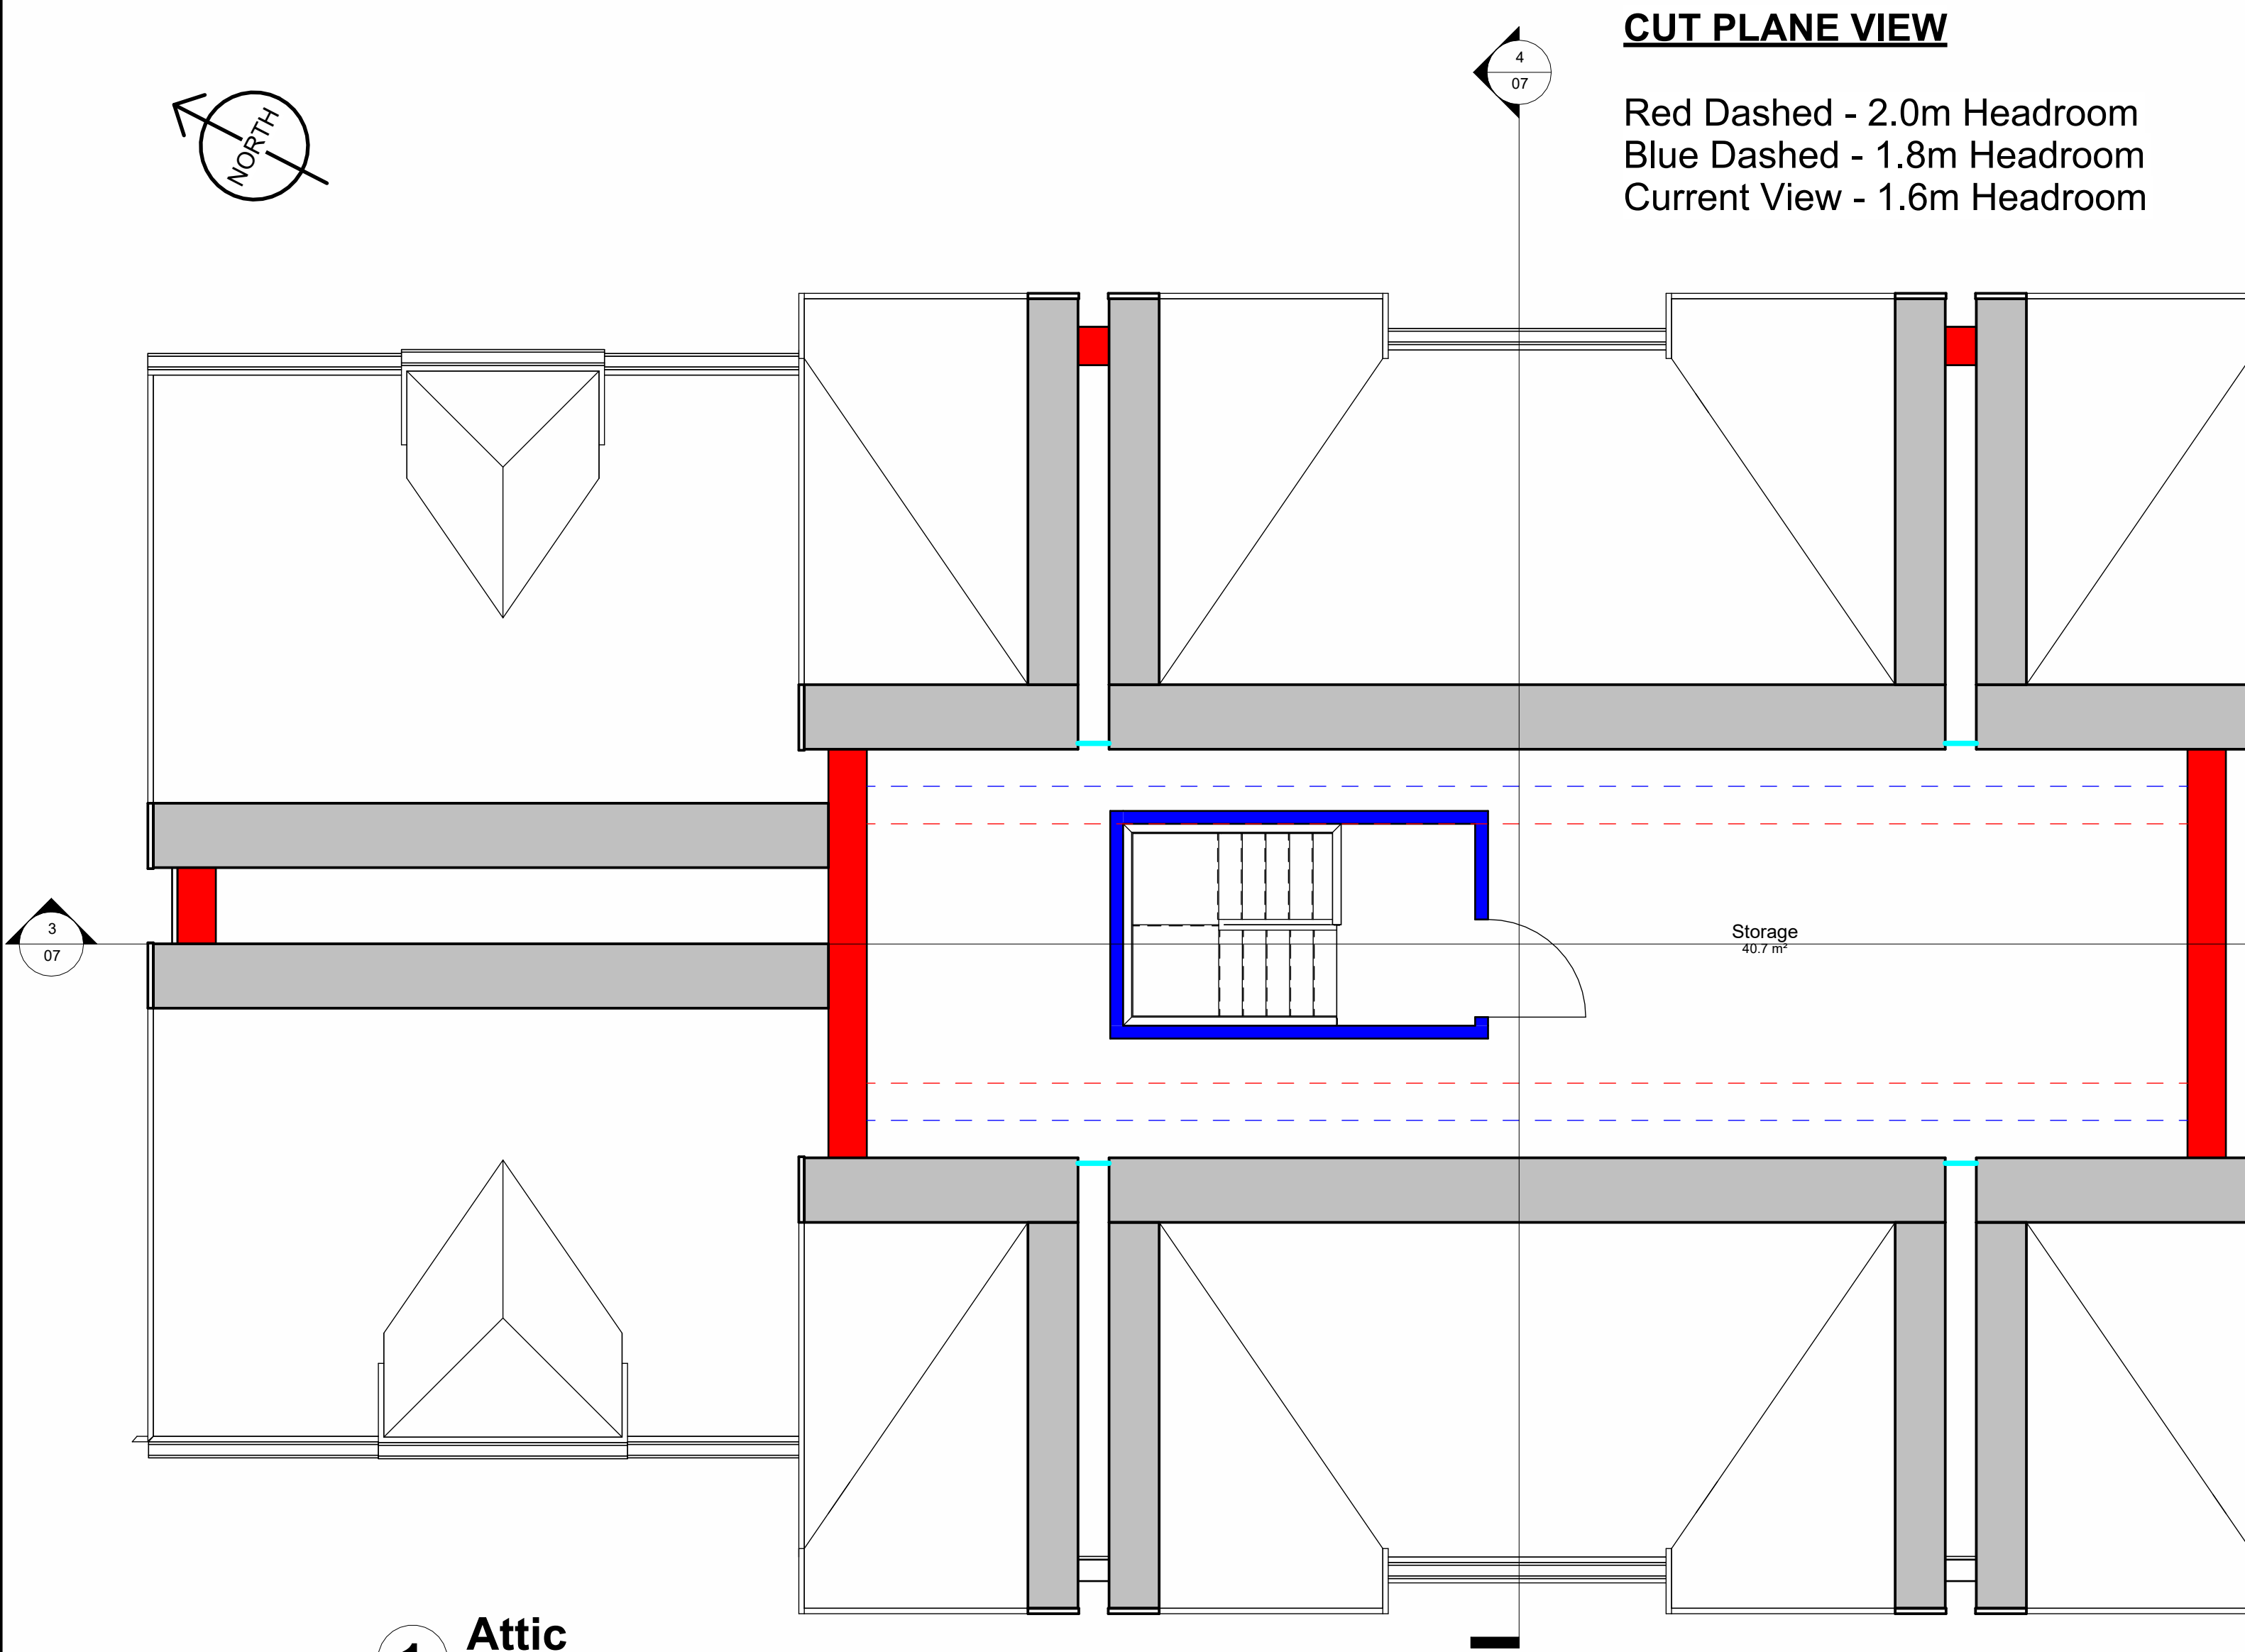


1 Attic
1 : 50

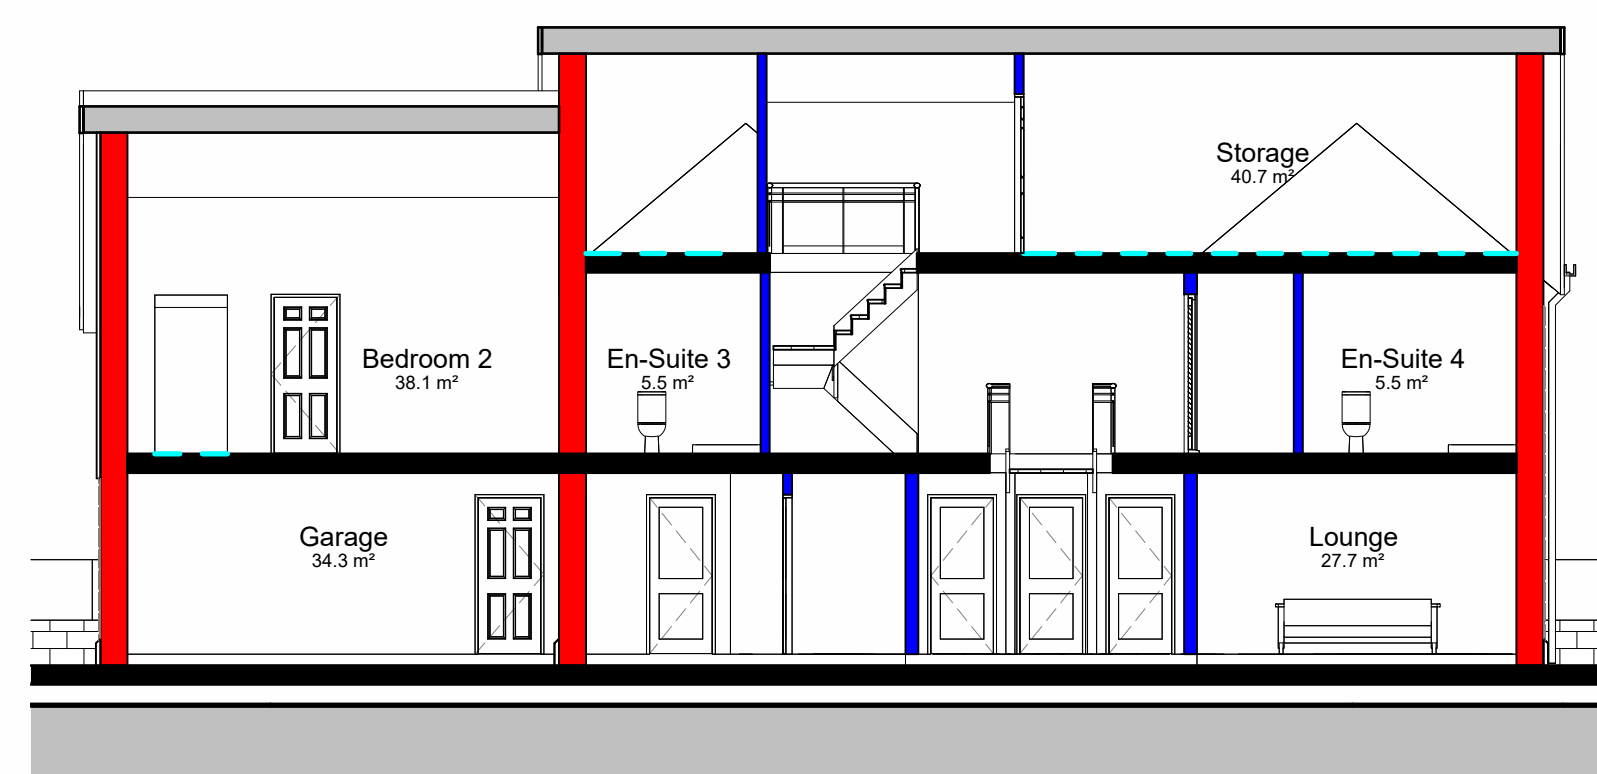

3 Section 3
1 : 100

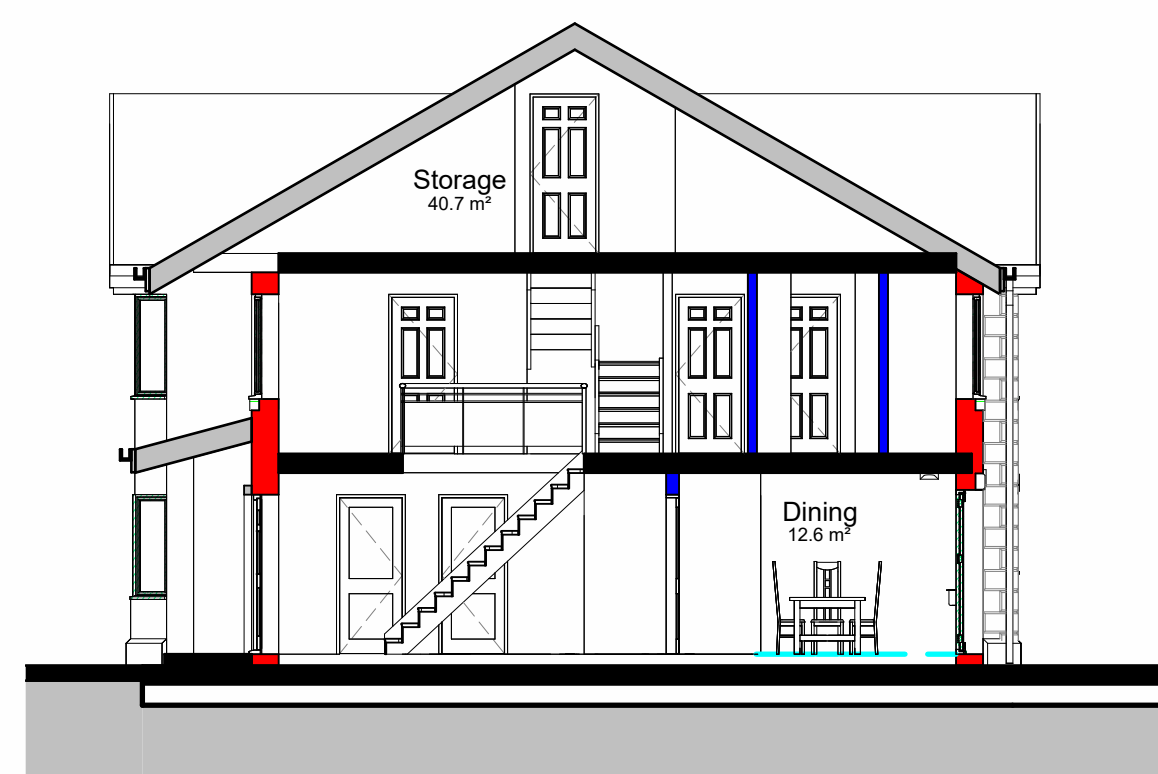

4 Section 4
1 : 100

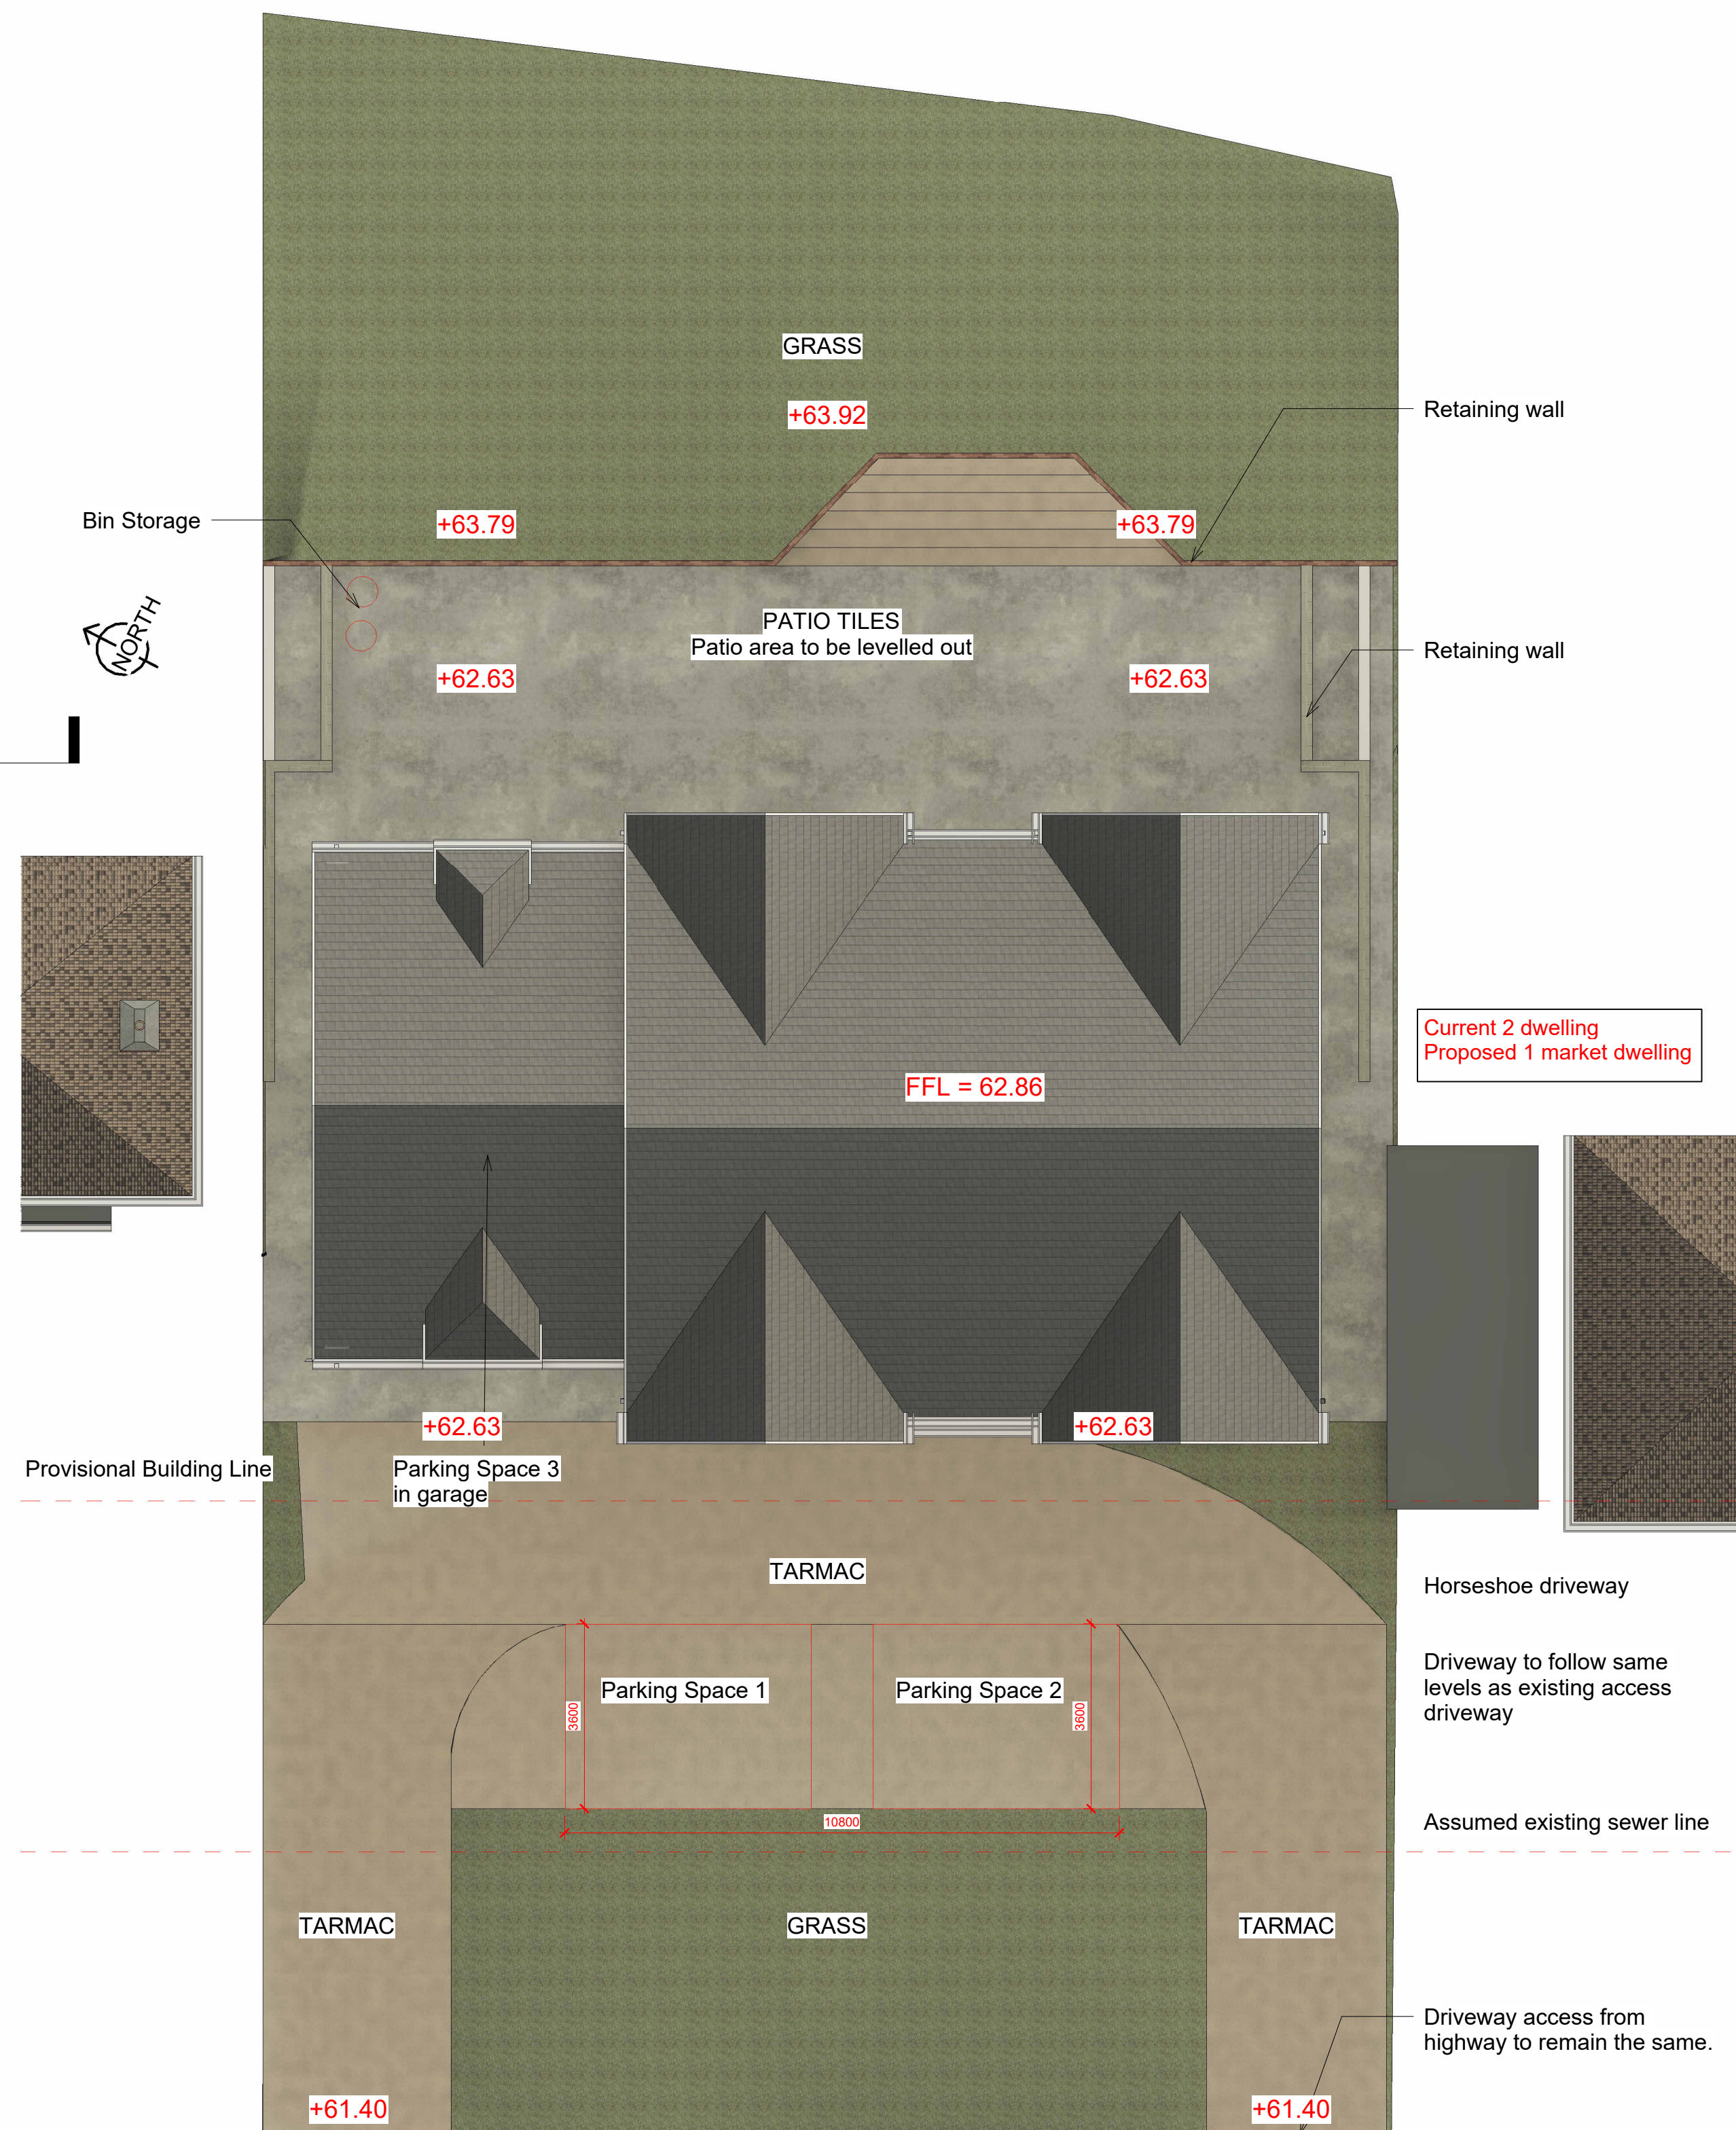

2 Site Plan
1 : 100