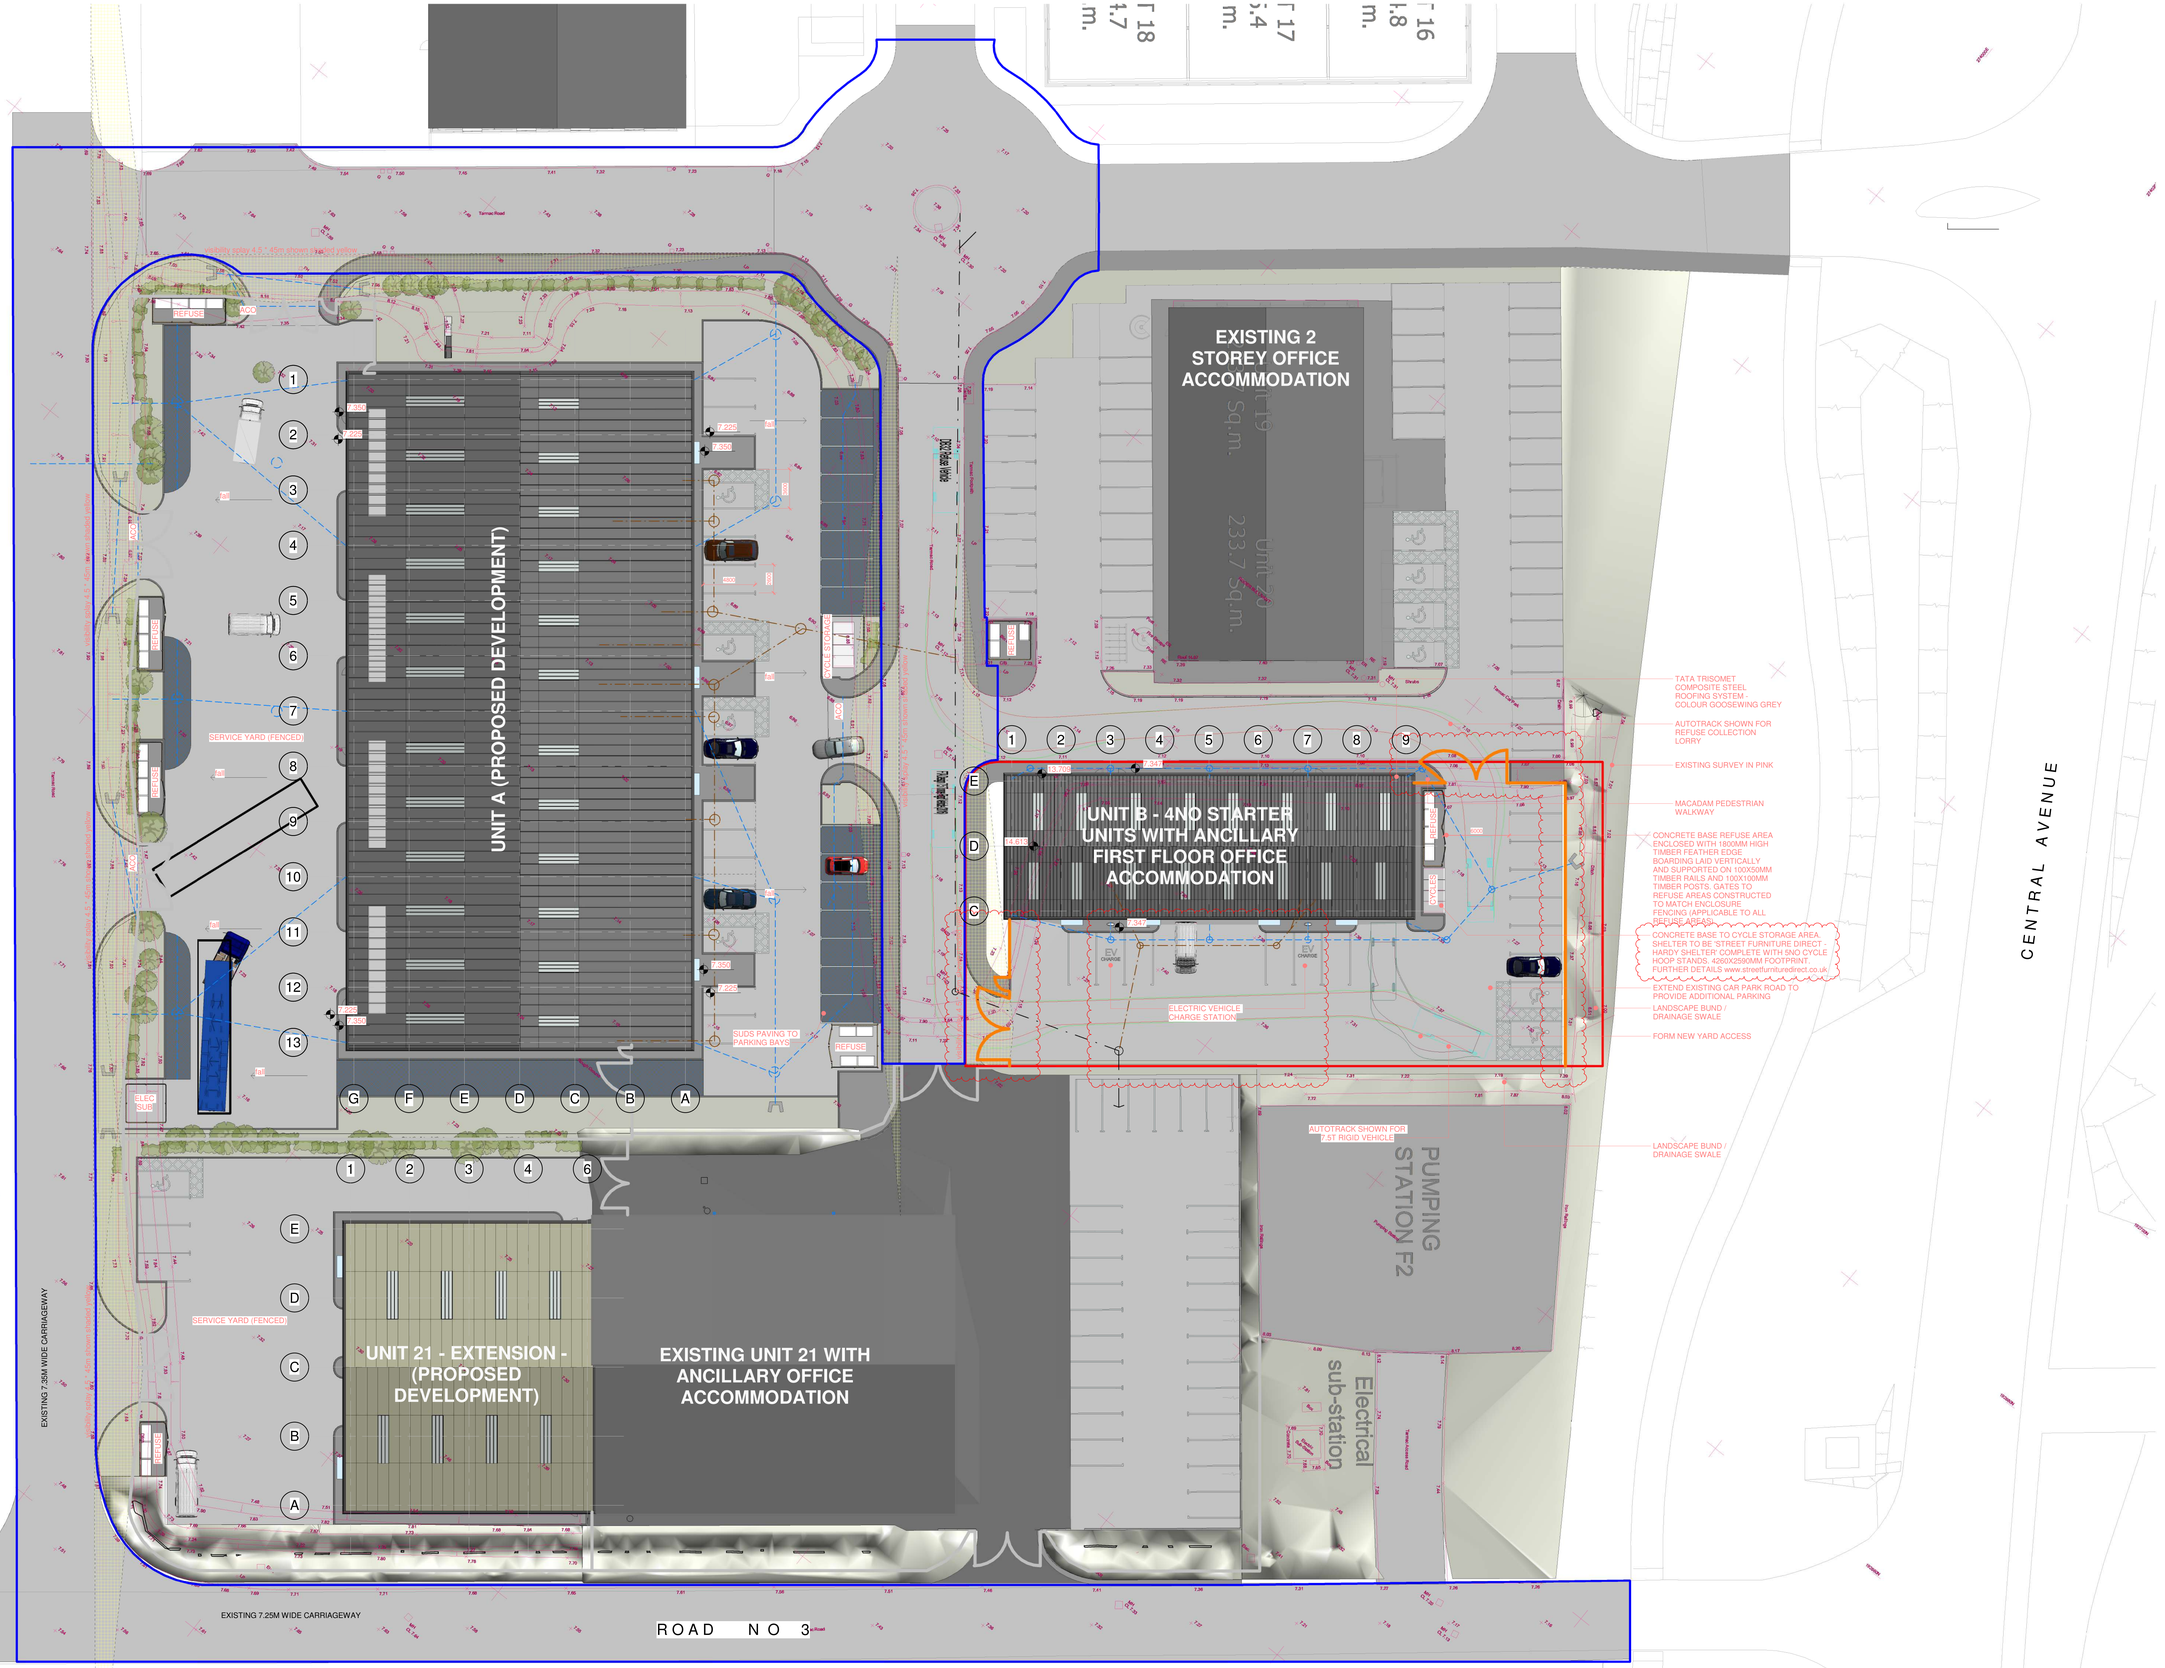


SITE MASTERPLAN - UNIT B (project orientation)
1 : 200

Rev	Description	Date
A	Parking amended, unit repositioned, cycle store added	18-10-21
B	Green roof added	21-11-21
C	2no EV charge stations added, Fencing added, Foul drain amended, Green roof replaced with profiled metal sheet, Bird boxes added, External building lighting added, Cycle shelter detail added	02-09-22

STATUS

PURPOSE OF ISSUE

i.m. Design Studio
Chartered Institute of Architectural Technologists Registered Practice
27 Park Avenue, Skewen, SA10 6RU

PROJECT
Mardon Park
Baglan Energy Park,
South Wales

TITLE
BLOCK PLAN - UNIT B

CLIENT
Aim2Sustain Properties Ltd

DRAWN BY	CHECKED BY	DATE
Author	Checker	10/14/21

SCALE (@ A0)	PROJECT NUMBER
1 : 200	Project Number

DRAWING NUMBER	REV
A0 - A700	C