



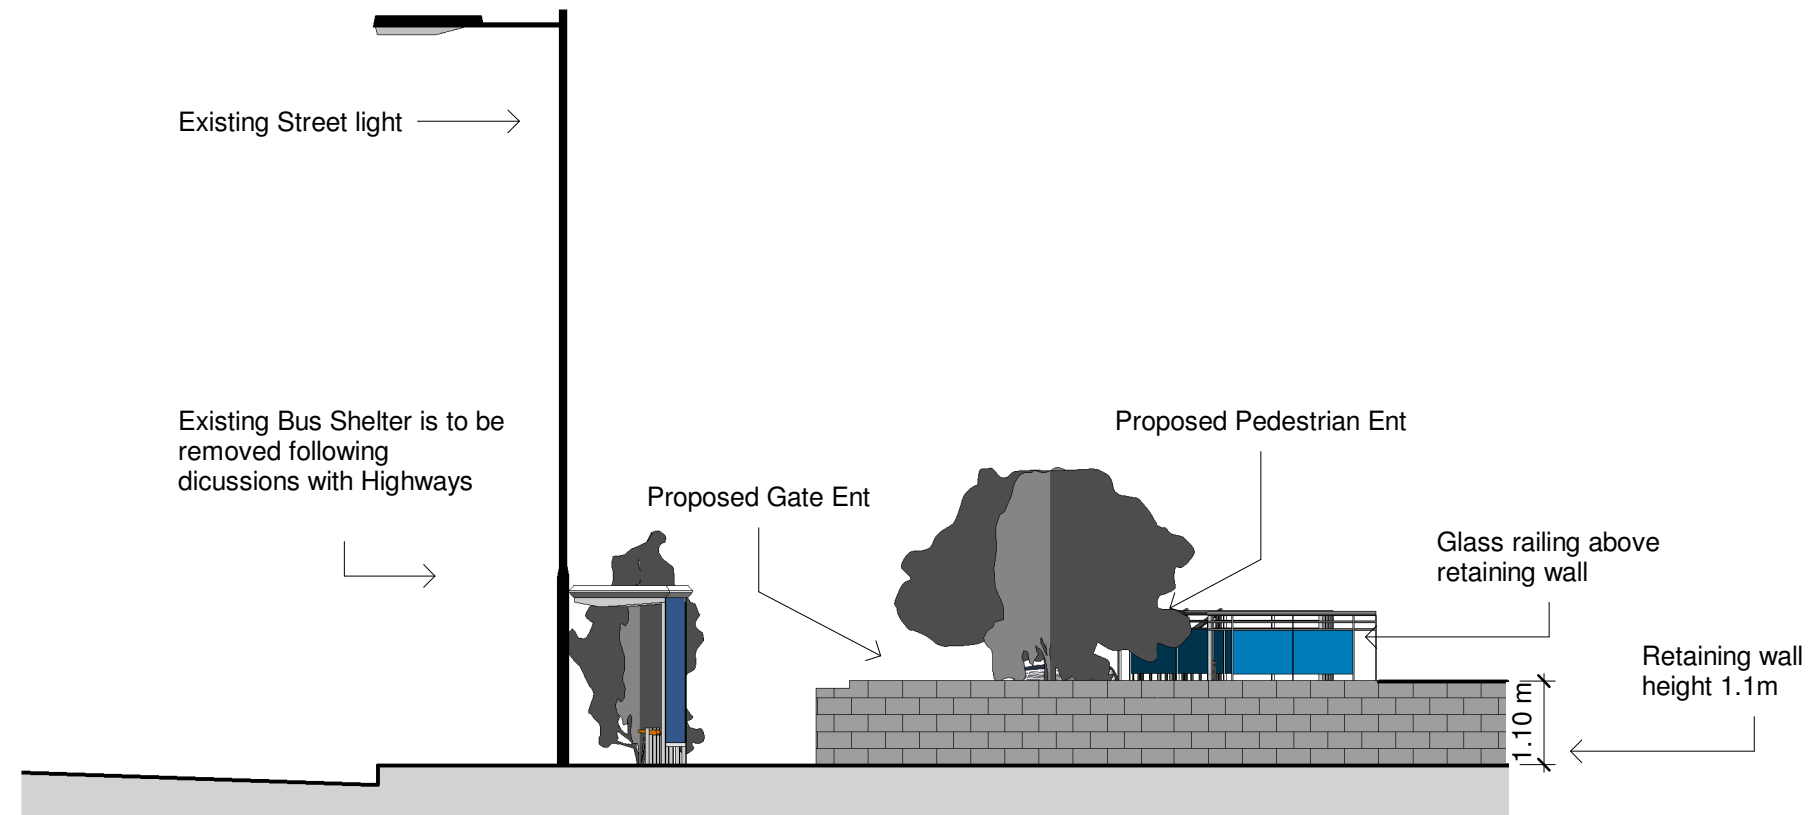

Right Elevation

1 : 100

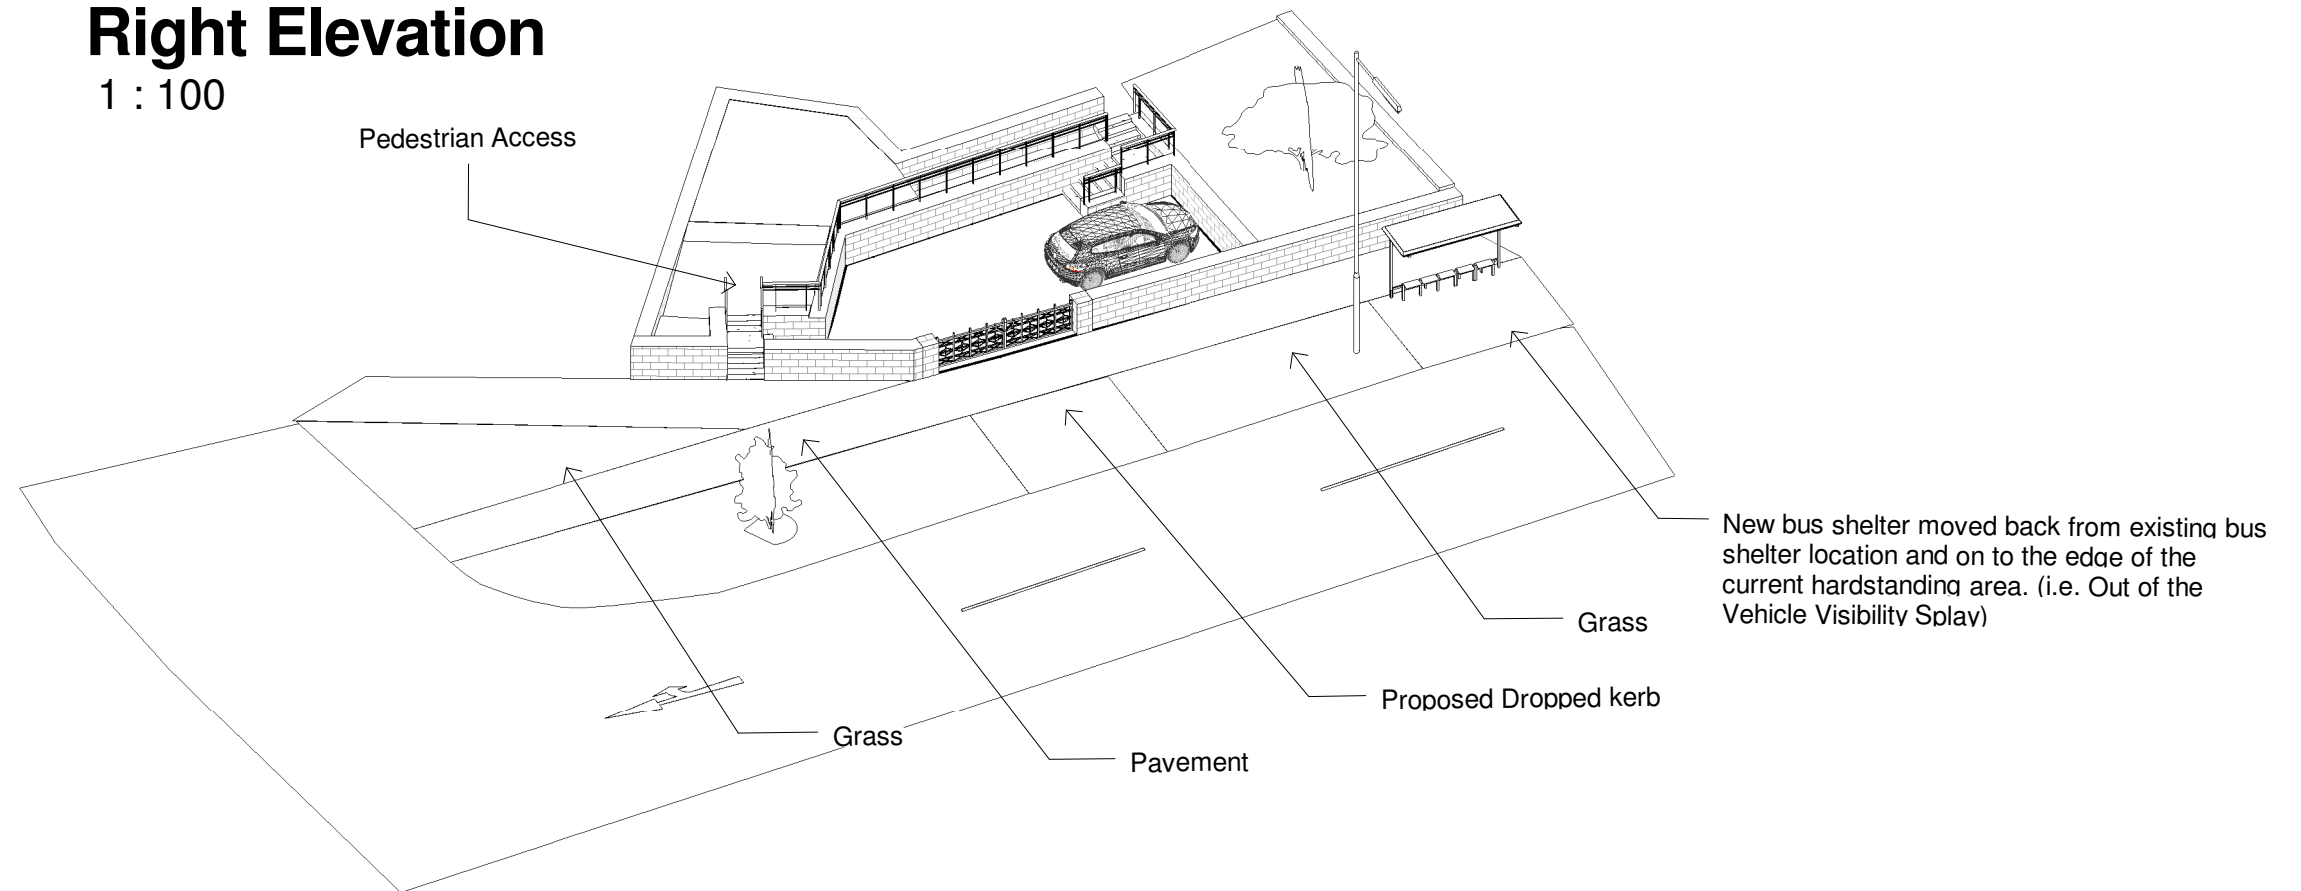

	No.	Description	Date	 www.ccs-solutions.co.uk				PROJECT		CLIENT Ms Lauren Evans					
								7 Tyla Moes							
				CODESTATUSSUITABILITY DESCRIPTIONPURPOSE OF ISSUE				SHEET		Date 12/10/2023		Project number 22102022		Scale (@ A3) 1 : 100	
								Proposed Elevations 2		Drawn by CCS		DRWAING NUMBER A302		REV 2	