




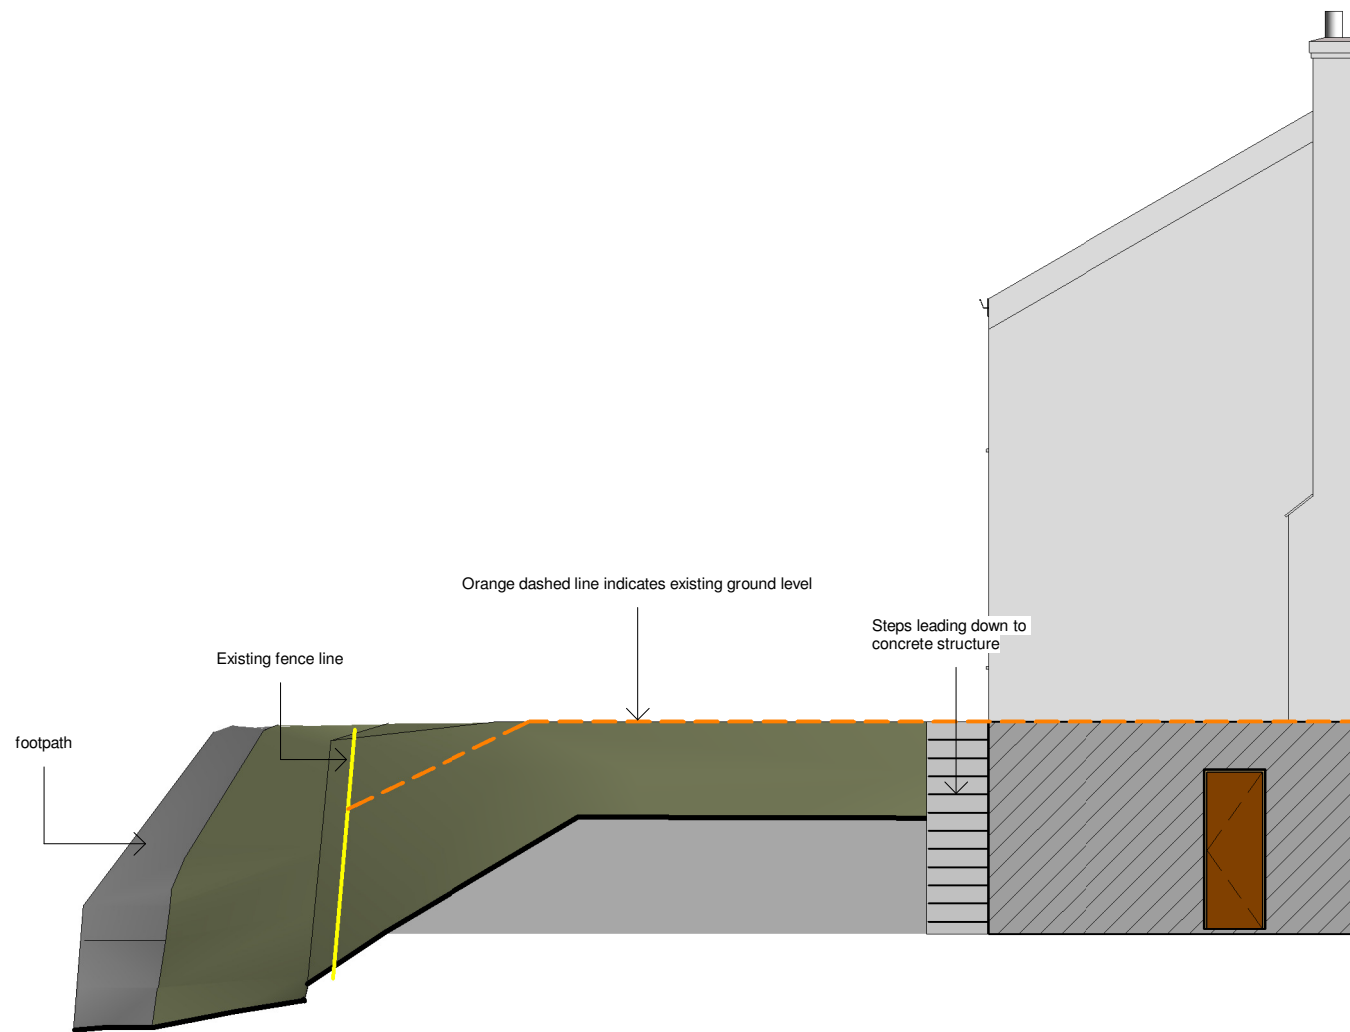

Section 1
1 : 100

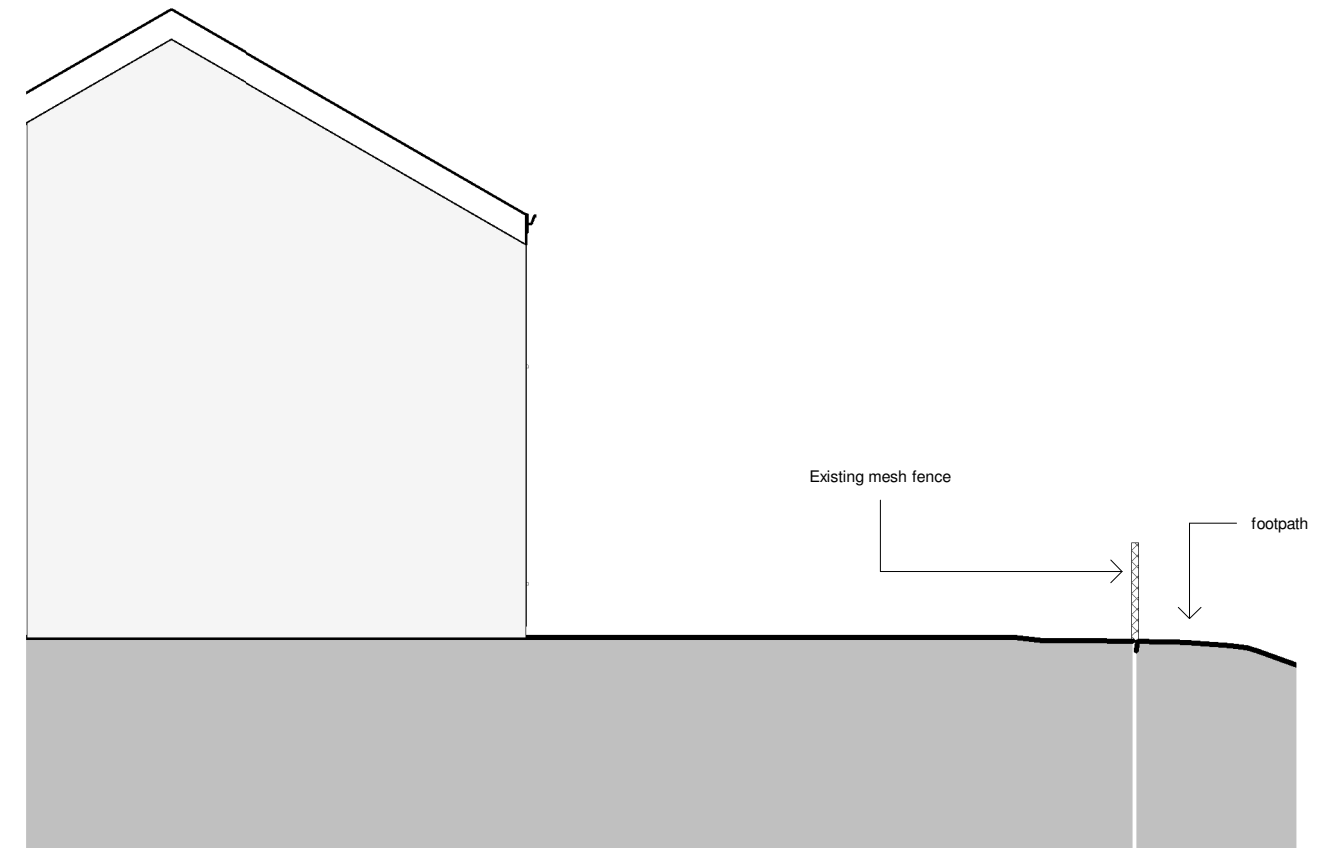

Section 2
1 : 100

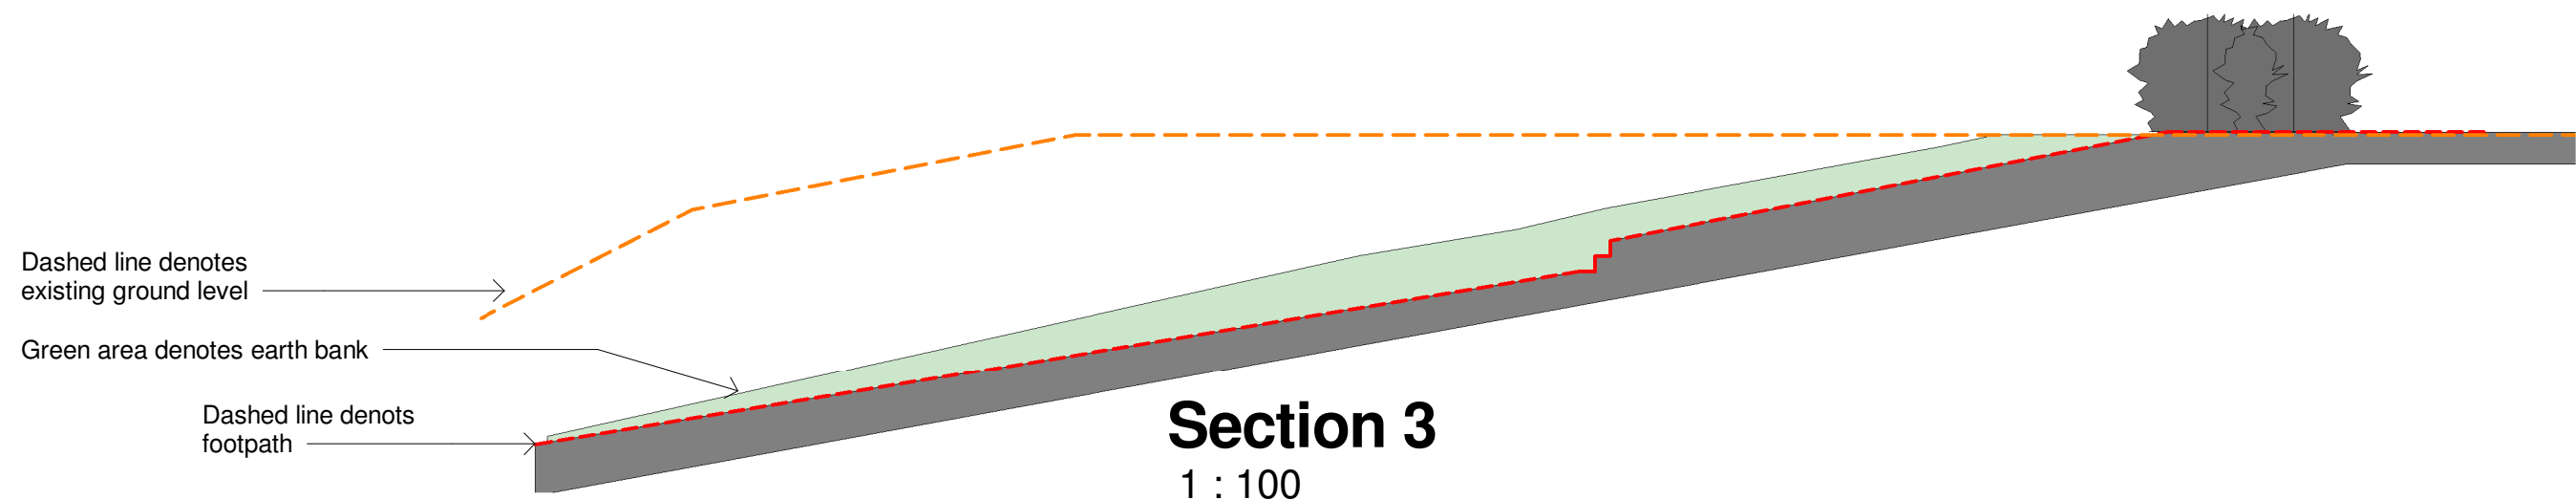

Section 3
1 : 100

	No.	Description	Date	 www.ccs-solutions.co.uk				PROJECT 13 Compton Ave, Skewen		CLIENT Mr Steven Ellis		
										Date 03/05/2023	Project number 01052023	Scale (@ A3) 1 : 100
				CODE	STATUS	SUITABILITY DESCRIPTION	PURPOSE OF ISSUE	SHEET Existing section		Drawn by CCS	DRAWING NUMBER A307	
										Checked by Client		REV