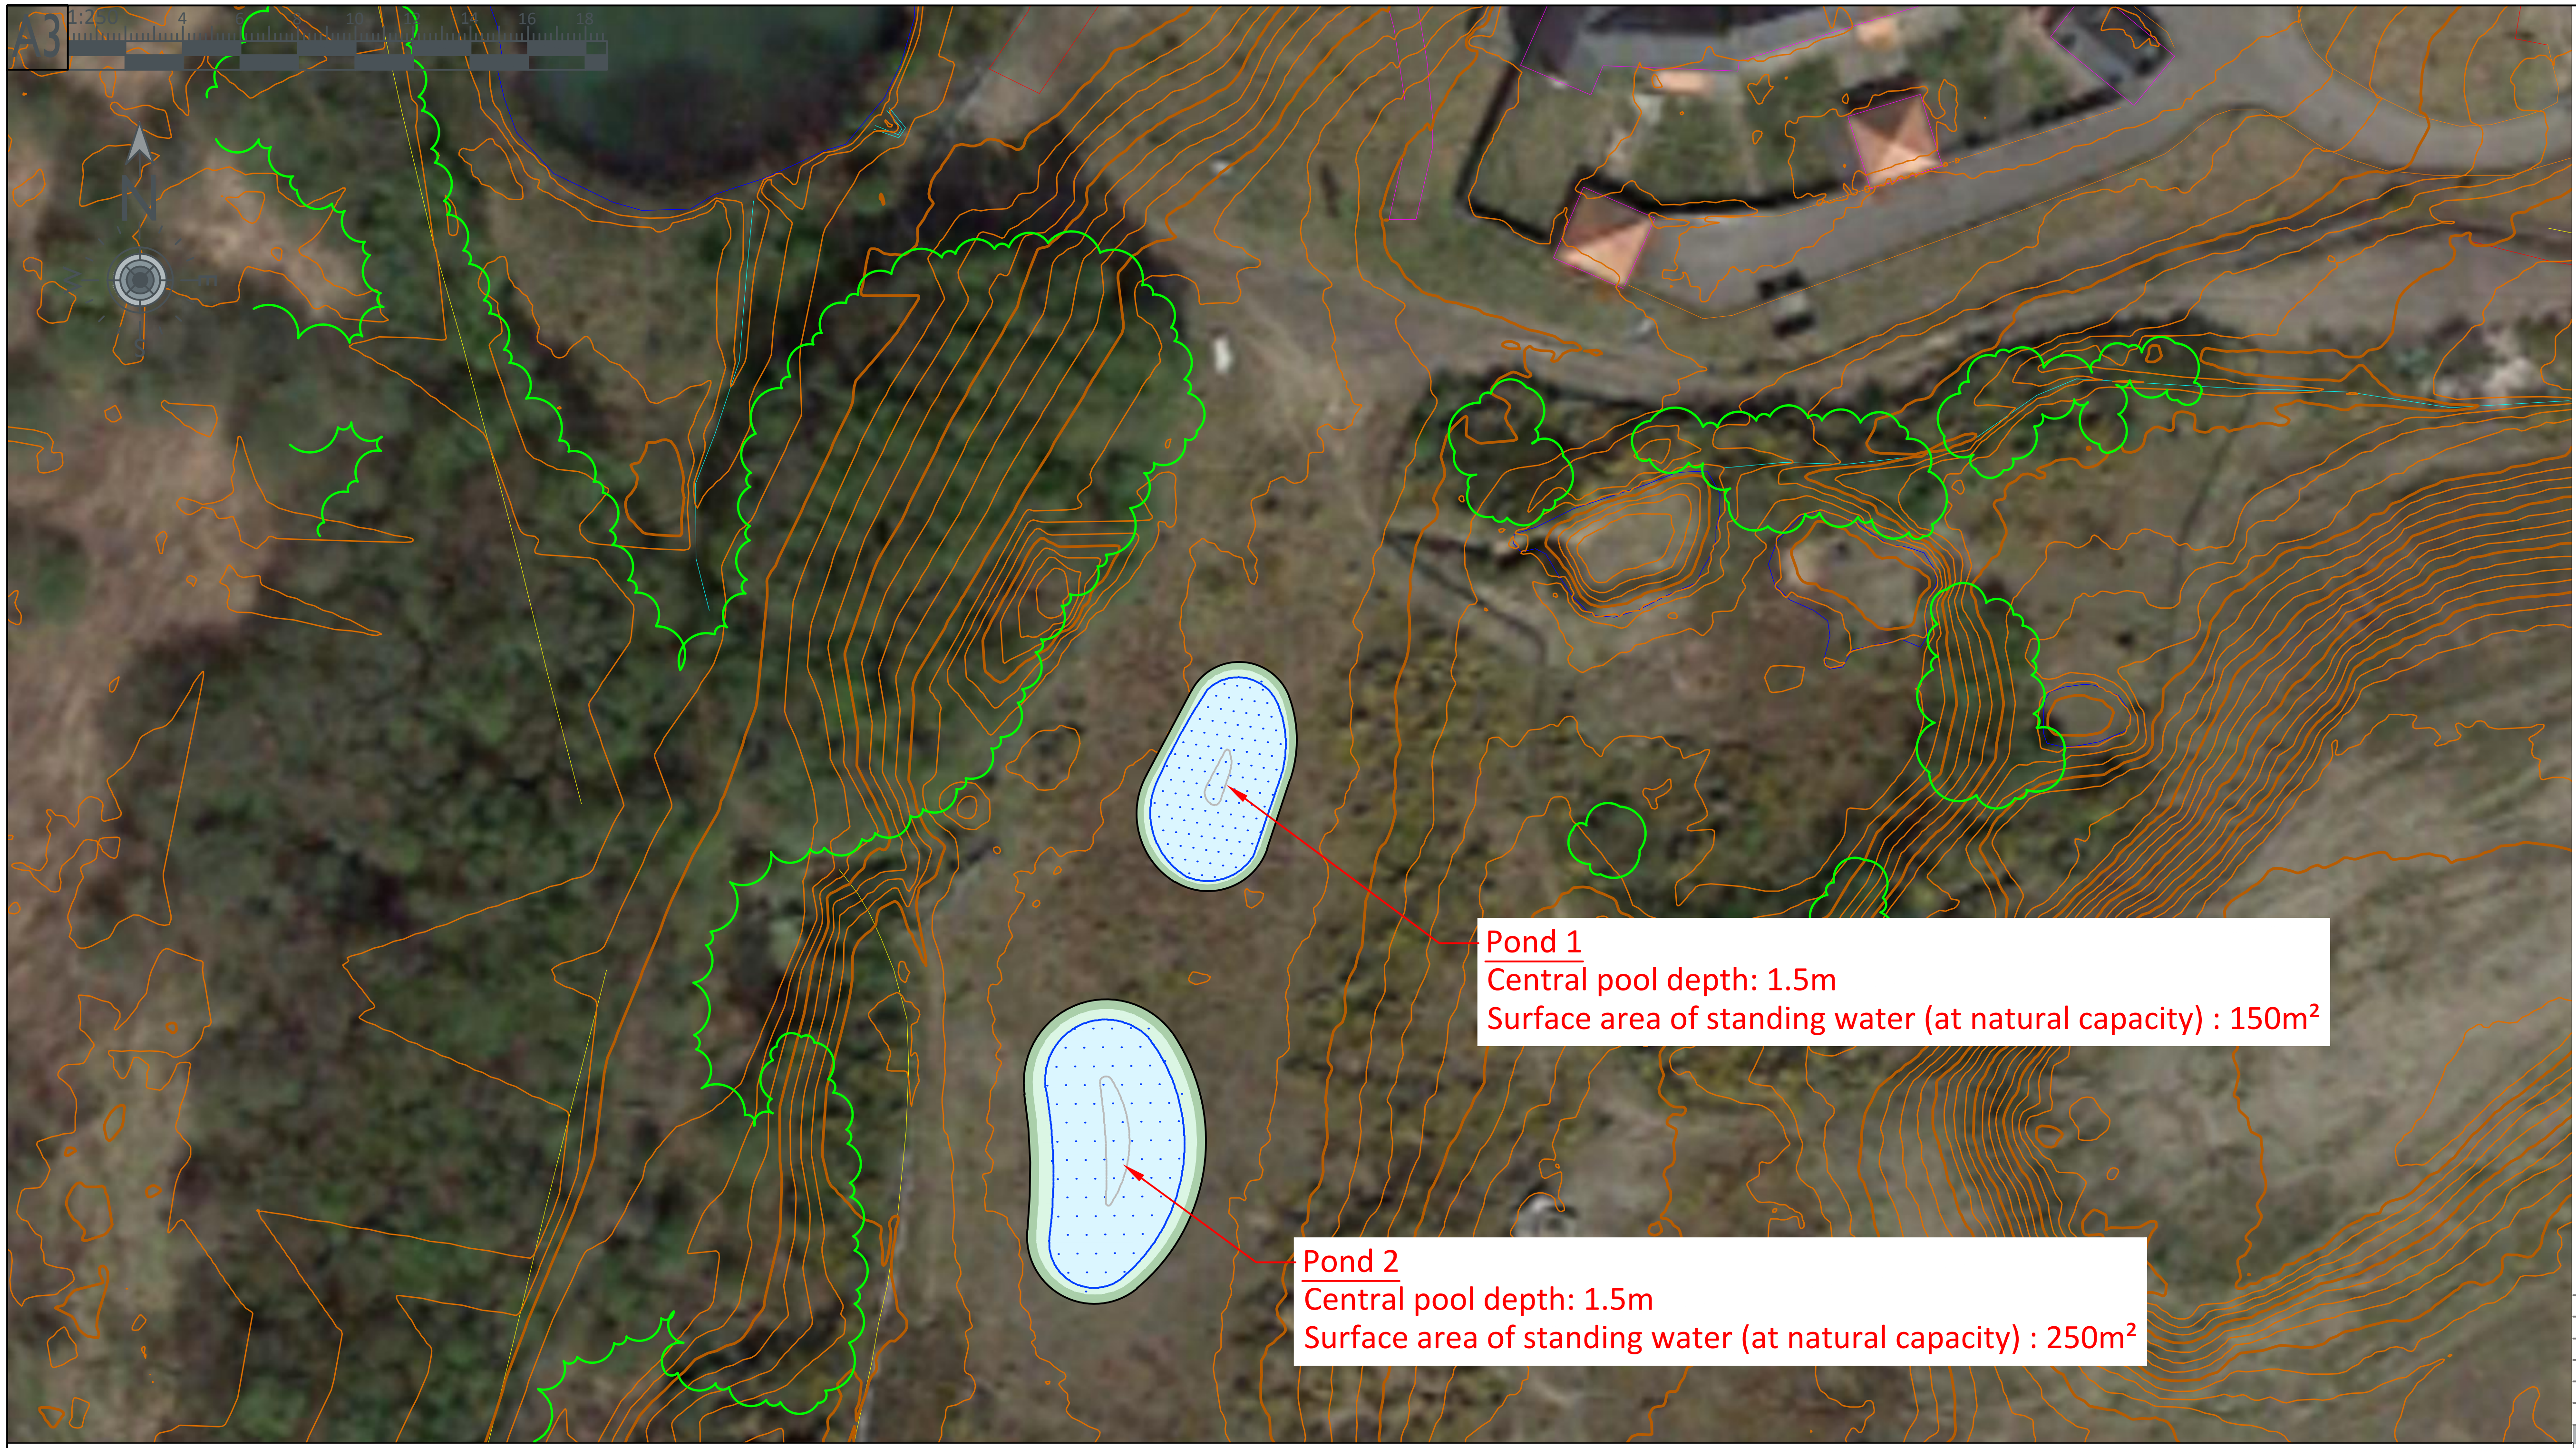

Pond 1
Central pool depth: 1.5m
Surface area of standing water (at natural capacity) : 150m²

Pond 2
Central pool depth: 1.5m
Surface area of standing water (at natural capacity) : 250m²

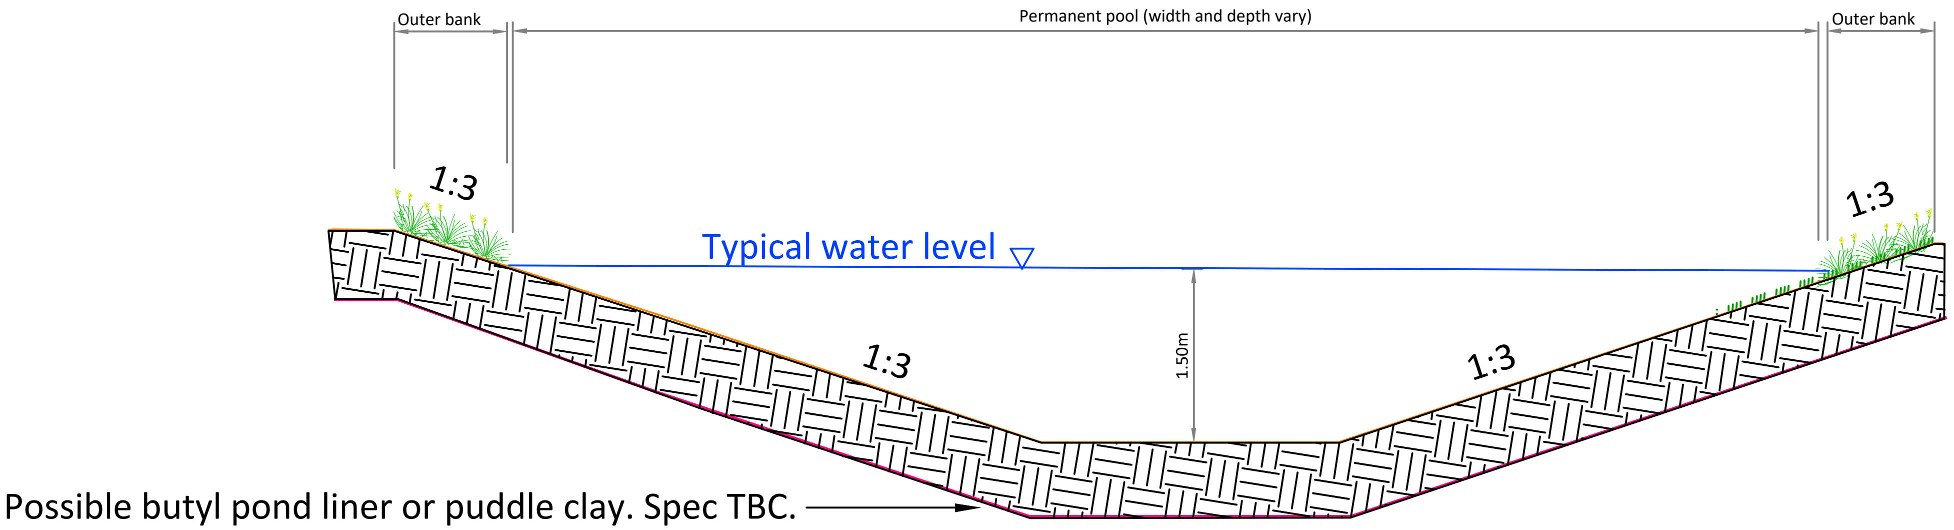

Possible butyl pond liner or puddle clay. Spec TBC.

NOTES

These drawings have been produced with reference to the CDM Regulations 2015. Please note that these are pre-construction phase drawings and should be subject to further design risk management as required in accordance with Regulation 9

REV	DATE	REVISION NOTE	BY

PJA
Seven House ▫ High Street
Longbridge ▫ Birmingham
B31 2UQ ▫ Tel: 0121 475 0234

Birmingham ▫ Bristol
Exeter ▫ London ▫ Reading
pja.co.uk

CLIENT
St. Modwen

PROJECT
Coed Darcy

DRAWING TITLE
Proposed
Newt Ponds

DRAWING ISSUE STATUS
INFORMATION

PJA JOB No.	SUB-CODE	DRAWING NO.	REVISION
4020 -	SK -	913 -	P0

Revision Letter : P - Prelim / A - Approval / T - Tender / C - Construction

BIM DRAWING REFERENCE

SCALE	DRAWN	REVIEWED	DATE
A3 @NTS	BAI	MP	06/07/2022

Copyright © Phil Jones Associates Ltd / PJA Civil Engineering Ltd