



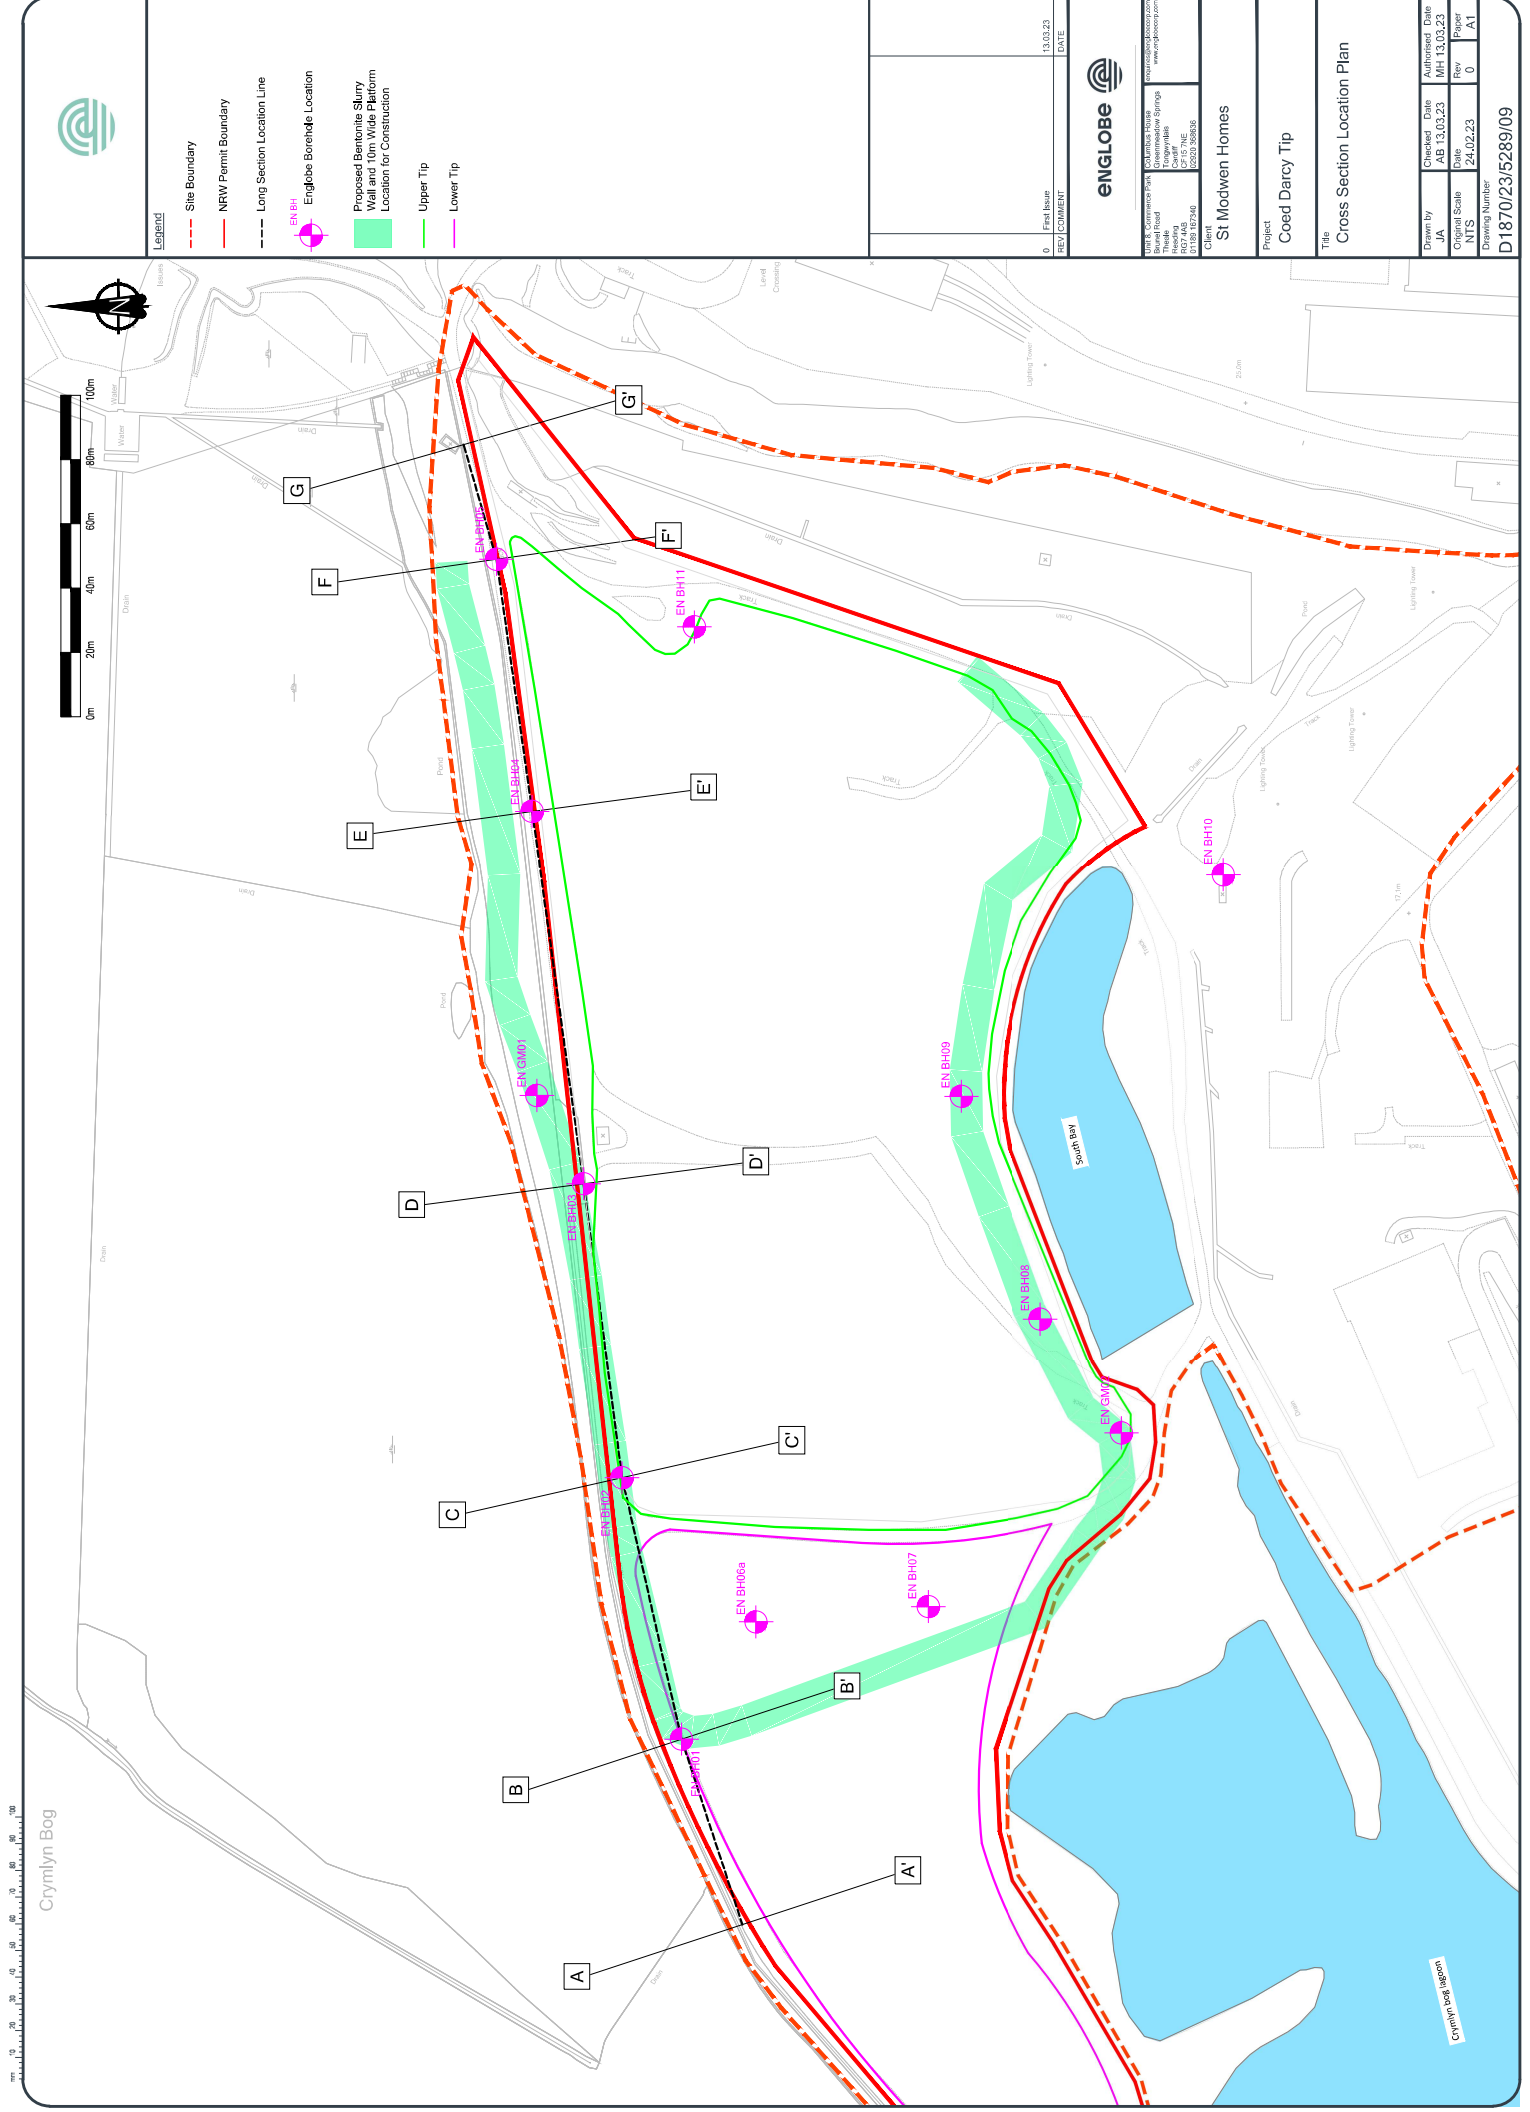

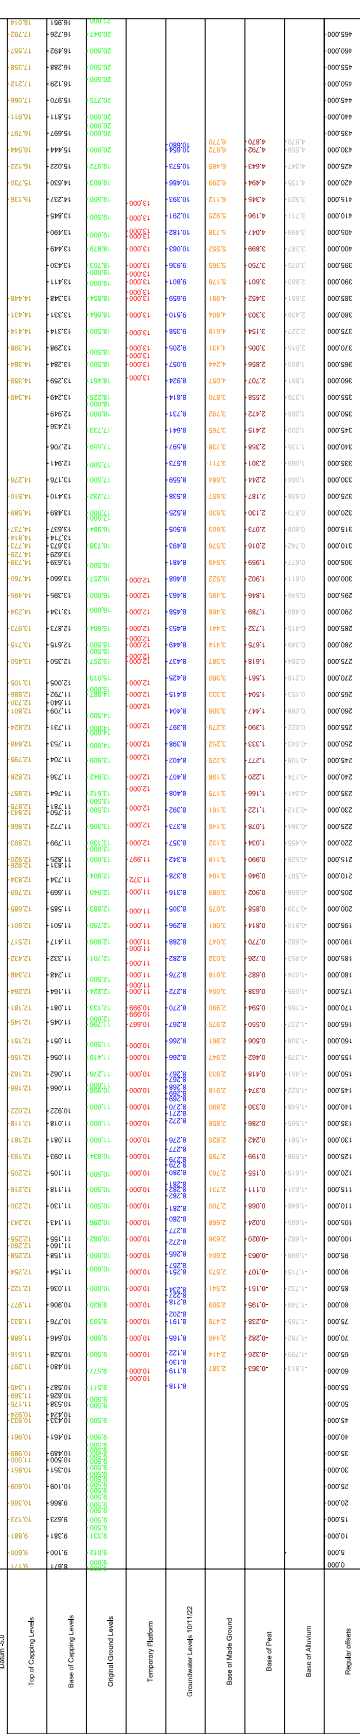

0	First Issue	13.03.23
REV	COMMENT	DATE



Unit 8, Commerce Park
Burnel Road
Columbus House
Greenmeadow Springs
enquiries@anytobec.com
www.anytobec.com


Client
St Modwen

Project
Coed Darcy


Title
Long Section Through Ash Bund

Drawn by JA	Checked AB	Date 13.03.23	Authorised MH	Date 13.03.23
Original Scale N/A	Date 24.02.23	Rev 0	Paper A1	


Drawing Number
D1870/23/5289/10

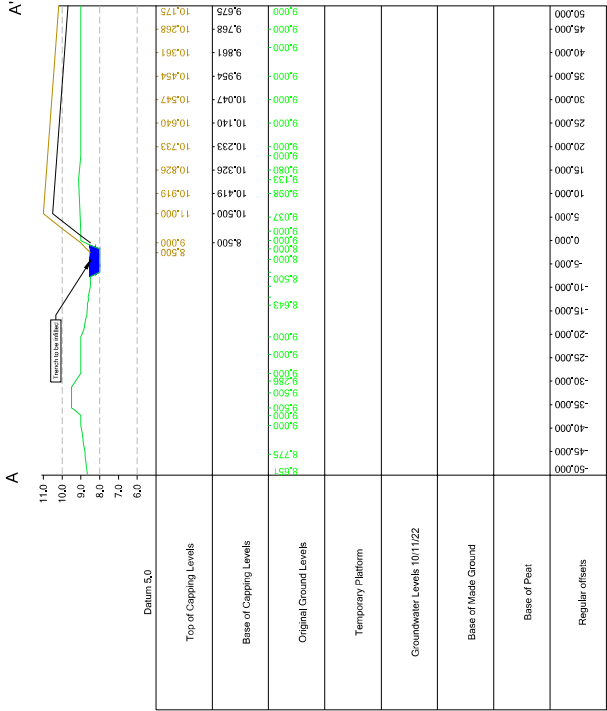


Chaise 0.0m (270154.5E 195557.7N)

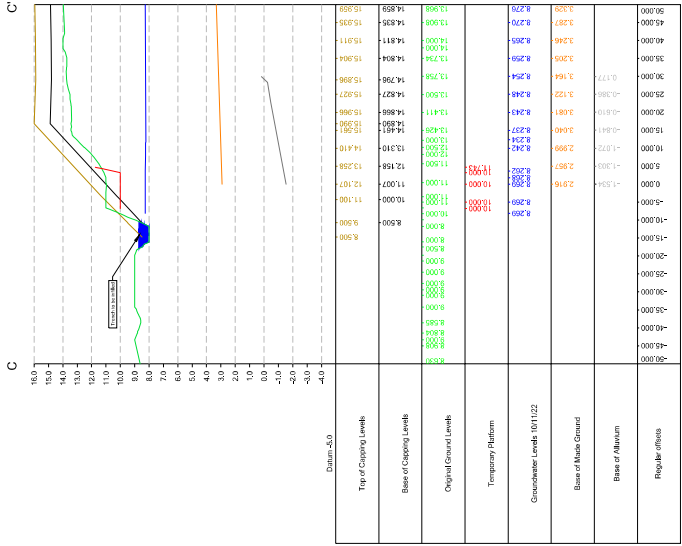

Chaise 144.18m (270293.5E 195556.7N)

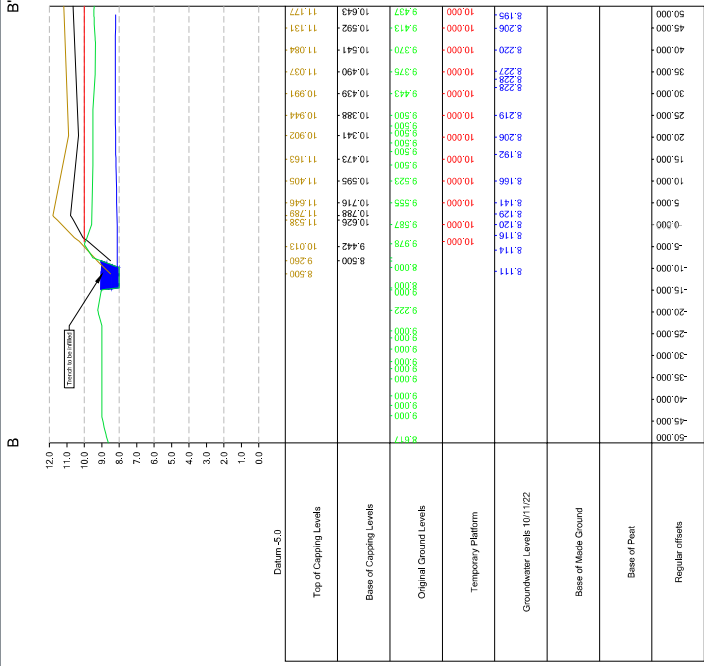

Chaise 60.725m (270212.2E 195576.7N)

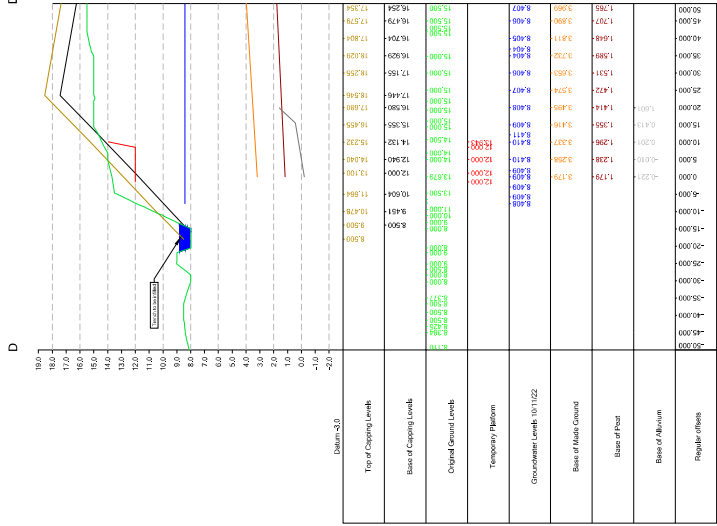

Chaise 216.426m (270351.1E 195607.2N)



Legend

0 First hour
REV COMMENT
DATE



Client
St Modwen

Project
Coed Darcy

Title
Cross Sections - Page 1 of 2

Drawn by
JA

Checked
AB

Date
13.03.23

Original Scale
Rev

Original Scale
Rev




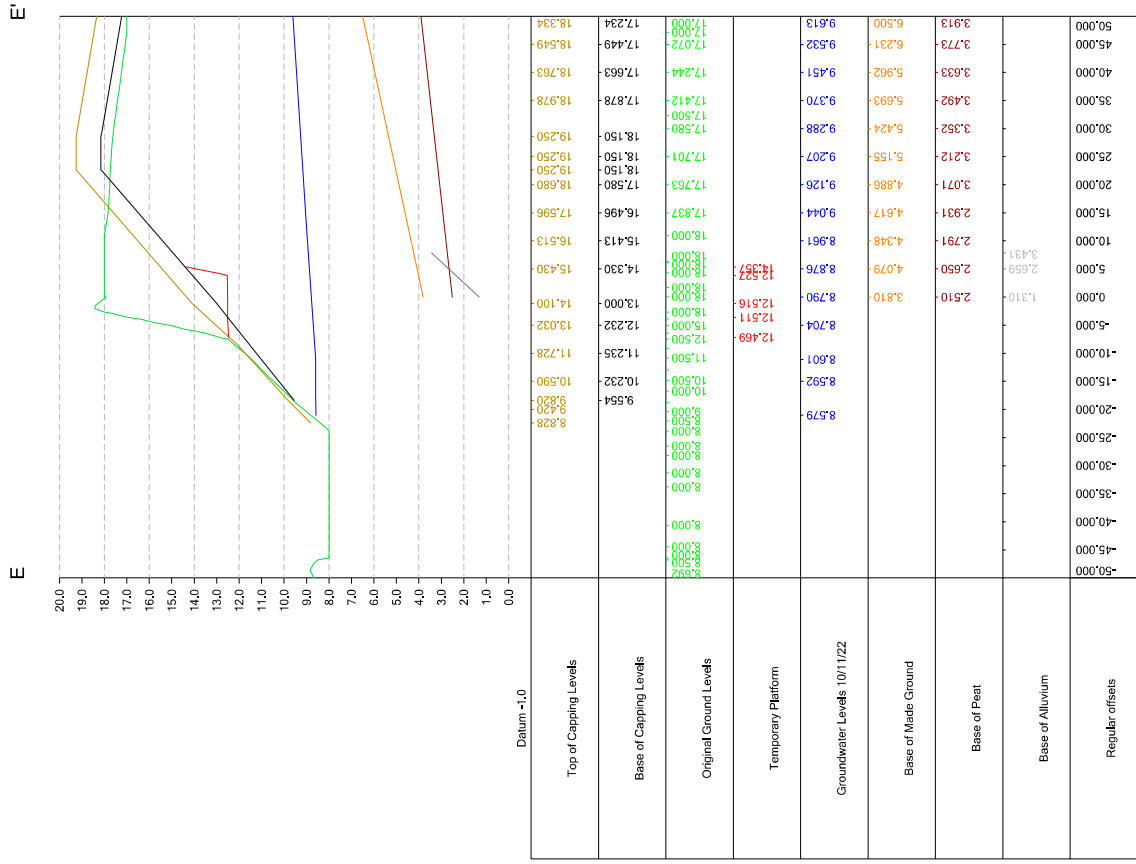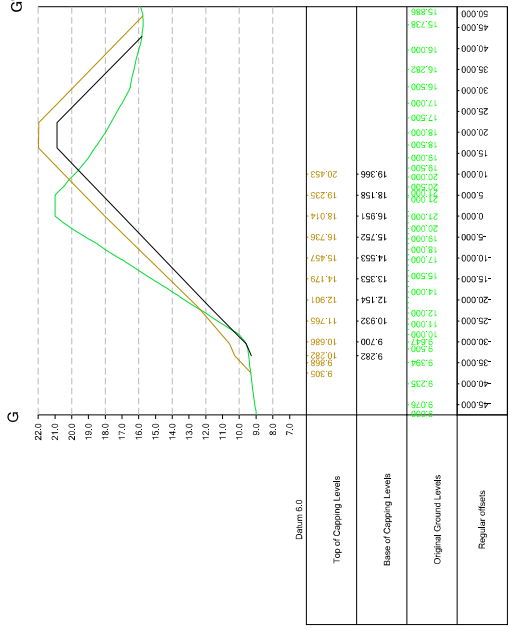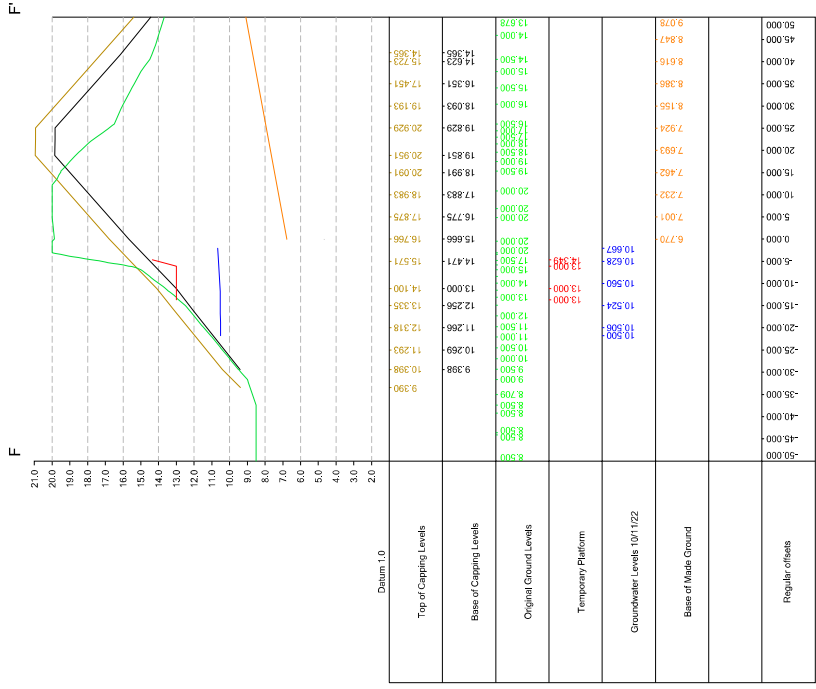

Chainage 353.382m (270500.9E 195623.2N)

Chainage 469.795m (270615.1E 195644.5N)