


0 10 20 30 40 50 60 70 80 90 100

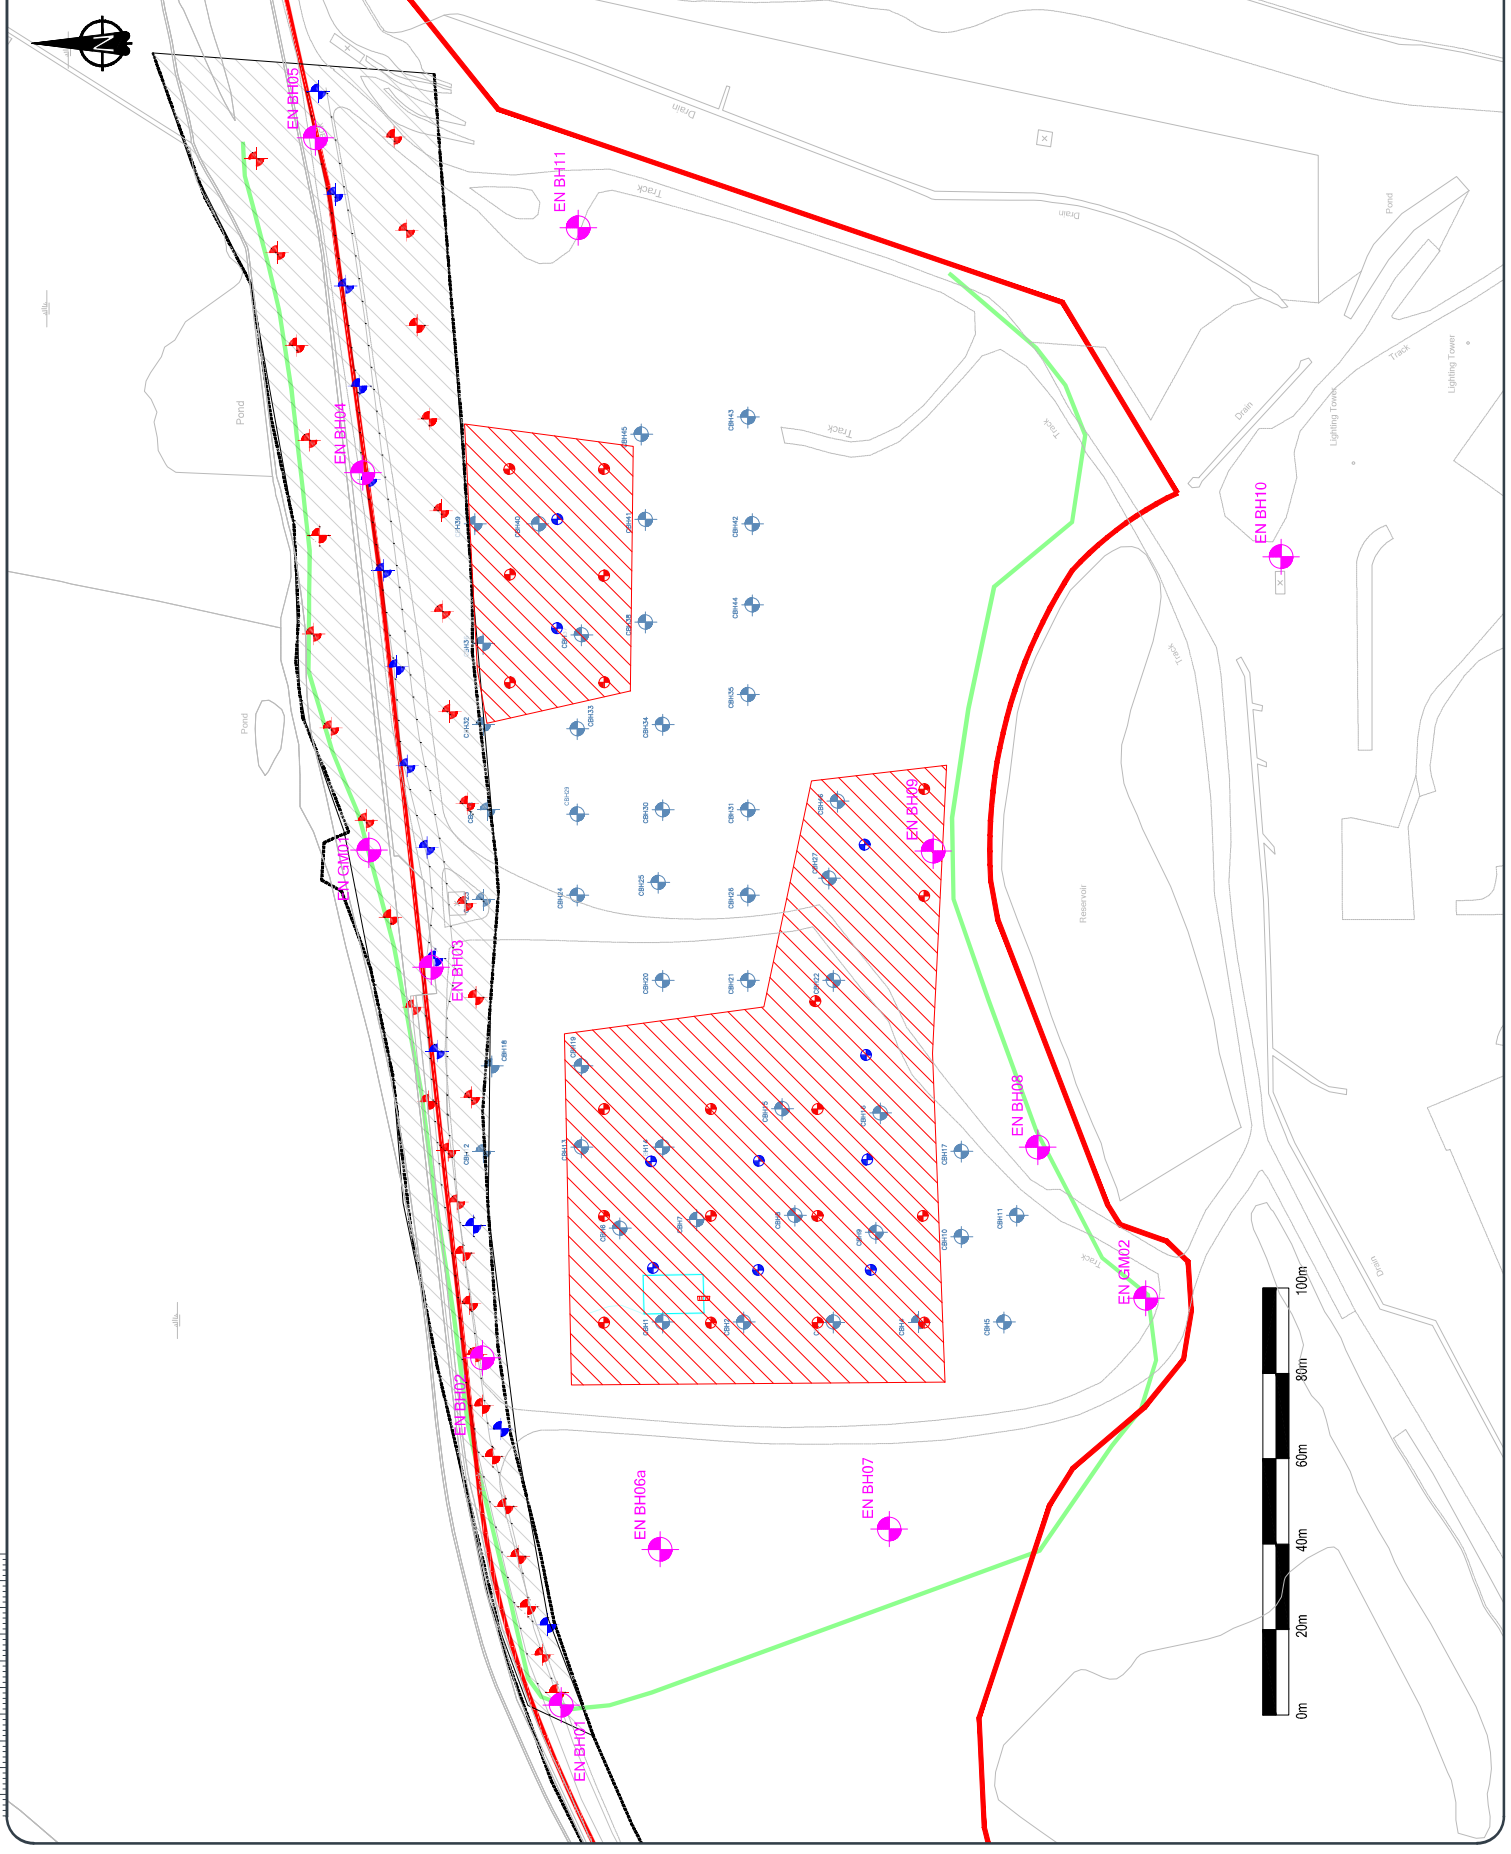

- Legend**
- Historic Catic LNAPL Recovery Well
 - Approx. Proposed Borehole Slurry Cut Off Wall Location
 - Environment Agency Permit Boundary
 - Water Level Record Location
 - 2022 Englobe Investigation Borehole Location
 - Approx. Englobe LNAPL Recovery Abstraction Well Location
 - Approx. Englobe LNAPL Recovery Rejection Well Location
 - LNAPL Recovery Target Areas
 - Ash Bund Extents

0	First Issue	13.03.23	DATE
REV COMMENT			



Unit 8, Commerce Park,
The Old Mill Road,
Reading,
RG2 9AT
Tel: 0118 981 8234
Fax: 0118 981 8235
www.englobe.com

Client
St Modwen Homes

Project
Coed Darcy Tip Locations

Network of Abstraction and Rejection Wells

Drawn by	Checked	Date	Authorised	Date
WV	AD	13.03.23	MH	13.03.23
Original Scale	Drawn	Date	Rev	Page
1:1	0	22.02.23	0	A1
Drawing Number				

D1870/23/5289/06