
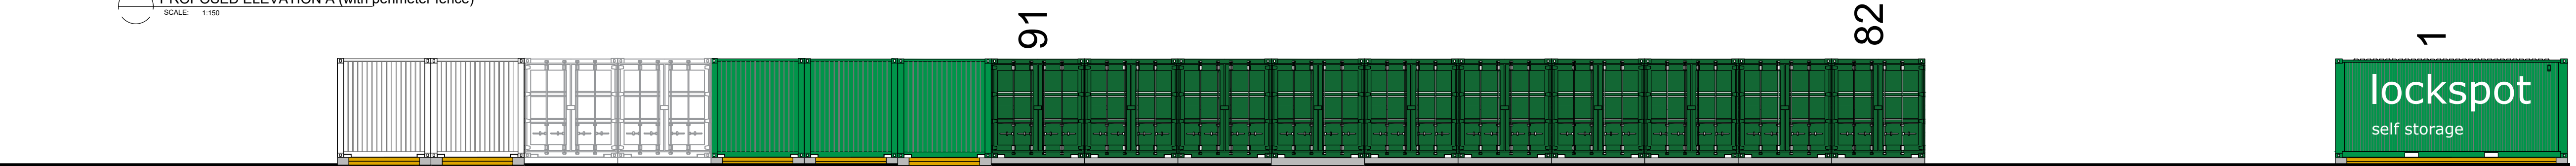


- Containers to be raised and levelled from existing car park surface and placed on HB2 concrete kerb pads
 - Proposed treated timber plinth to containers to seal edges from intrusion / refuse and littering. hit and miss - free flow or surface water
 - Existing site is secured with existing galvanized palisade fencing
 - Existing palisade access gates to control access and secure compound - inward opening. - Galvanized
 - Proposed short term parking / new customers
- ← Vehicular movements within the site to be on a one way system. Long stay car parking is available within the shared car park adjacent the site

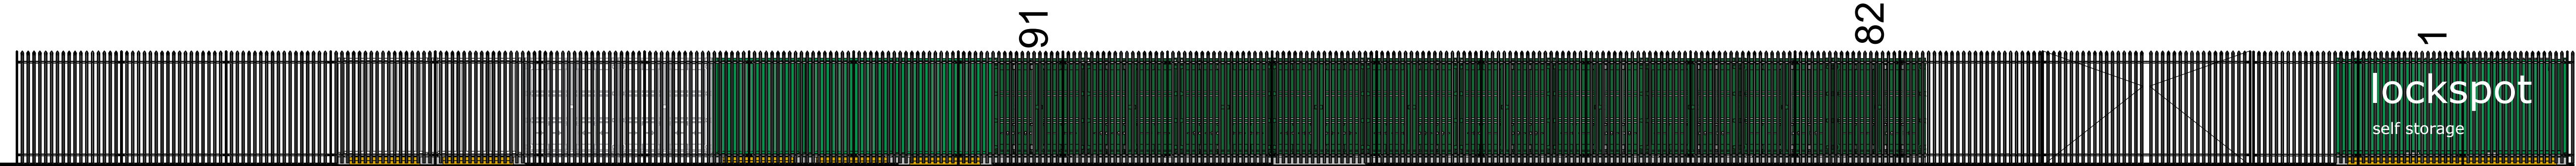

REV:	DESCRIPTION:	BY:	DATE:
C	elevations shown with / without perimeter fence.	CW	20.12.23
B	Gates relocated, parking arrangement altered	CW	06.12.23
A	Gates relocated, crossing point added, one way signage indicated, pedestrian link added.	CW	06.11.23

STATUS:	planning application
---------	----------------------

HAFOD DESIGN LTD
Architectural Services

Hafod Design Ltd
07830 296758
craig@hafoddesign.co.uk
www.hafoddesign.co.uk

CLIENT:

LOCKSPOT SELF STORAGE
Unit 1 LLANELLI GATE BUSINESS PARK
DAFEN
LLANELLI

lockspot

SITE:

Seaway Industrial Estate
Port Talbot SA13 7BR

TITLE:

PROPOSED ELEVATIONS

SCALE AT A1: 1:200/1:100	DATE: 14.06.23	DRAWN: CW	CHECKED: CW
PROJECT NO: haf_157	DRAWING NO: 157_L02	REVISION: C	